

OWNER  
H.T. PATEL  
1133 PEBBLEWOOD WAY  
SAN MATEO, CA 94403  
TEL: (415) 570 6970

PROJECT  
PROPOSED 37-UNIT MOTEL  
2834 EL CAMINO REAL  
REDWOOD CITY, CA 94603

DETAIL PLANS-  
PLUMBING

DRAWN  
A. ARDILA  
CHECKED  
A. CABRERA  
SCALE  
1/4"=1'-0"  
DATE  
SEP.15.1992  
JOB NO.  
92002  
FILENAME  
RCA-9.2

OF  
P-5  
SHEET NO.



SKL ARCHITECTURE & PLANNING  
3018 WILLOW PARK ROAD, SUITE 206  
CONCORD, CALIFORNIA 94519  
Phone 510 680 2711  
Fax 510 680 2717




SHEET NOTES

LEGEND

I HAVE REVIEWED THE CURRENT CALIFORNIA ENERGY CONSERVATION STANDARDS FOR RESIDENTIAL BUILDINGS. IN MY PROFESSIONAL JUDGEMENT, THE DESIGN ON THIS SET OF PLANS AND SPECIFICATIONS WILL CONFORM SUBSTANTIALLY WITH TITLE 24 SUBCHAPTER 7 & 8, SECTIONS 150 & 151.

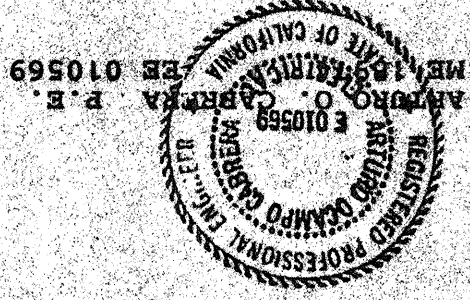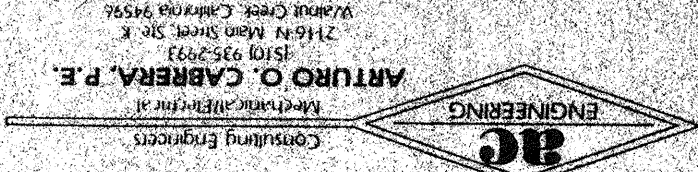

## SECOND FLOOR - REC. ROOM PLUMBING PLAN

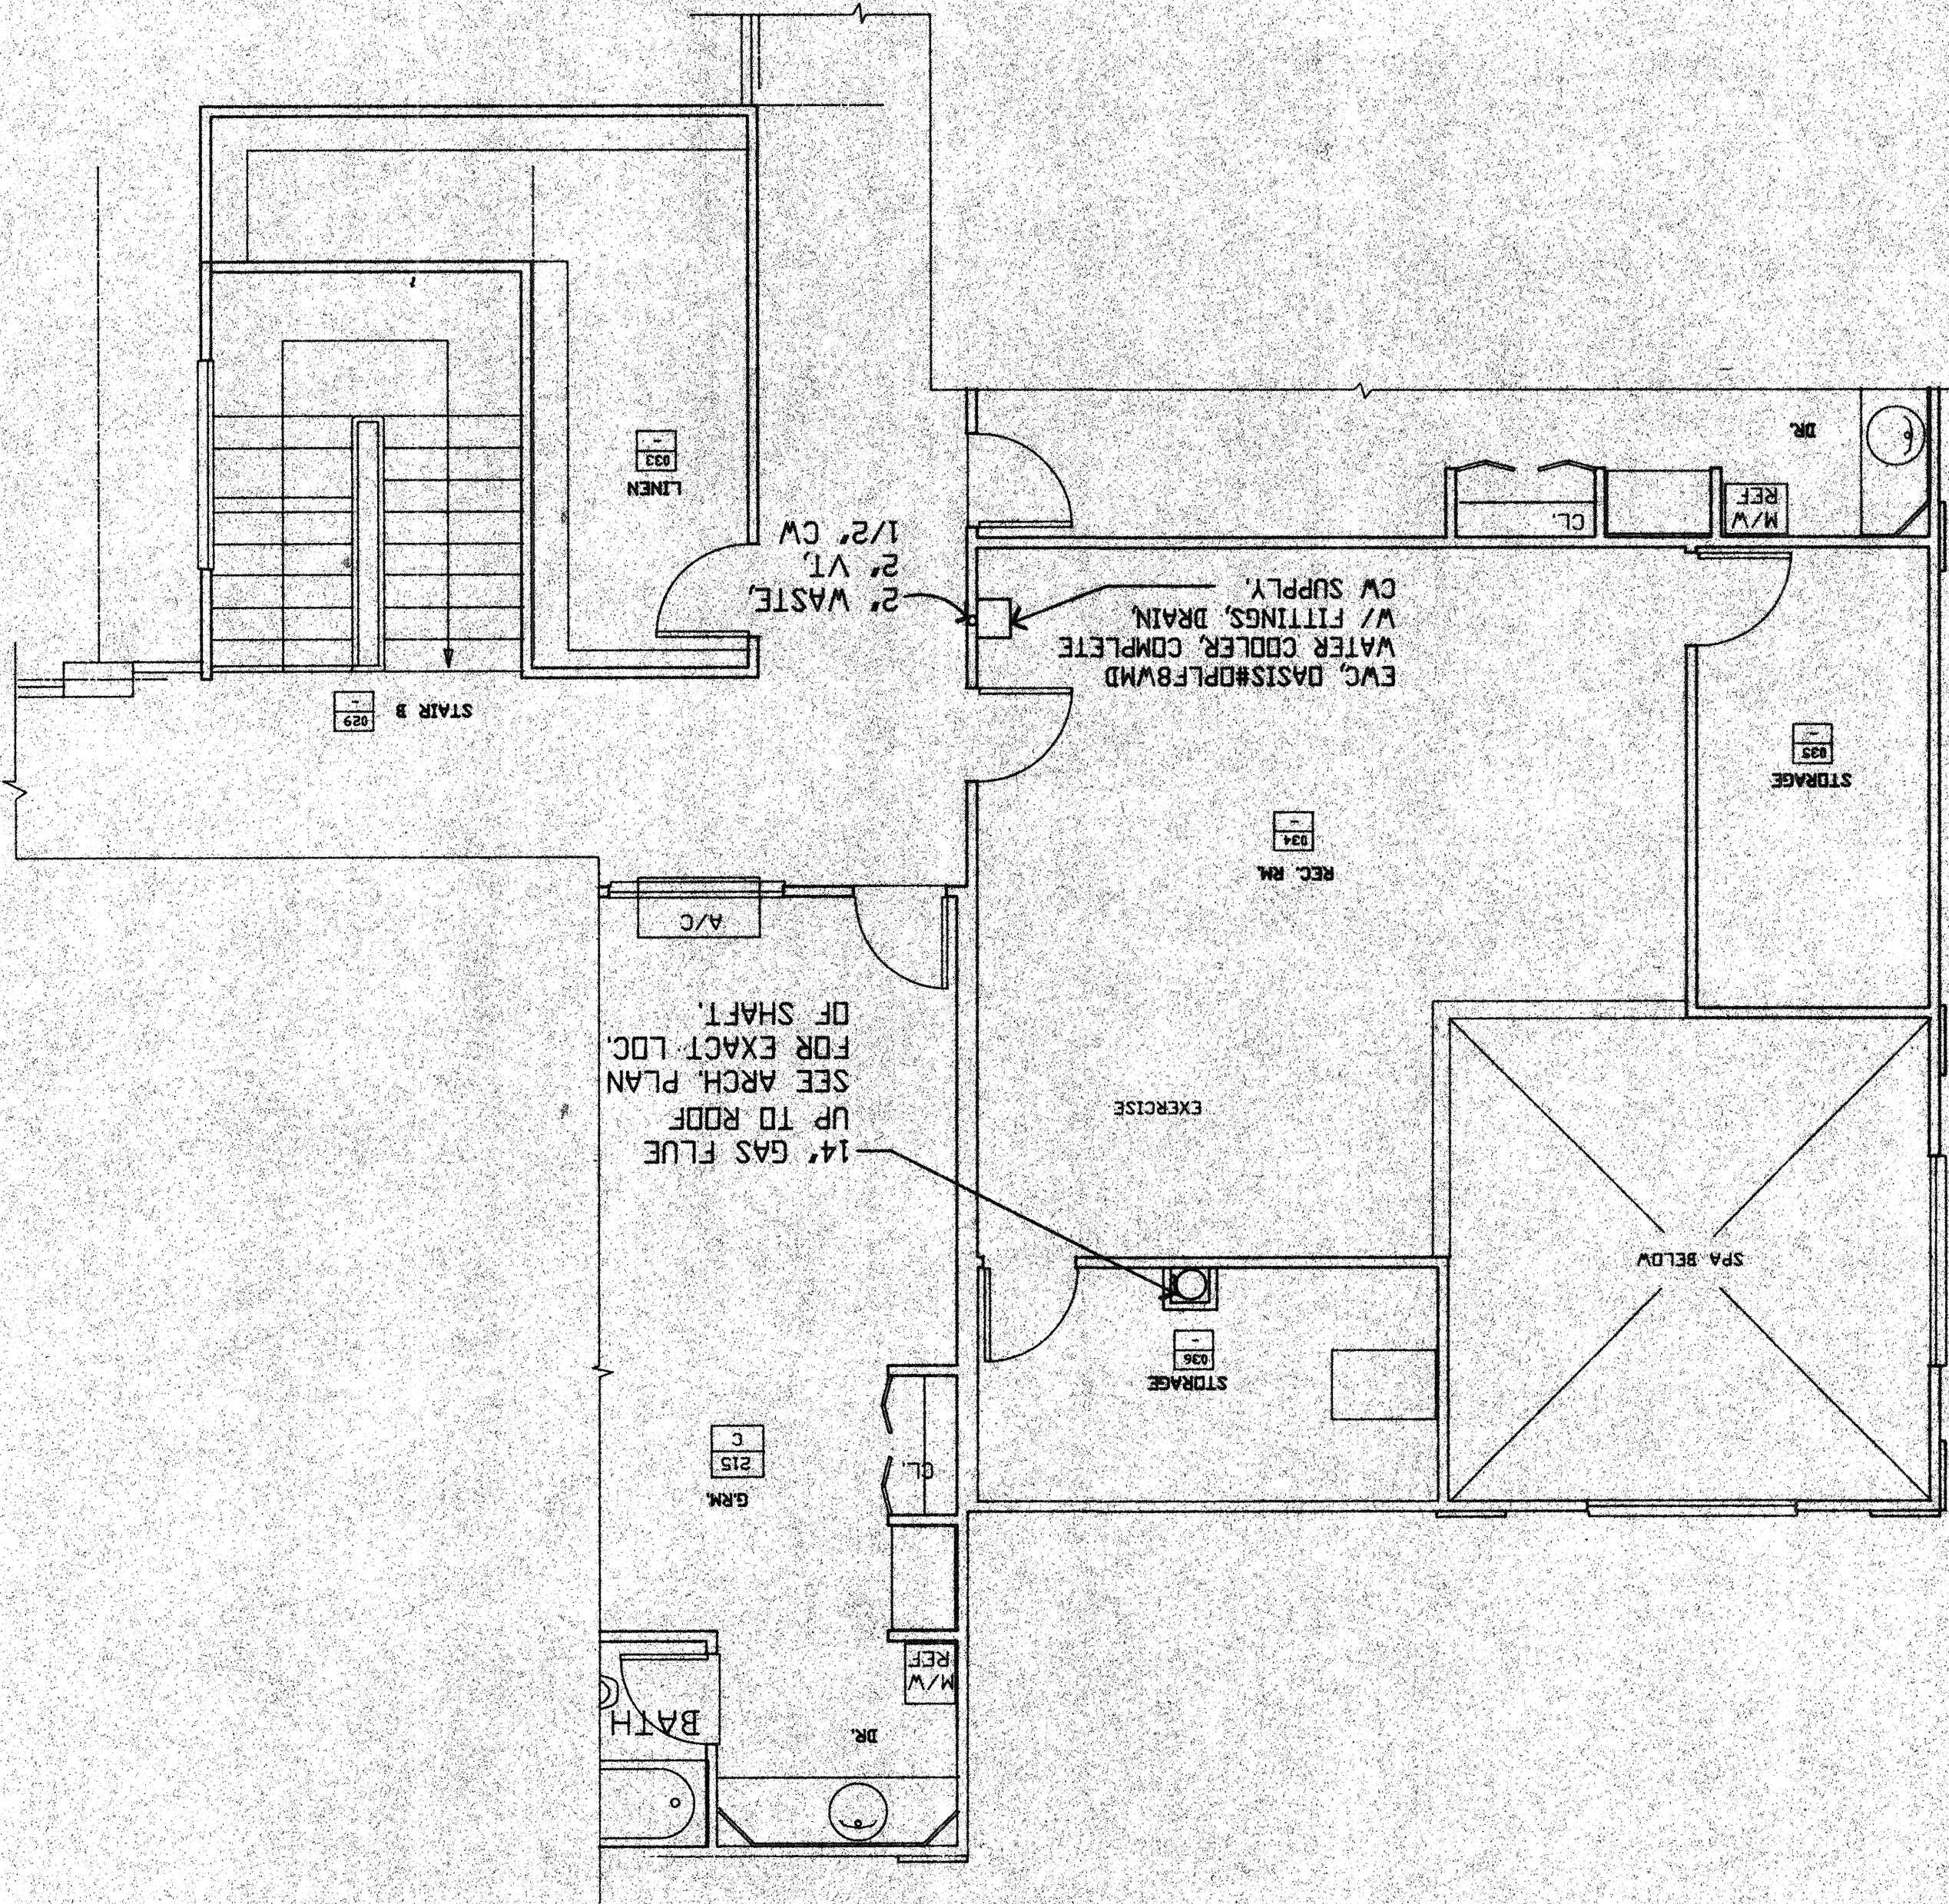

## FIRST FLOOR - REC. ROOM PLUMBING PLAN

