

LEGEND

SHEET NOTES

S&L ARCHITECTURE & PLANNING
3018 Willow Pass Road, Suite 216
Concord, CA 94603
Phone 510 680 2711
Fax 510 680 2717




OWNER: H.L. PATEL
CONTACT: VIJAY PATEL
1133 PEBBLEWOOD WAY
SAN MATEO, CA 94403
TEL : 415 570 6970

PROJECT: PROPOSED 37-UNIT MOTEL
2834 EL CAMINO REAL
REDWOOD CITY, CA 94603


SHEET TITLE: LIGHTING PLAN-
REC. ROOM

DRAWN: A. ARDILA	SHEET NO.:
CHKD: A. CABRERA	E-7
SCALE: 1/4"=1'-0"	
DATE: OCT. 7, 1992	
JOB NO.: 92002	
FILENAME: RC49REL	DF

I HAVE REVIEWED THE CURRENT CALIFORNIA ENERGY CONSERVATION STANDARDS FOR RESIDENTIAL BUILDINGS. IN MY PROFESSIONAL JUDGEMENT, THE BUILDING ON THIS SET OF PLANS AND SPECIFICATIONS WILL CONFORM SUBSTANTIALLY WITH TITLE 24 SUBCHAPTER 7 & 8, SECTIONS 150 & 151.

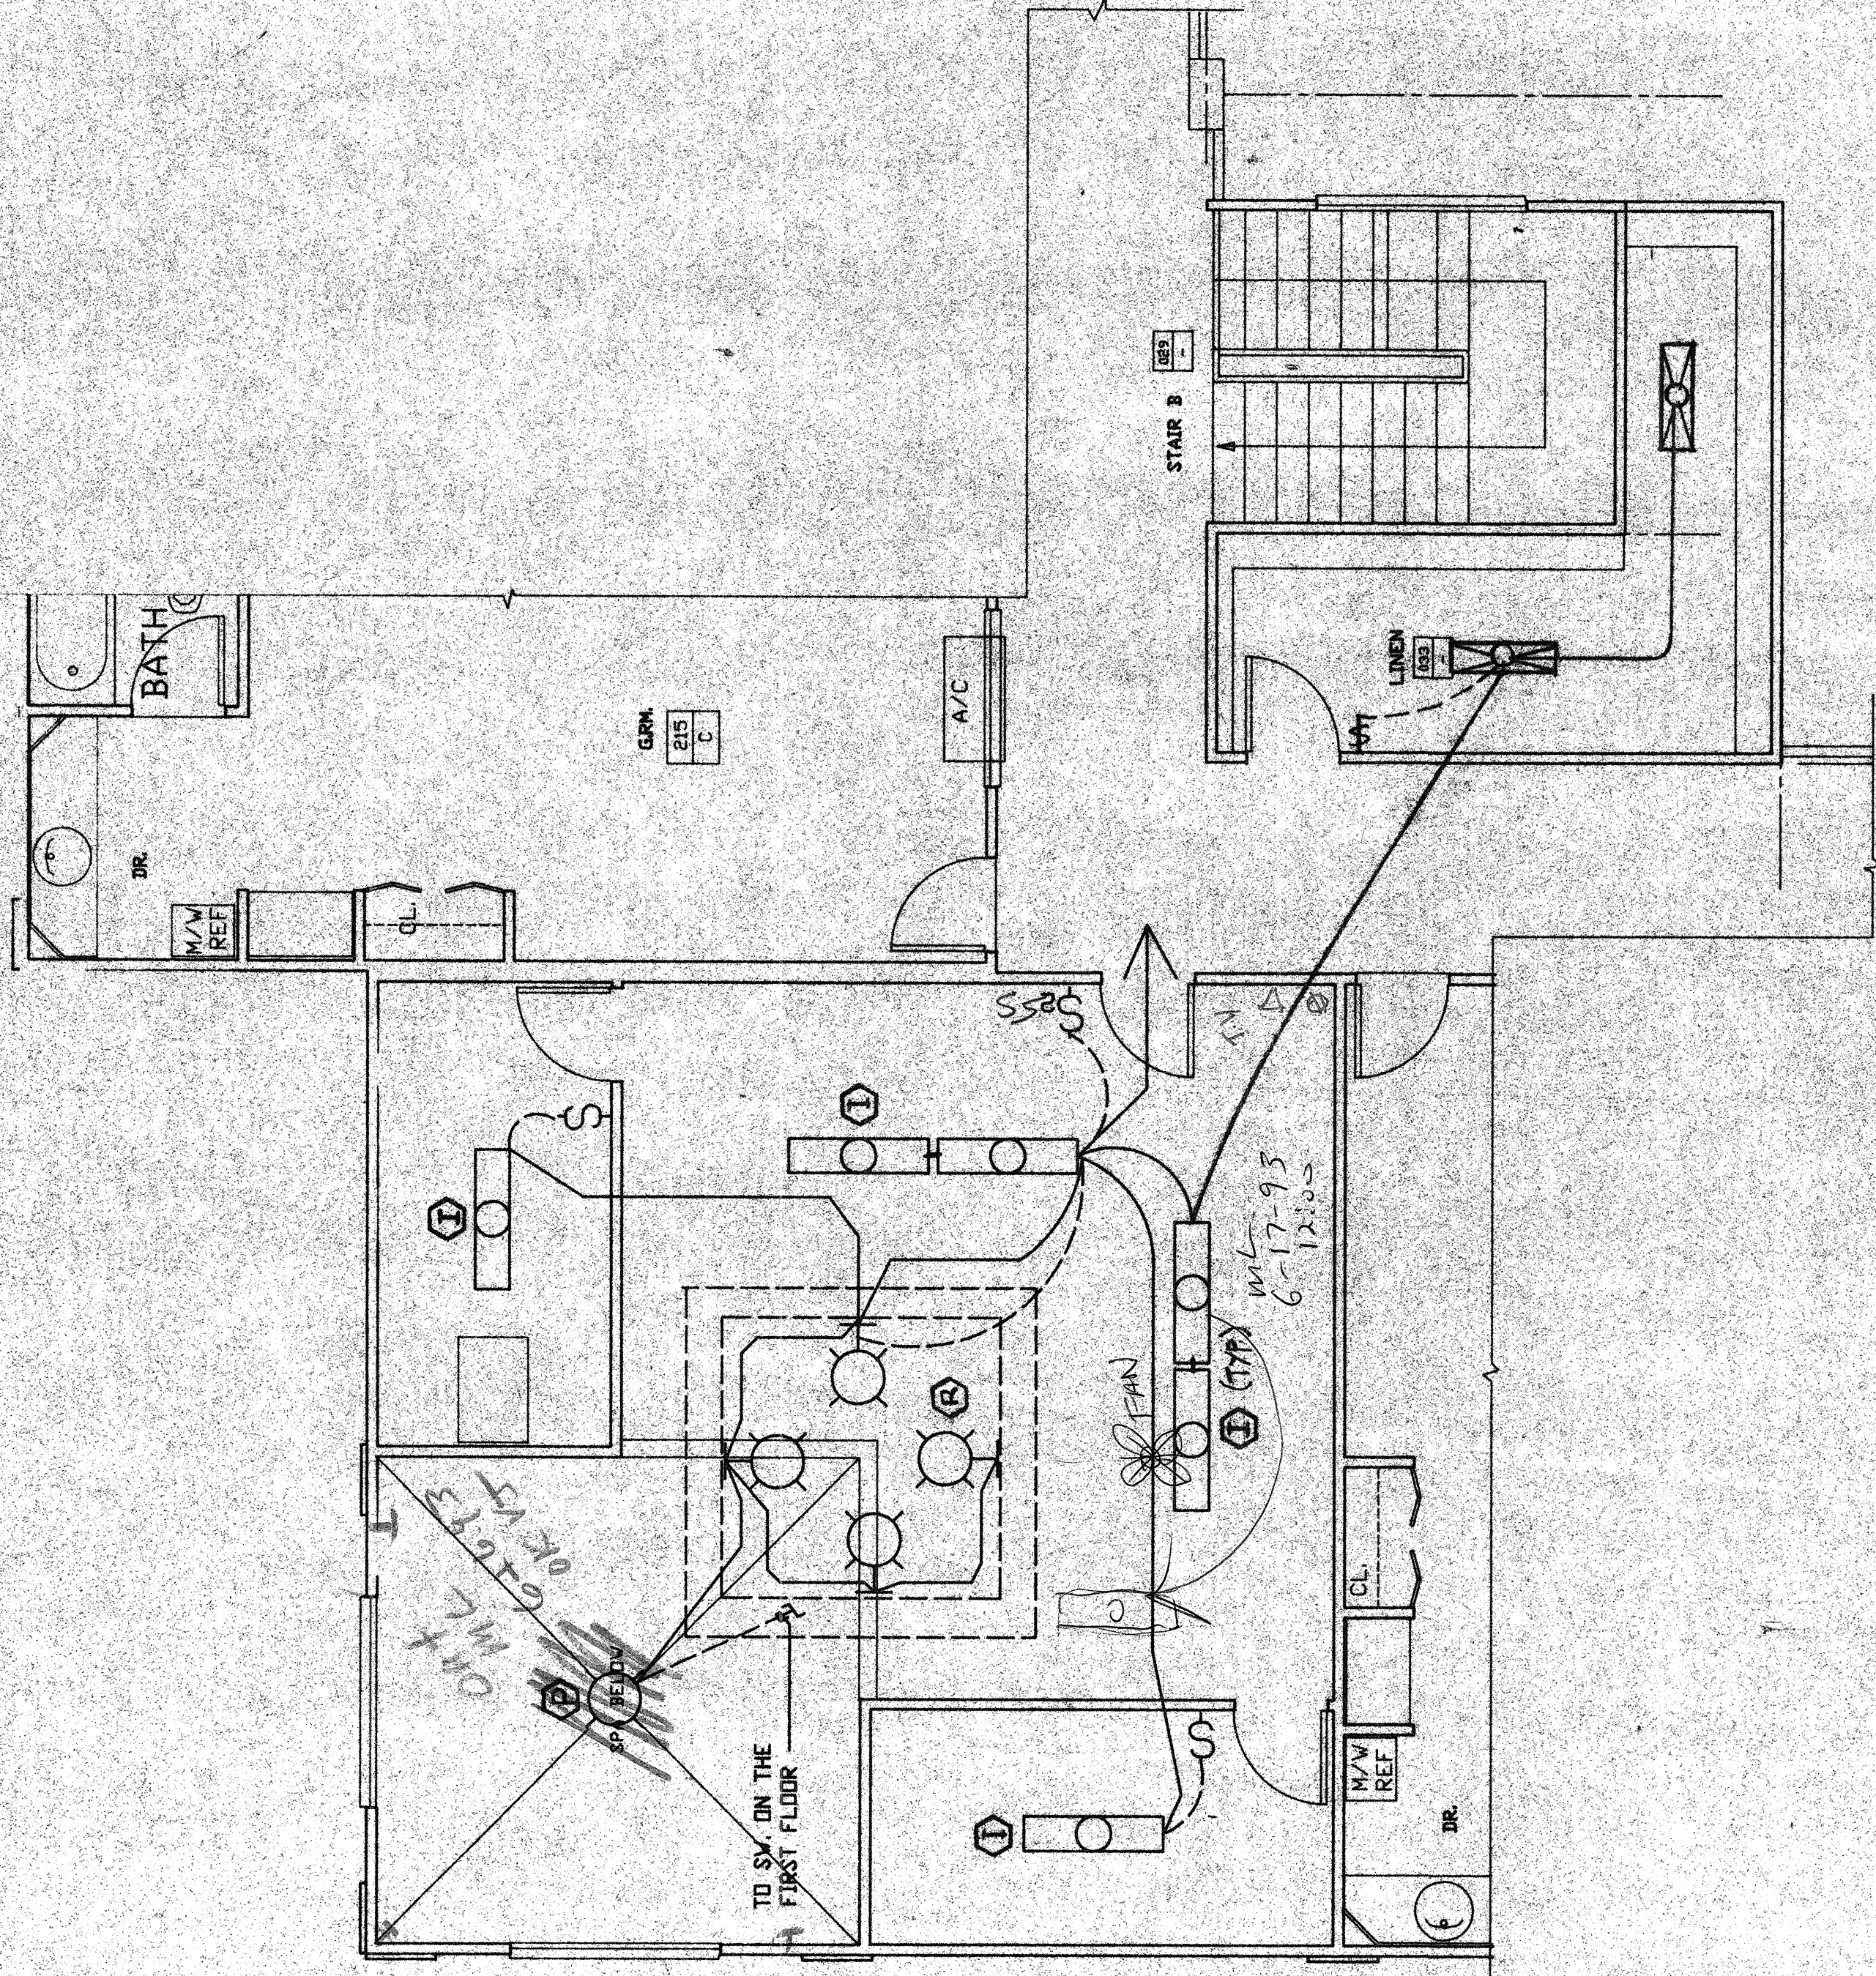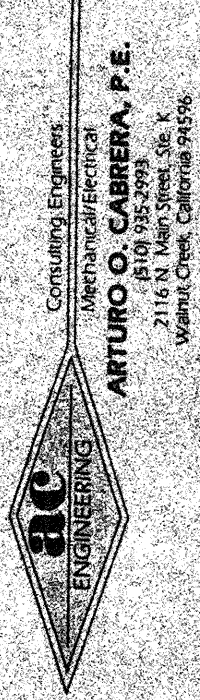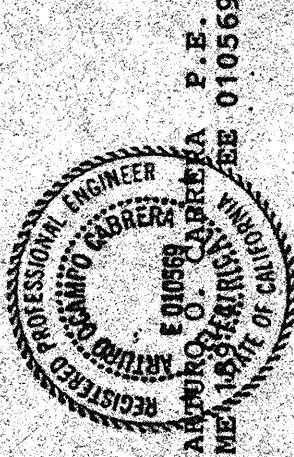

2 SECOND FLOOR - REC. ROOM

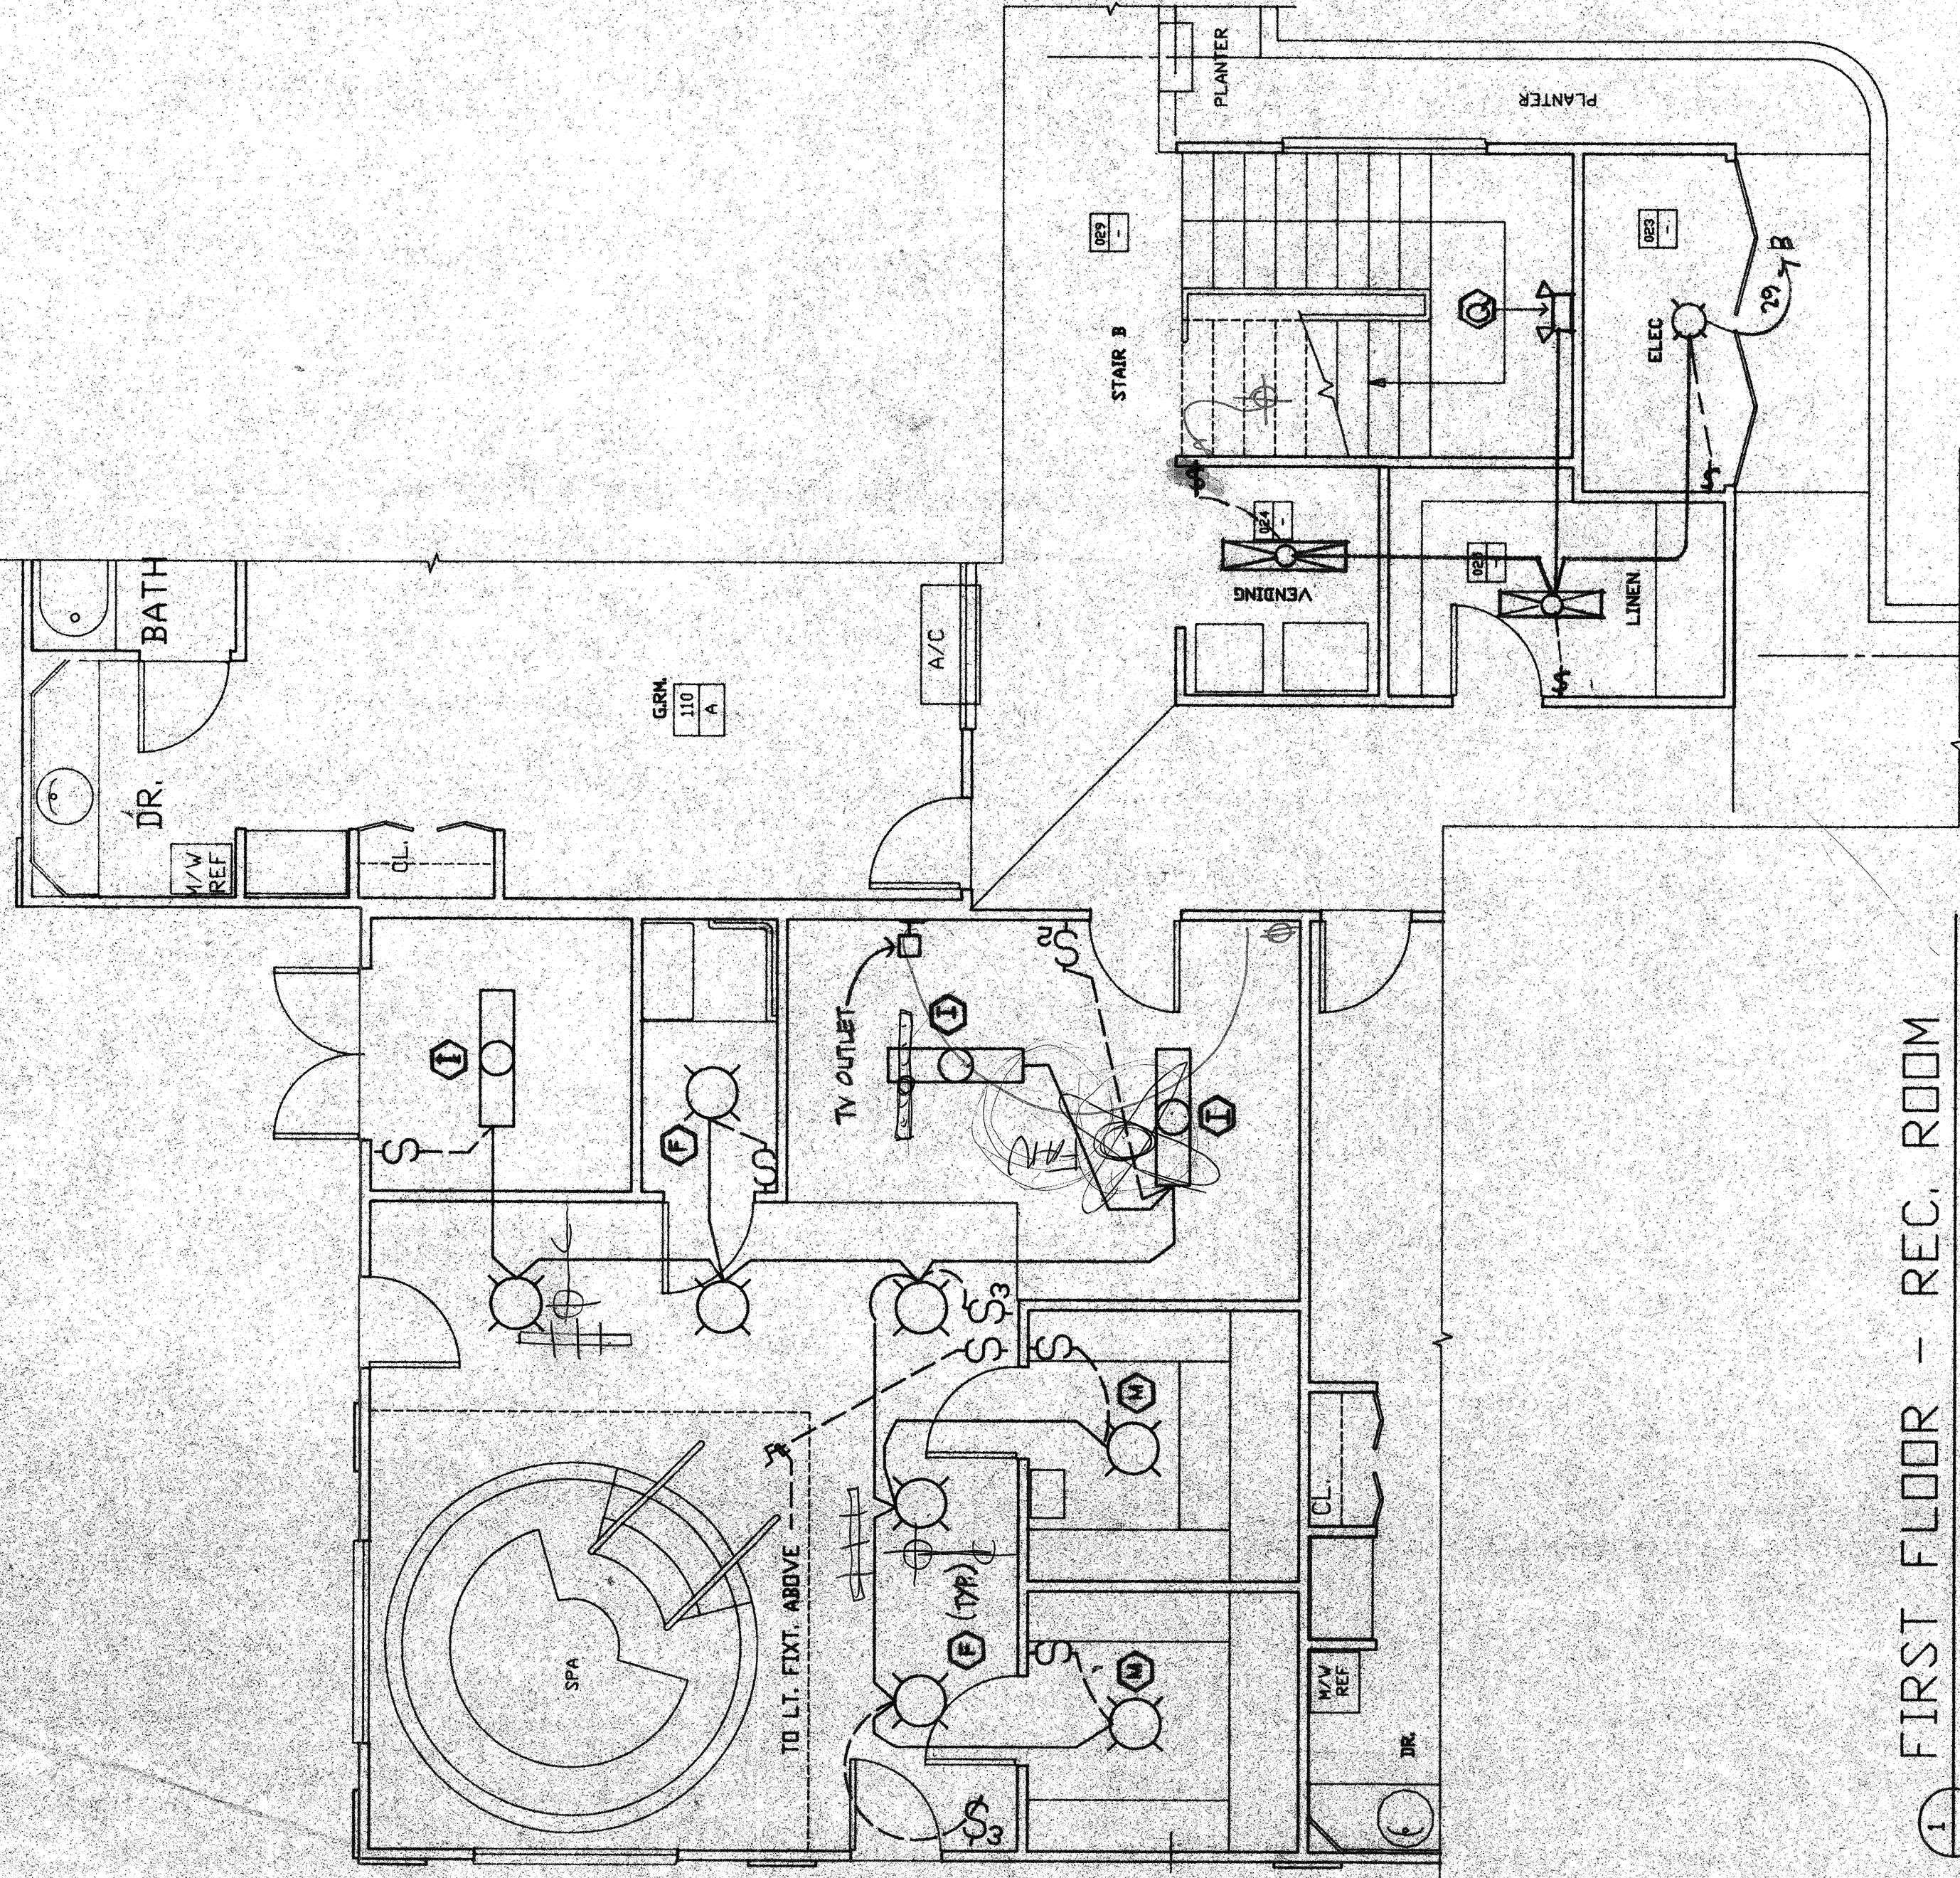

1 FIRST FLOOR - REC. ROOM