

LEGEND

SHEET NOTES



SKL ARCHITECTURE & PLANNING
3018 Village Pass Road, Suite 206
Concord, California 94519
Tel: (415) 680 2711
Fax: (415) 680 2717

HL. PATEL
CONTACT: VIJAY PATEL
1133 PEBBLEWOOD WAY
SAN MATEO, CA 94403
TEL: (415) 570 6970

PROJECT

PROPOSED 37-UNIT MOTEL
2834 EL CAMINO REAL
REDWOOD CITY, CA 94603




SHEET TITLE

1ST. FLR. FRONT OFFICE

POWER PLAN

DRAWN	AC ENGINEERING	SHEET NO.
CHKD	ADC	
SCALE	1/4"=1'-0"	E-3
DATE	DCT. 7, 1992	
JOB NO.	96002	
FILENAME	RCAB0E	DF

I HAVE REVIEWED THE CURRENT CALIFORNIA ENERGY CONSERVATION STANDARDS FOR RESIDENTIAL BUILDINGS. IN MY PROFESSIONAL JUDGEMENT, THE DESIGN ON THIS SET OF PLANS AND SPECIFICATIONS WILL CONFORM SUBSTANTIALLY WITH TITLE 24, SUBCHAPTER 7 & 8, SECTIONS 150 & 151.

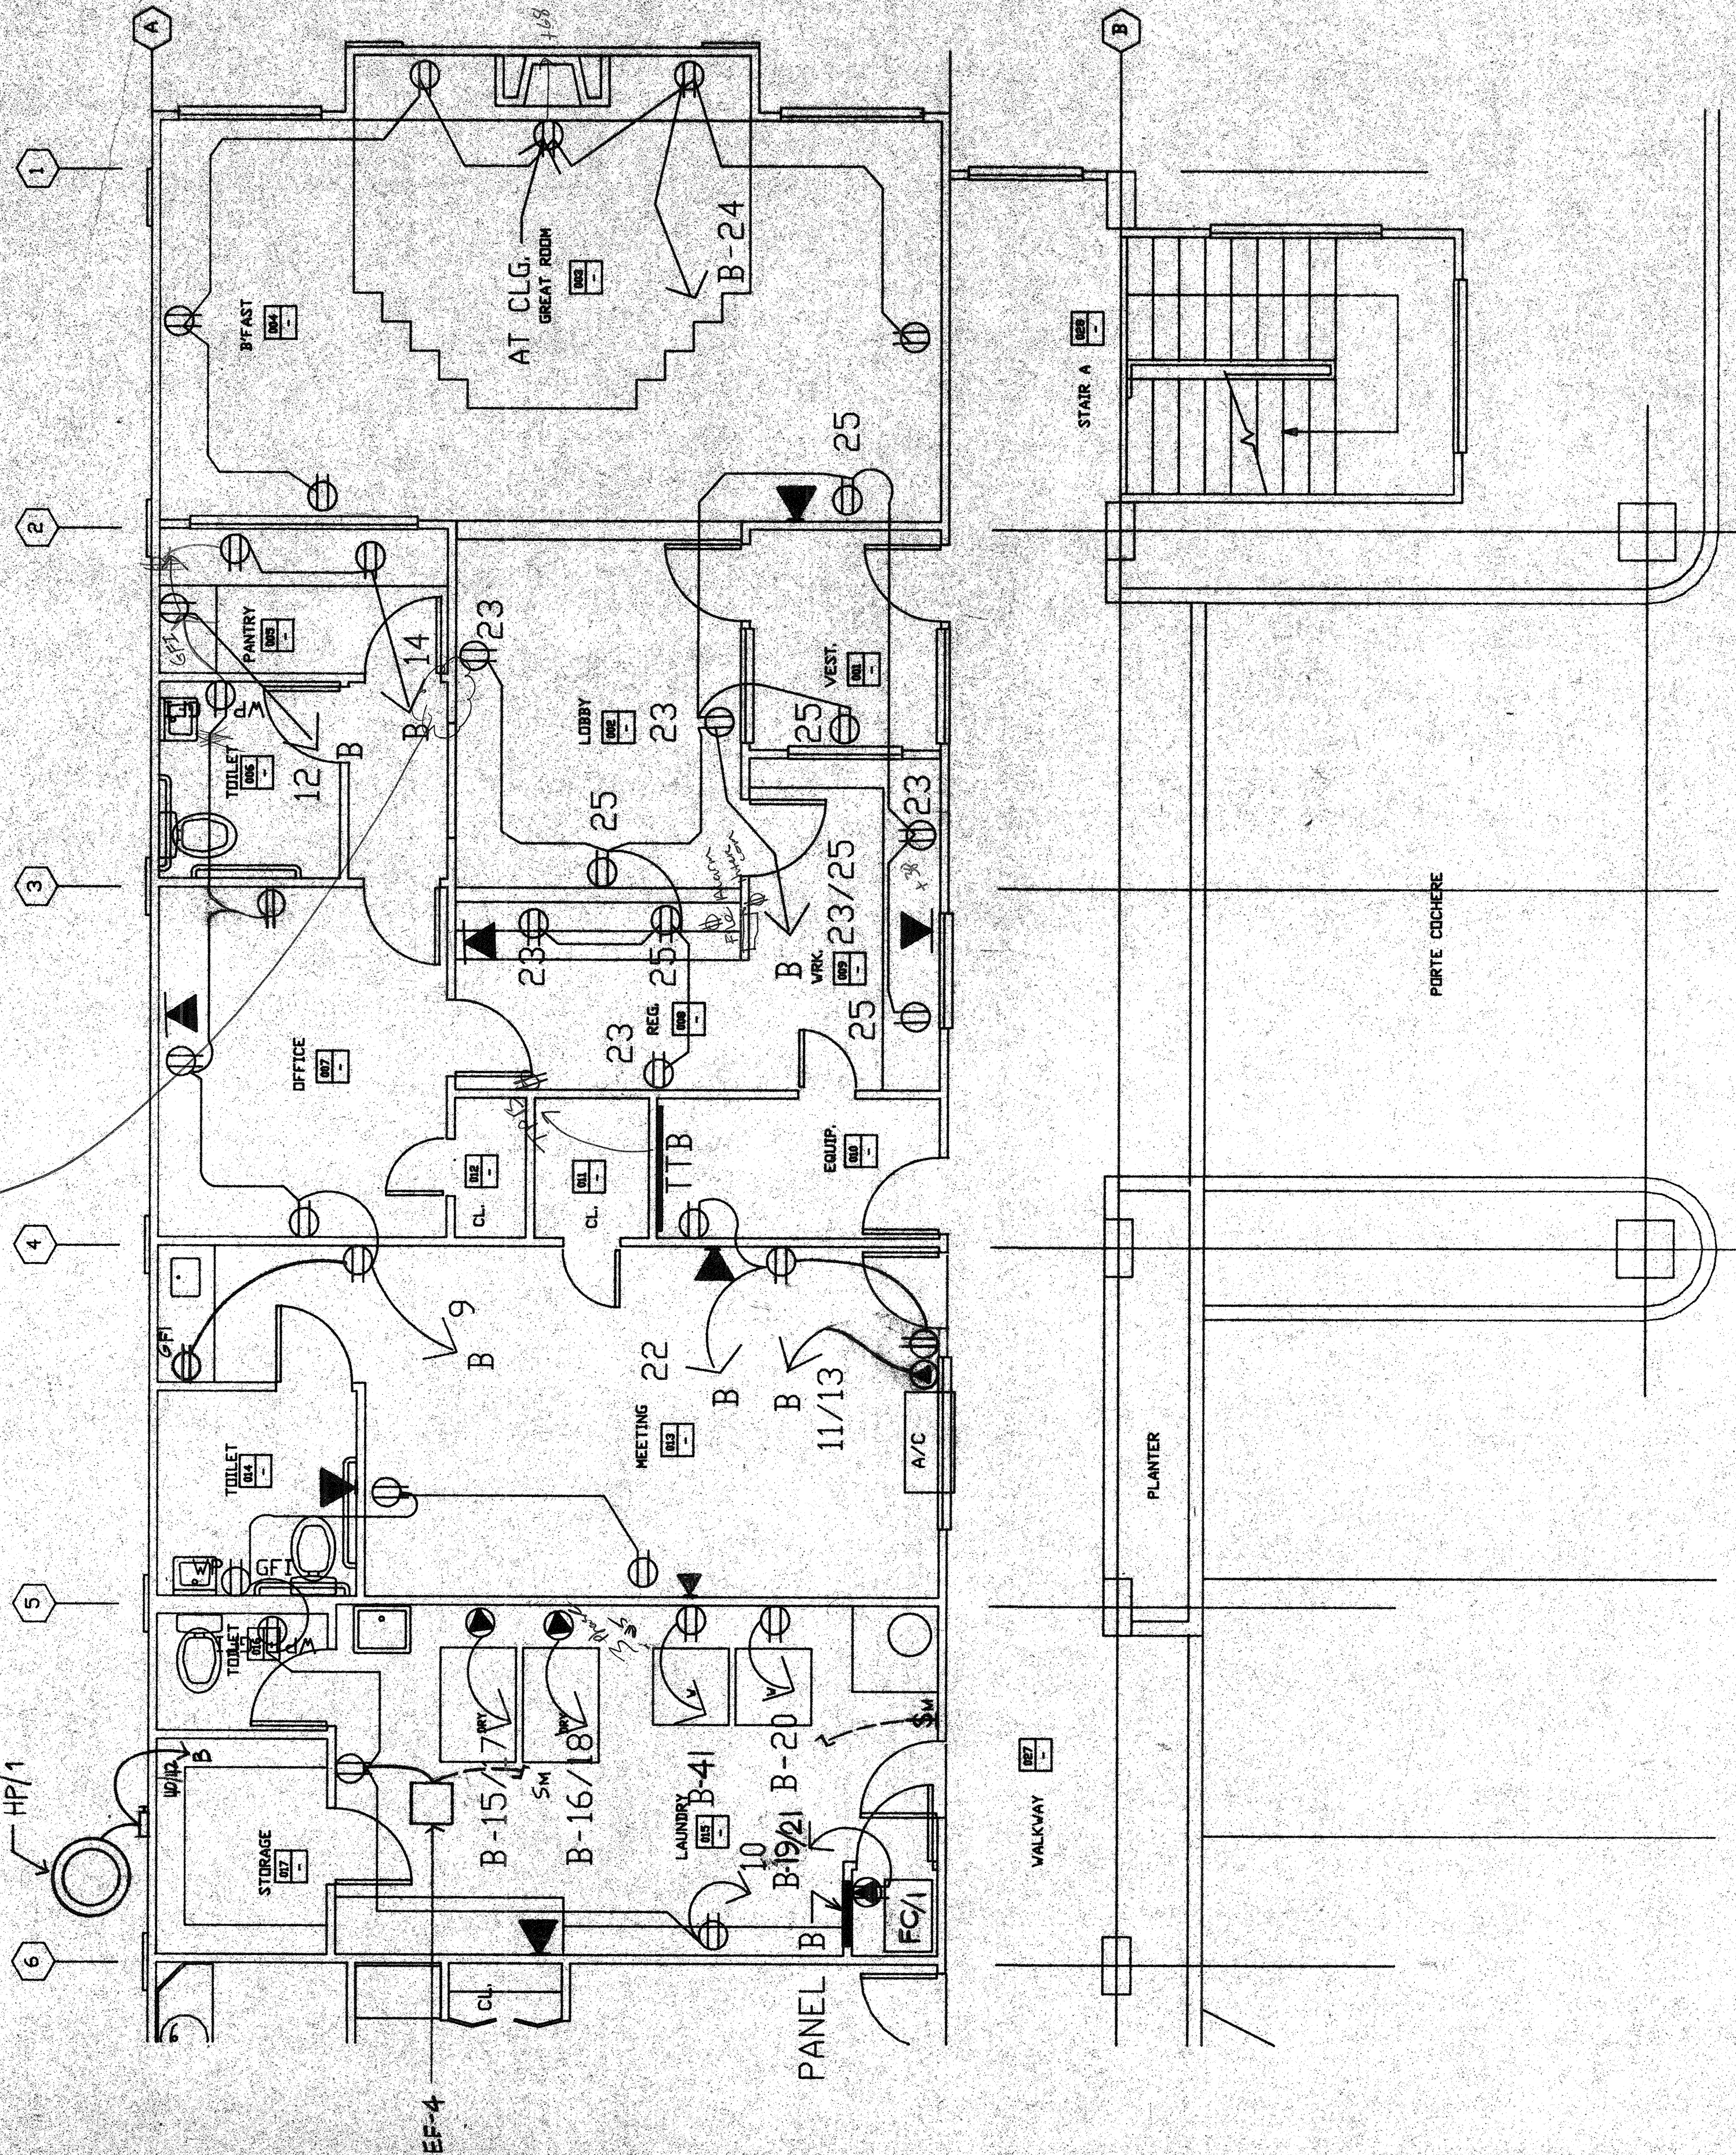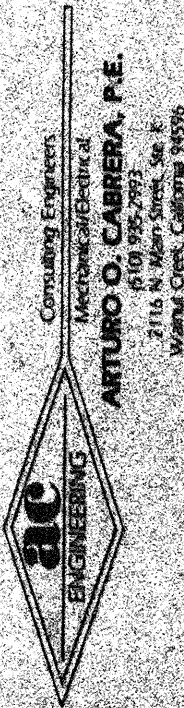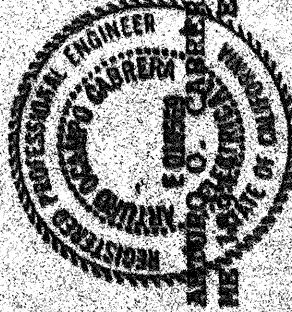

1
E-3
FIRST FLOOR-FRONT OFFICE
POWER PLAN