

LEGEND

SHEET NOTES



SKL ARCHITECTURE & PLANNING  
3018 Willow Pass Road, Suite 206  
Concord, California 94519  
Phone 510 680 2711  
Fax 510 680 2717

OWNER: H.L. PATEL  
CONTACT: VIJAY PATEL  
1133 PEBBLEWOOD WAY  
SAN MATEO, CA 94403  
TEL: (415) 570 6970

PROJECT:

PROPOSED 37-UNIT MOTEL  
2834 EL CAMINO REAL  
REDWOOD CITY, CA 94603

SHEET TITLE

DETAIL FLOOR  
PLANS RECROOM  
POWER PLANS

SHEET NO

A. ARDILA

A. CABRERA

1/4"=1'-0"



DATE: DEC 7, 1998

92002


RCABE

DF

I HAVE REVIEWED THE CURRENT CALIFORNIA ENERGY  
CONSERVATION STANDARDS FOR RESIDENTIAL  
BUILDINGS. IN MY PROFESSIONAL JUDGEMENT, THE  
DESIGN ON THIS SET OF PLANS AND SPECIFICATIONS  
WILL CONFORM SUBSTANTIALLY WITH TITLE 24  
SUBCHAPTER 7 & 8, SECTIONS 130 & 131.

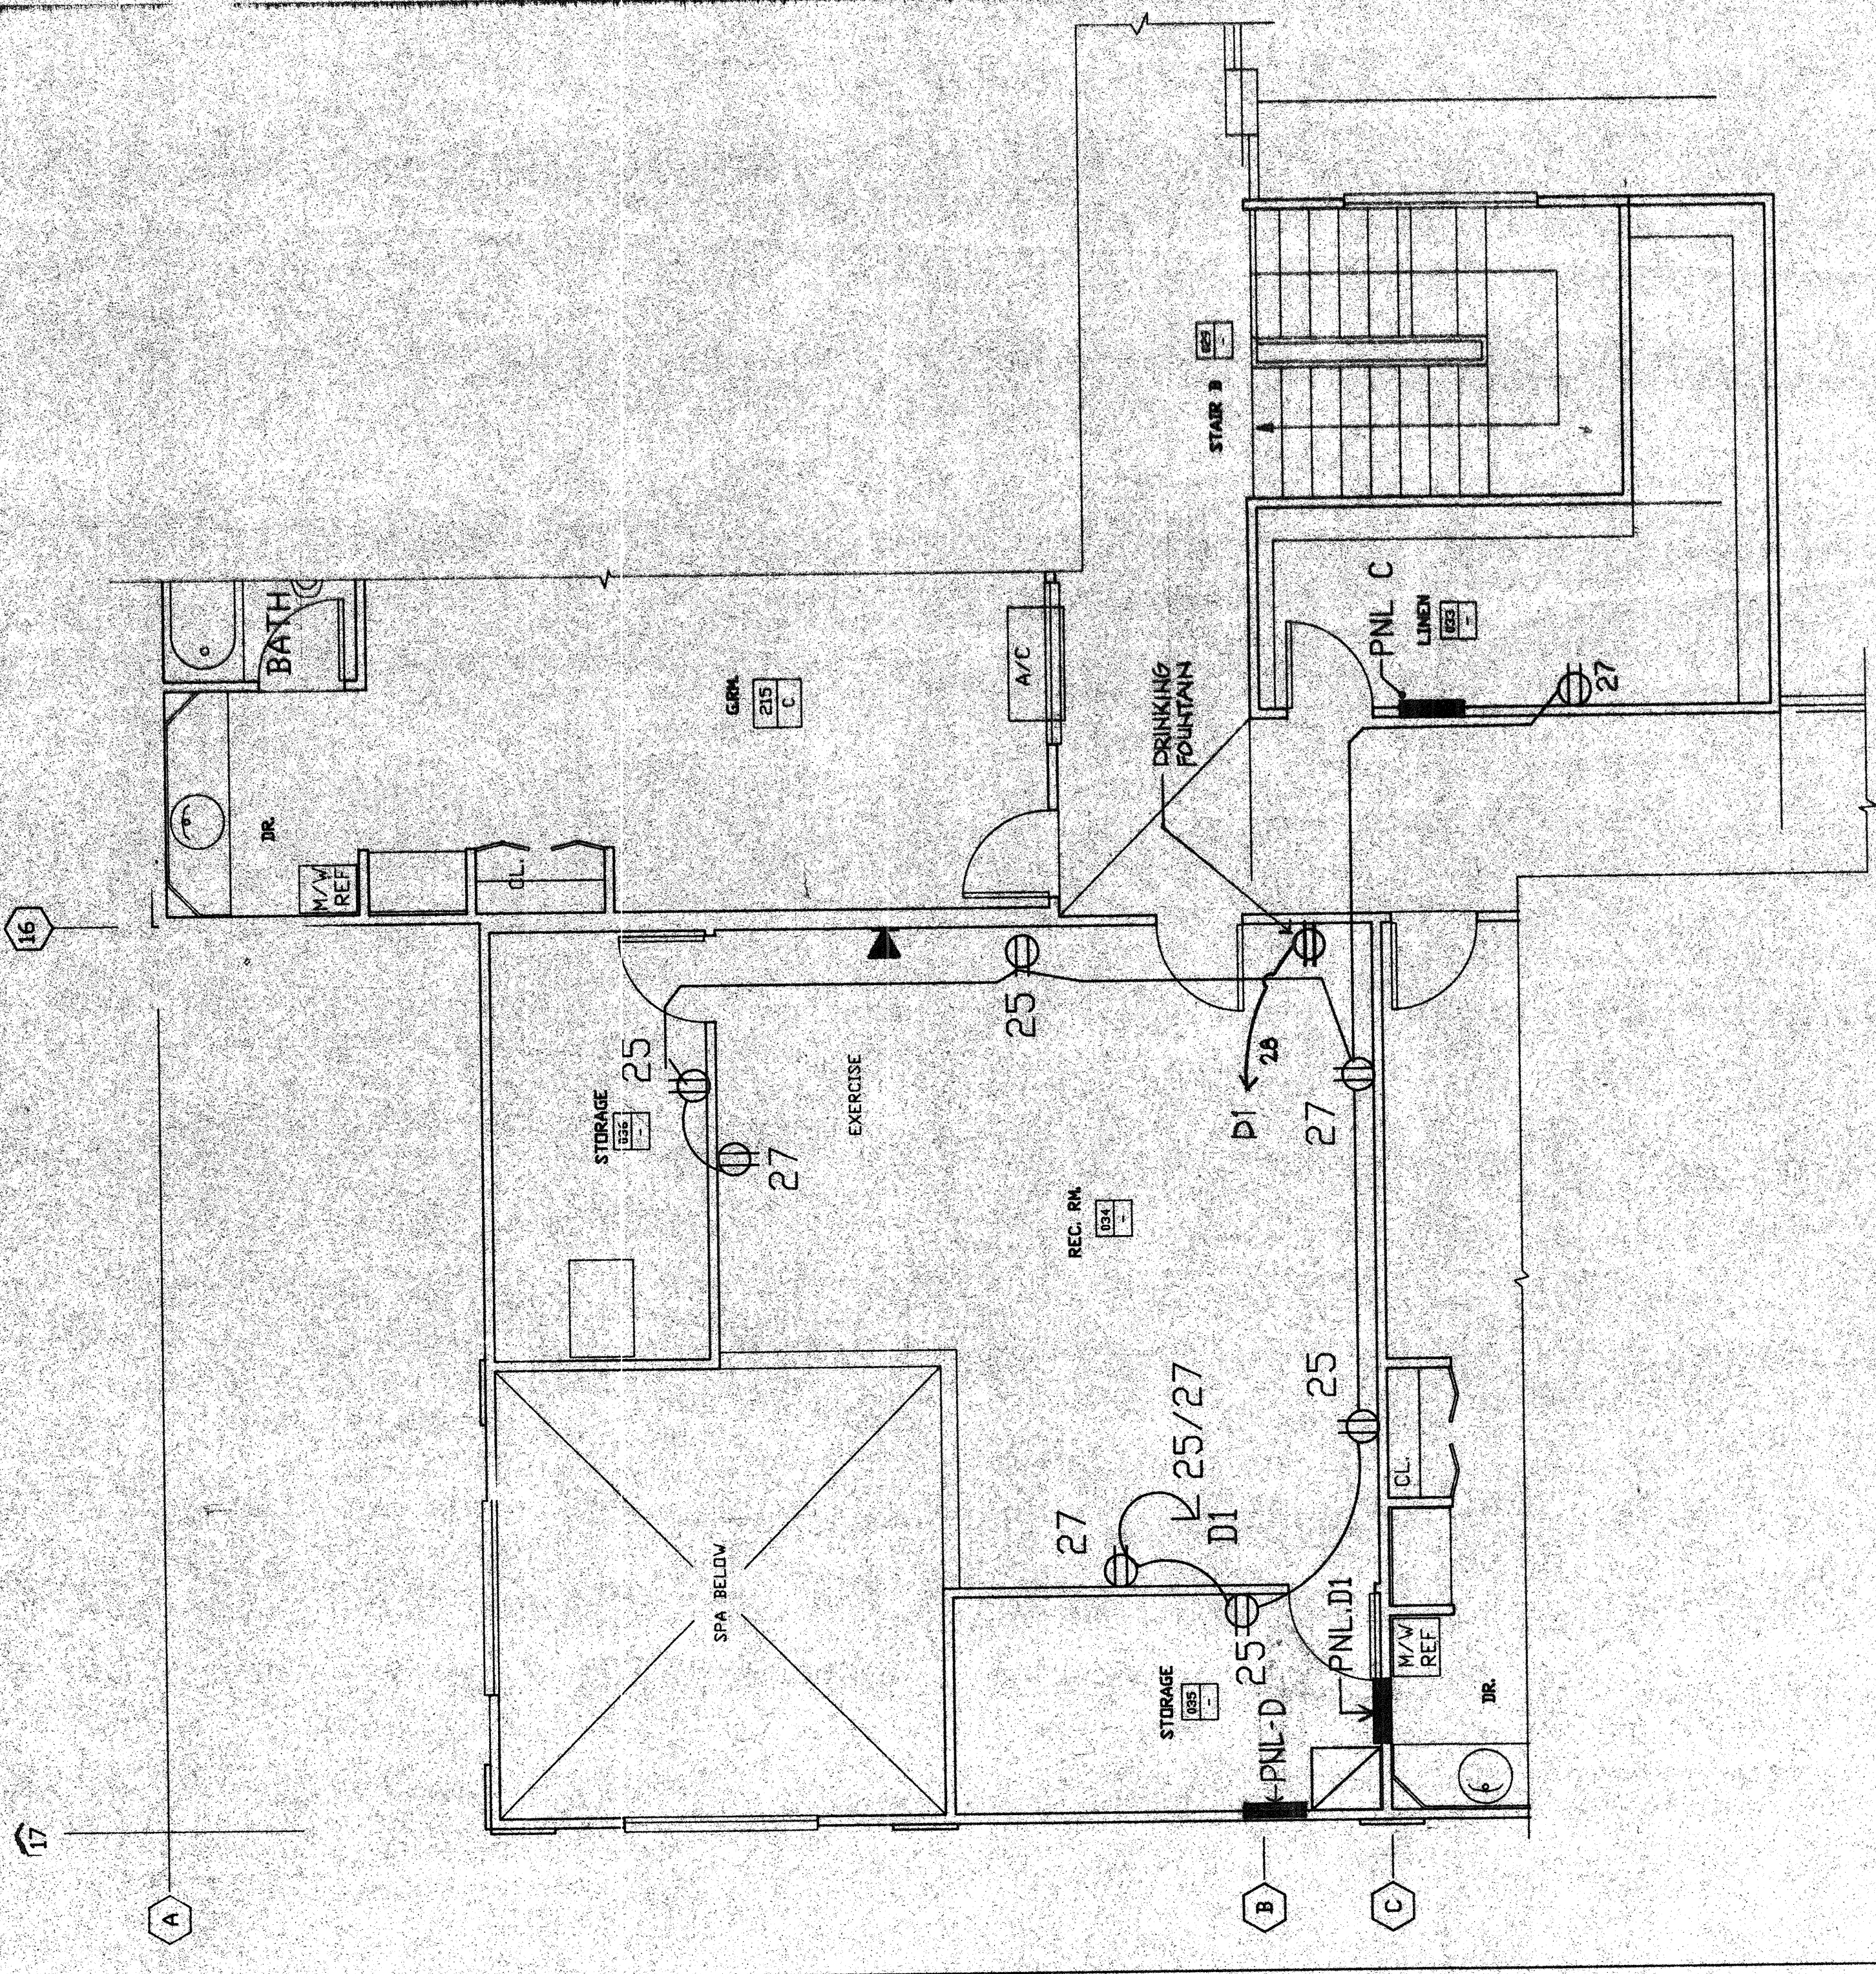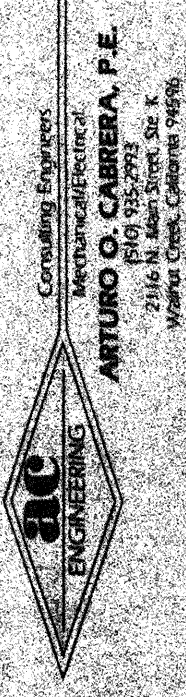

2 SECOND FLOOR - REC. ROOM  
E-4 POWER PLAN

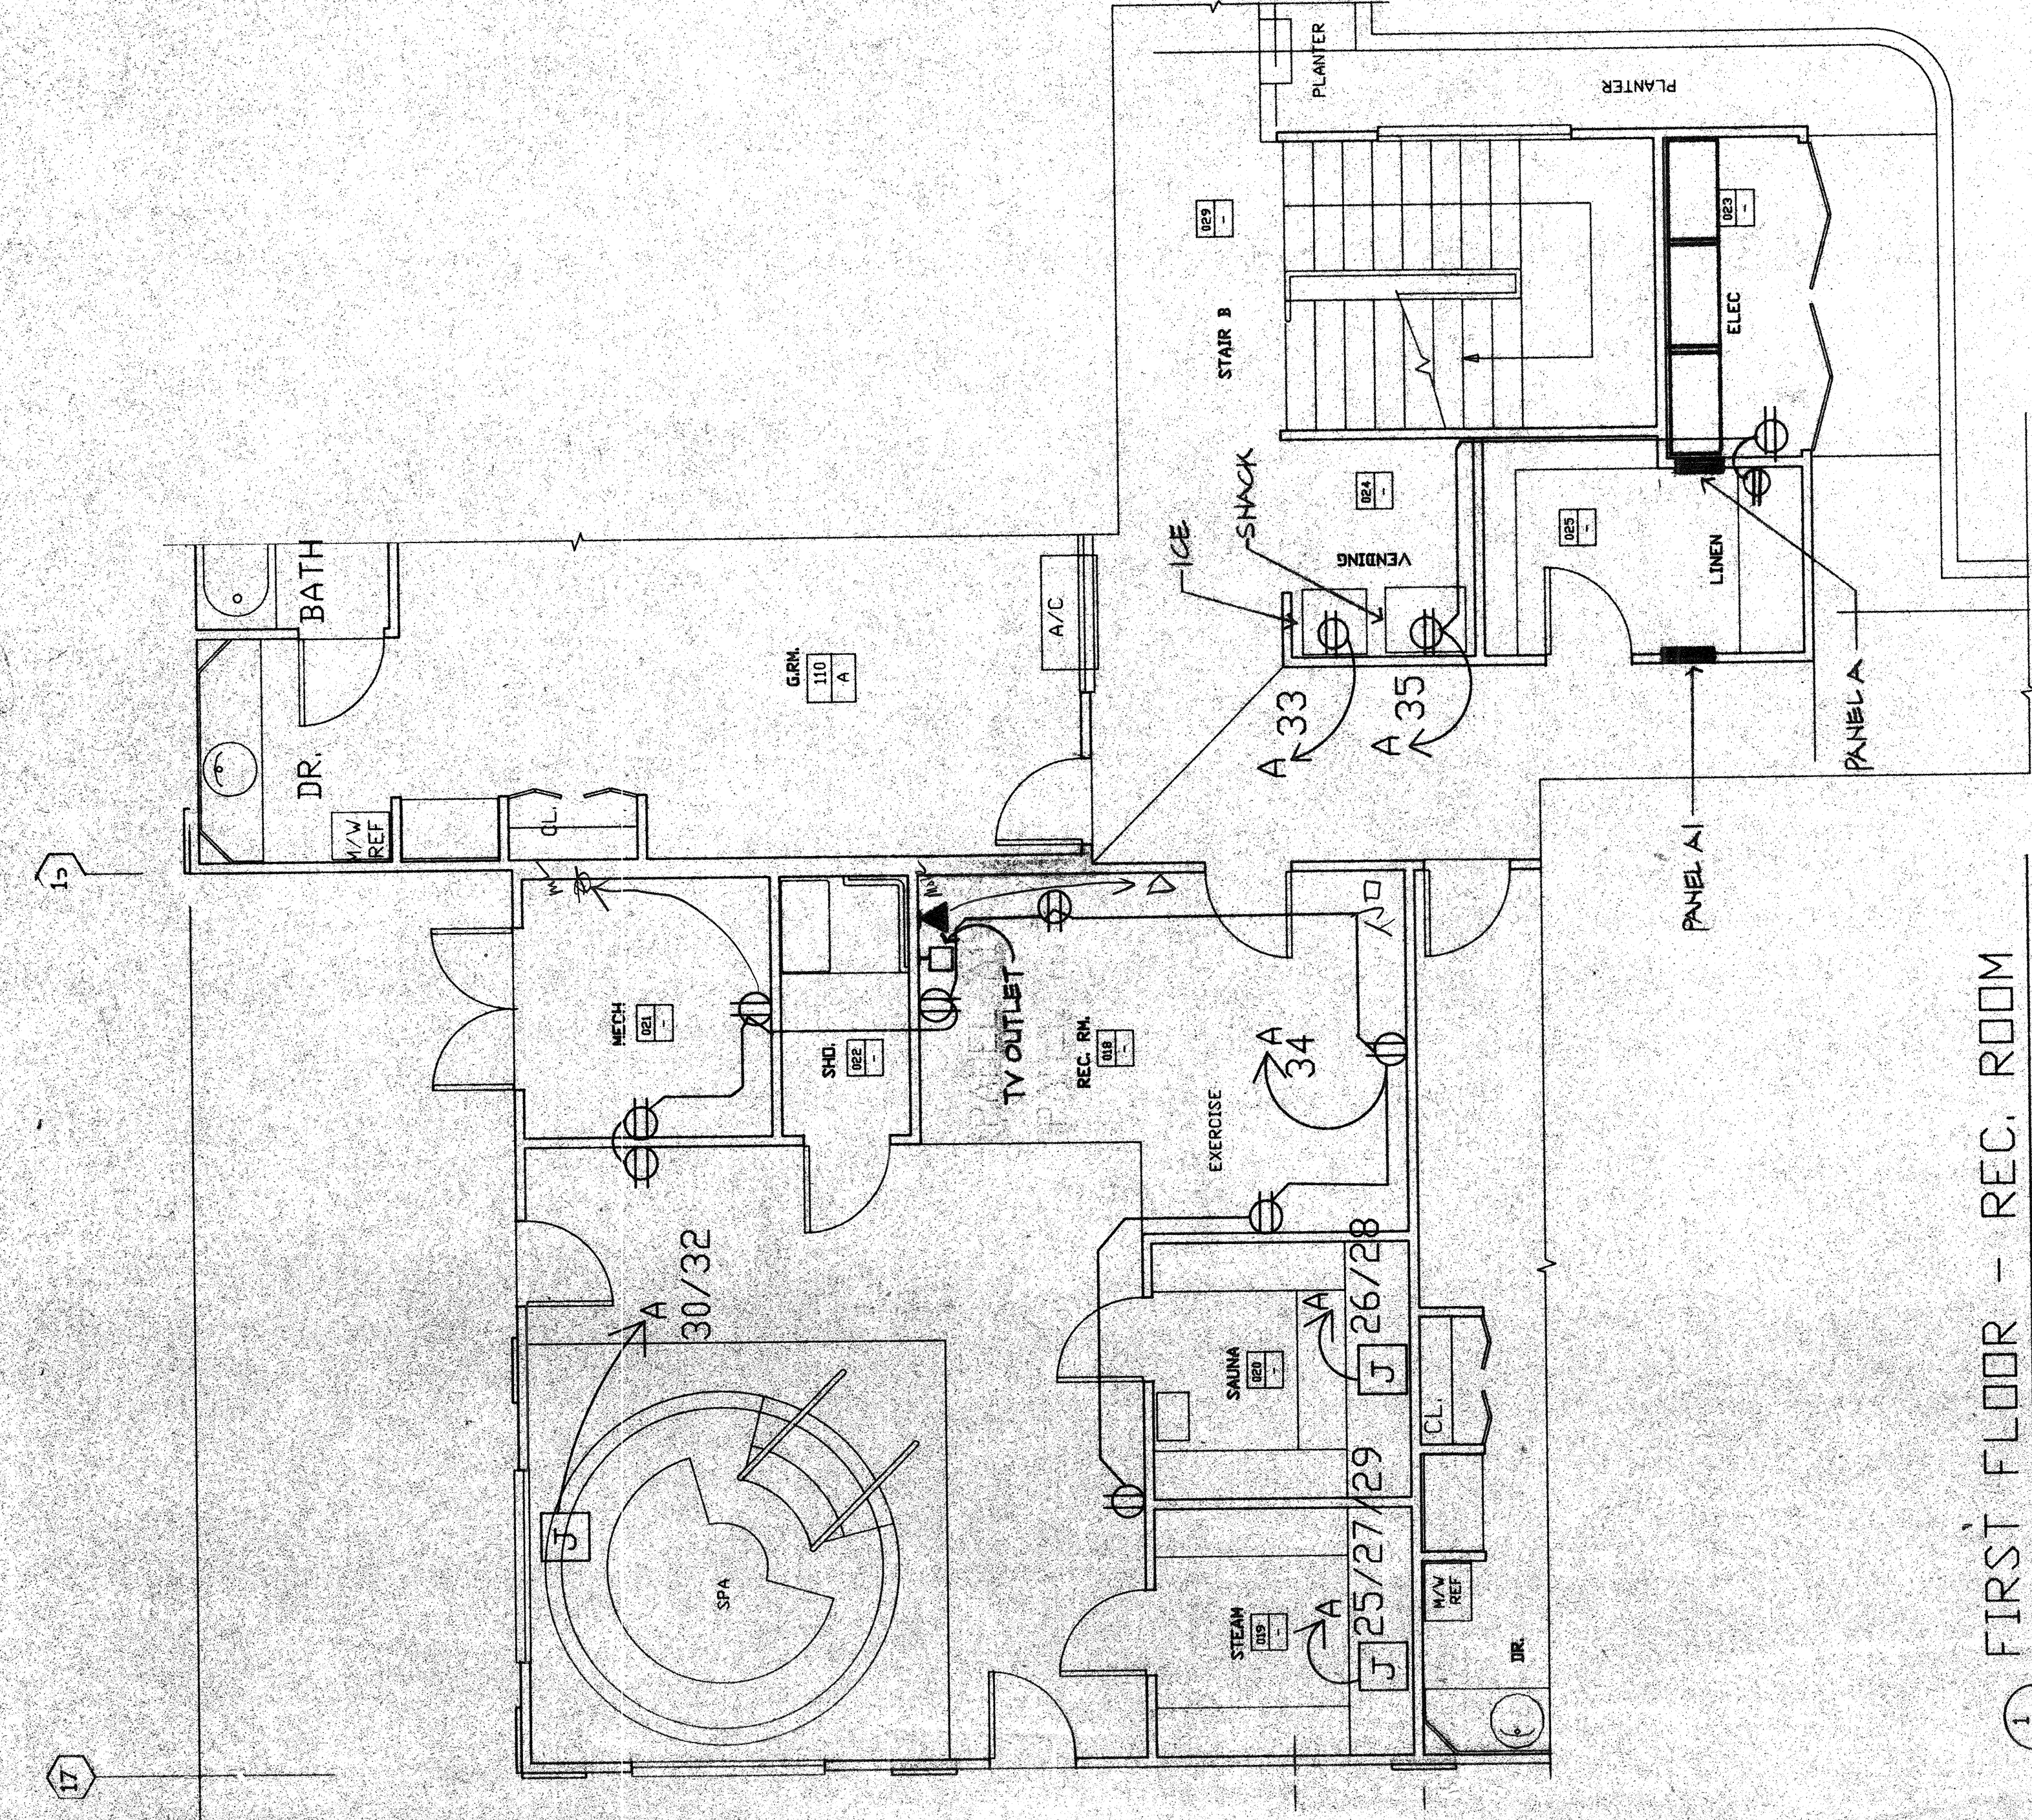

1 FIRST FLOOR - REC. ROOM  
E-4 POWER PLAN