


SUMMARY

SITE AREA	29,551.50 SF
FIRST FLOOR	10,132.20 SF
SECOND FLOOR	9,988.00 SF
BUILDING AREA	20,120.20 SF
COVERAGE	35 %
GUEST UNITS	37
PARKING REQUIRED	37
PARKING PROVIDED	37

SHEET NOTES

1. ALL SURVEY DATA FROM SURVEY DRAWING PROVIDED BY BLISS ENGINEERING.
2. VERIFY WITH ARCH. DWG FOR EXACT LOCATION OF FEATURES & E.

I HAVE REVIEWED THE CURRENT CALIFORNIA ENERGY CONSERVATION STANDARDS FOR RESIDENTIAL BUILDINGS. IN MY PROFESSIONAL JUDGMENT, THE DESIGN ON THIS SET OF PLANS AND SPECIFICATIONS WILL COMPLY SUBSTANTIALLY WITH TITLE 24 SUBCHAPTER 7 & 8, SECTIONS 150 & 151.

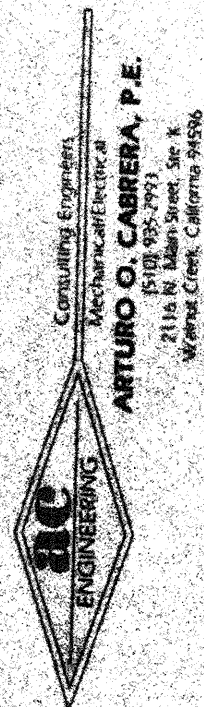

OWNER: H.L. PATEL
CONTACT: VIJAY PATEL
1333 PEBBLEWOOD WAY
SAN MARCO, CA 94403
TEL: (415) 570 6370

PROJECT: PROPOSED 37-UNIT MOTEL
2834 EL CAMINO REAL
REDWOOD CITY, CA-94063

NORTH	SHEET TITLE	SHEET NO.
	ELECTRICAL SITE PLAN	E-1
DRAWN	A. ARDILA	FILE NAME
CHKD	ART. CARRERA	DATE
SCALE	1"=10'-0"	JOB NO.
DATE	DEC 7, 1998	98002
FILE NAME	37002	37002

