




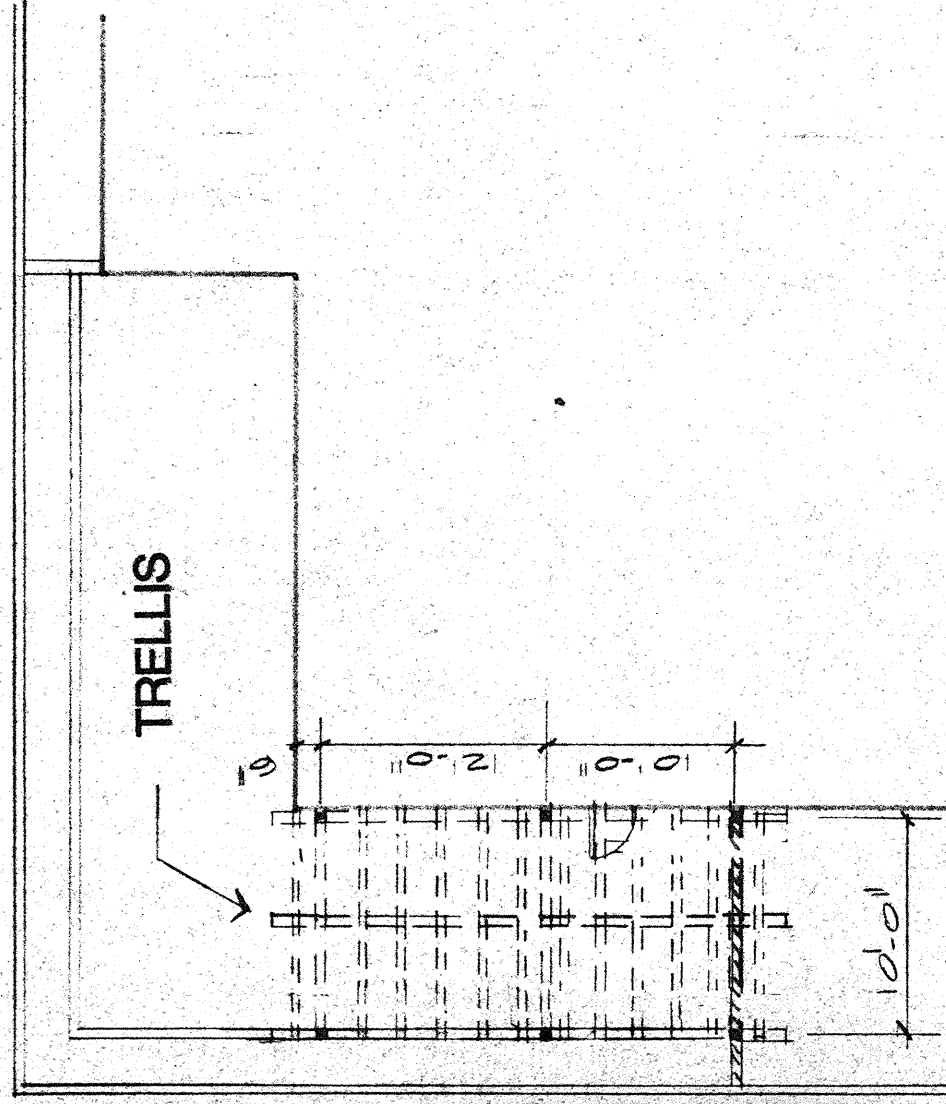

PLAN VIEW 1/8" = 1'-0"

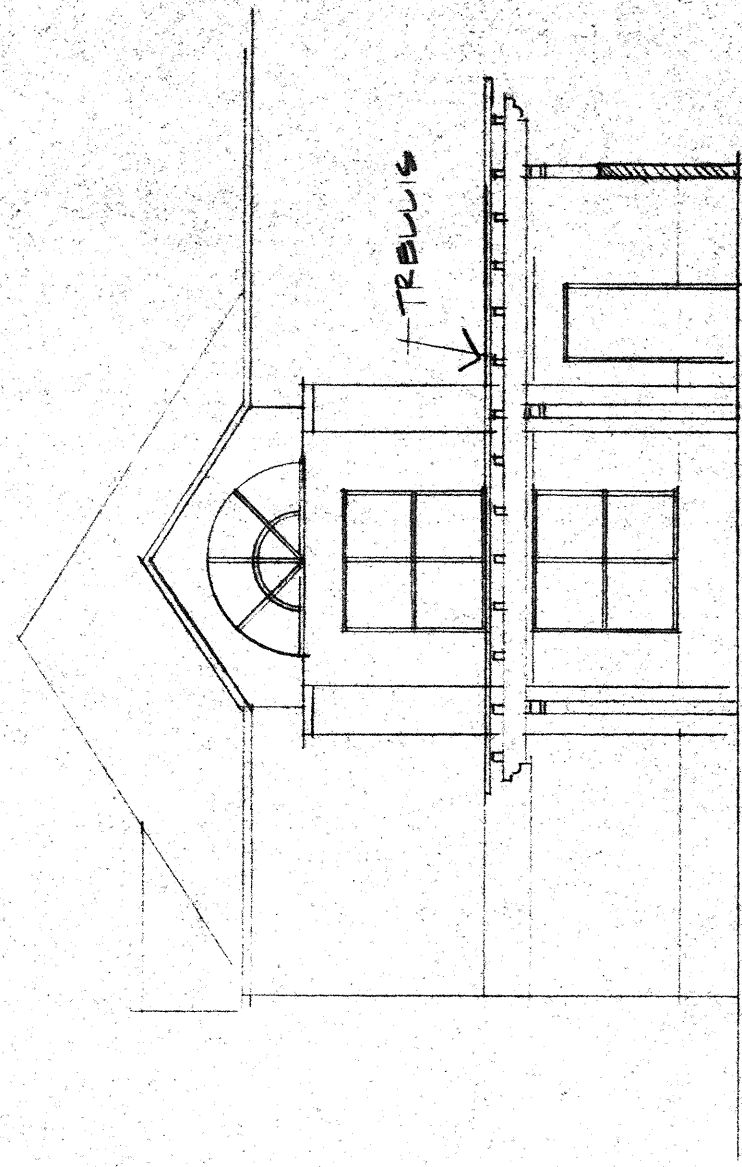


SOUTH ELEVATION 1/8" = 1'-0"

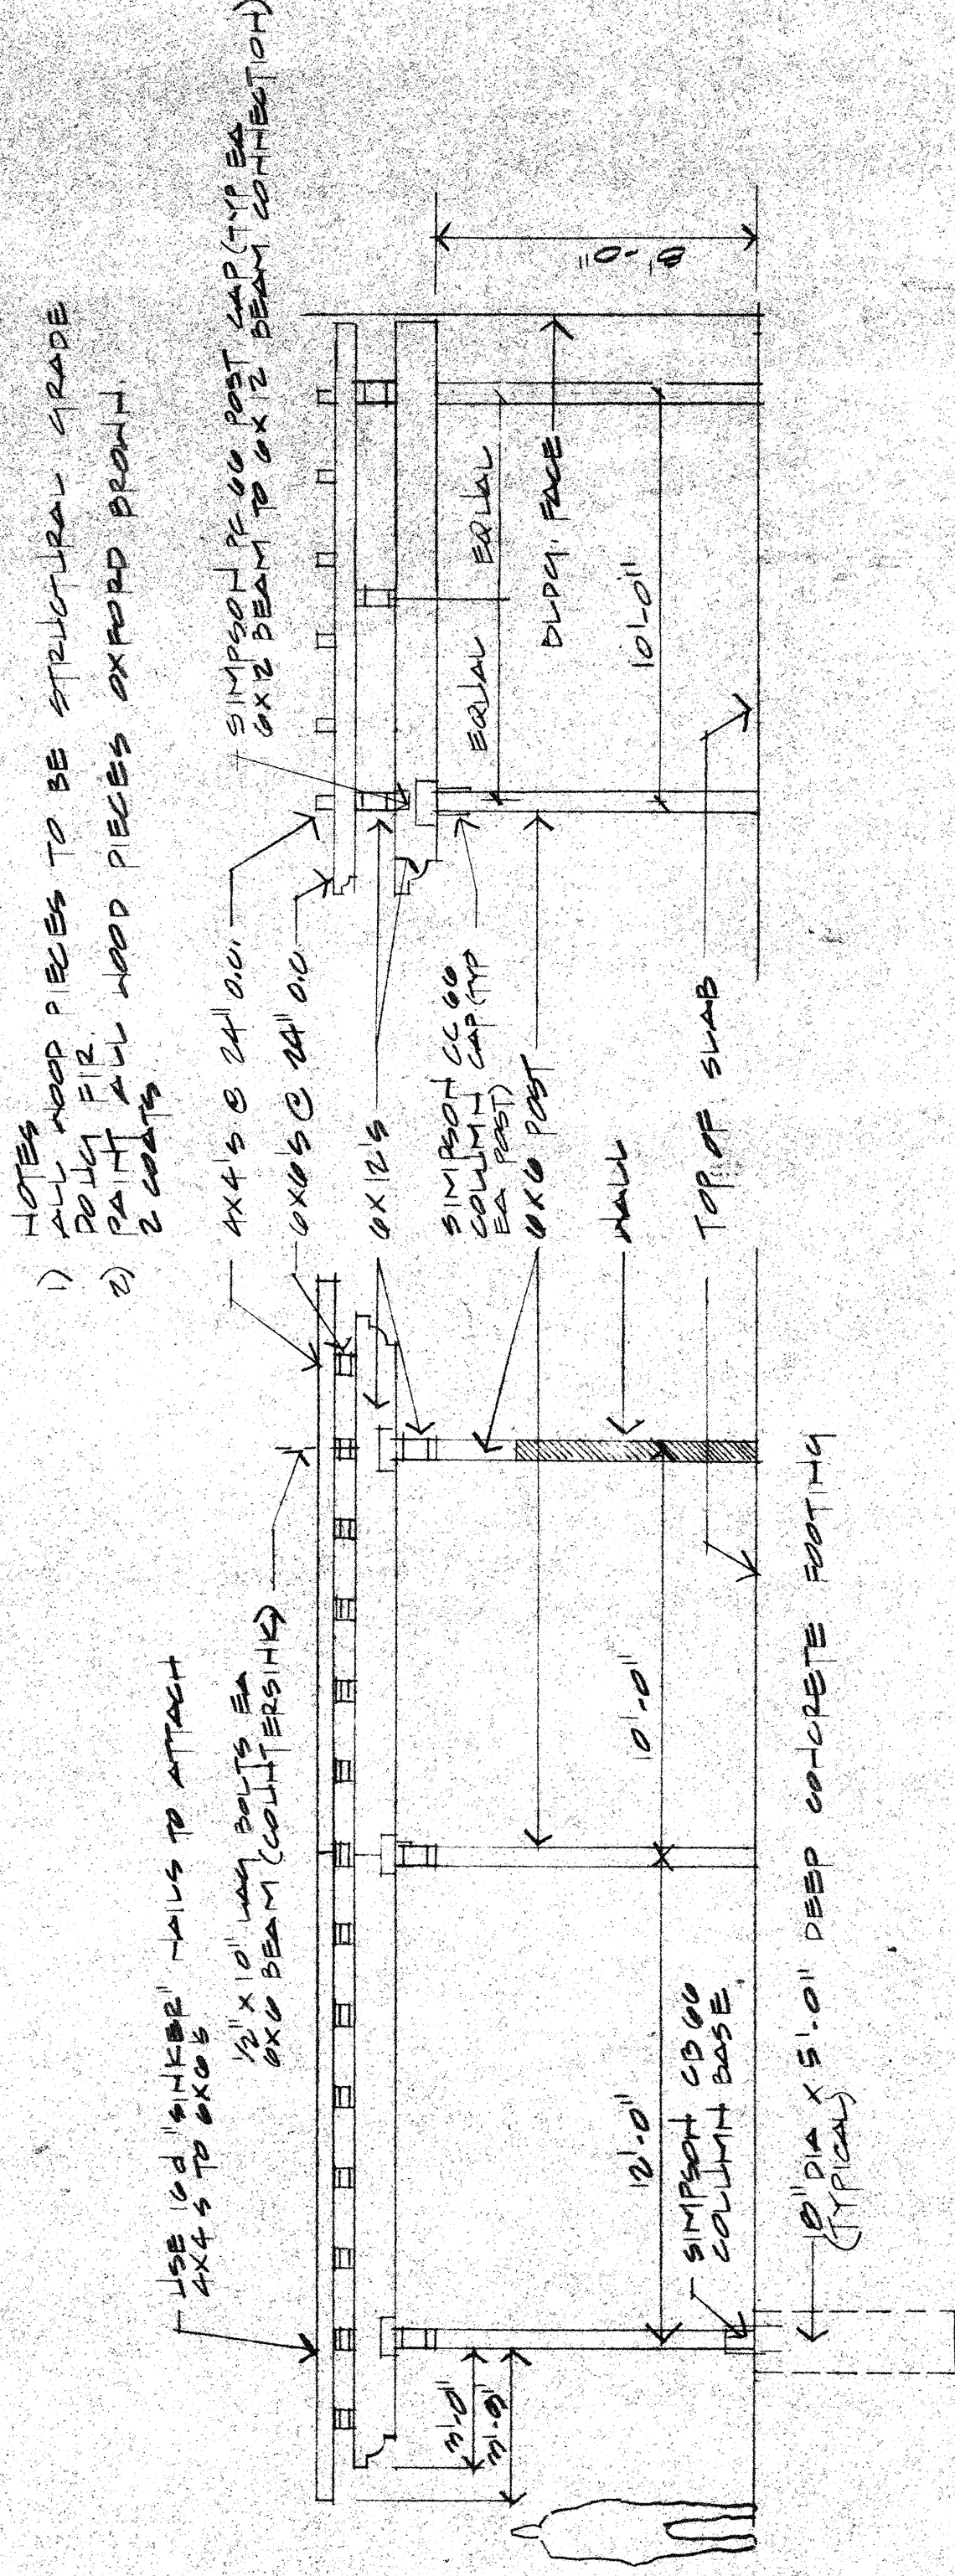


FRONT VIEW 1/4" = 1'-0"

TRELLIS STRUCTURE

SIDE VIEW 1/4" = 1'-0"

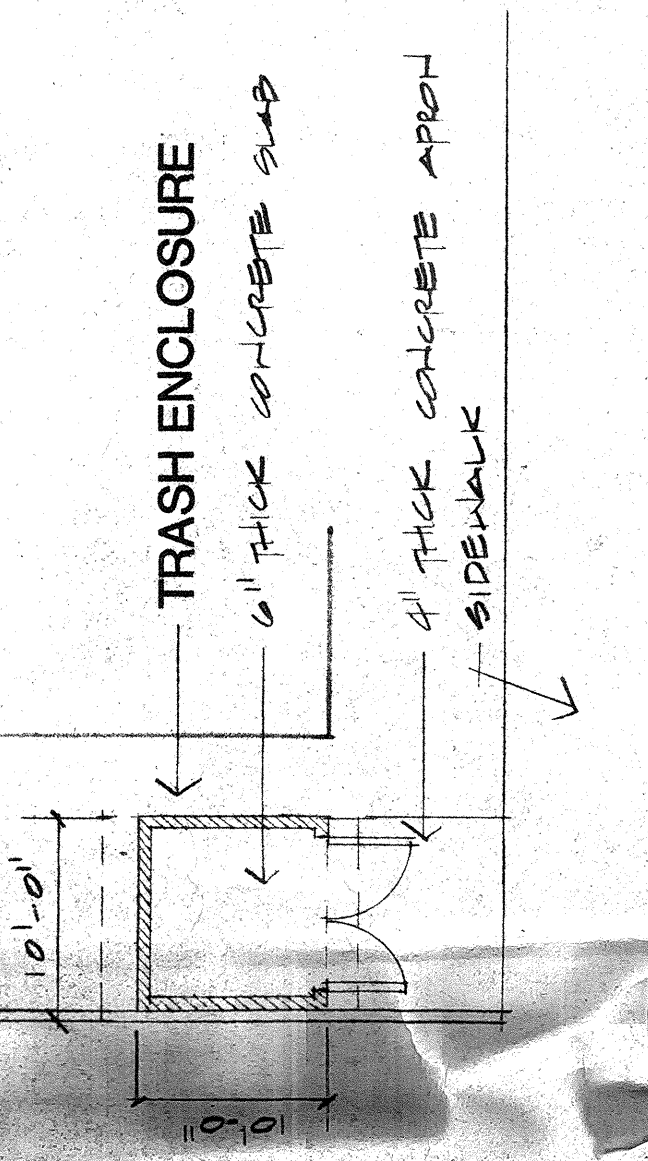

TRASH ENCLOSURE

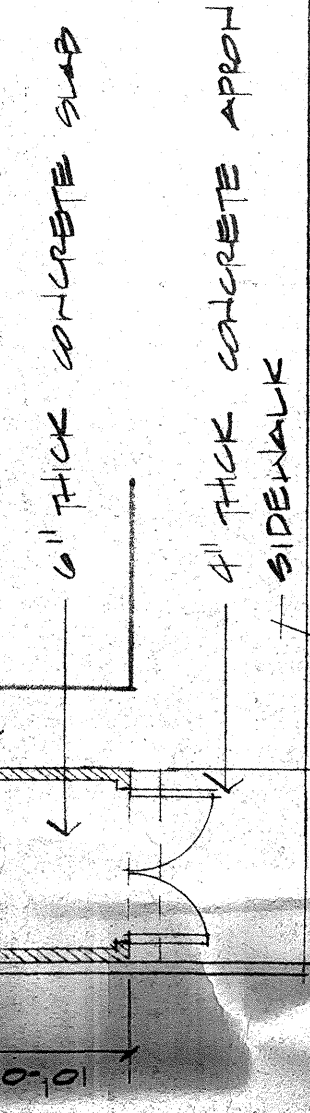

FRONT VIEW 1/4" = 1'-0"

SIDE VIEW 1/4" = 1'-0"

TRASH ENCLOSURE

REVISIONS	NO	BY	DATE
ARCHITECT S K L ARCHITECTURE & PLANNING SHARAD K. LAL, AIA CALIFORNIA LICENSE C20174 3018 WILLOW PASS ROAD, STE 208 CONCORD, CA 94519 TEL: (916) 882-2711 FAX: (916) 882-2717			
OWNER: H. L. PATEL CONTACT: VIJAY PATEL 1133 PEBBLEWOOD WAY SAN MATEO, CA 94403 TEL: (415) 570-6370			
PROJECT: PROPOSED 35-UNIT MTR 2824 EL CAMINO REAL REDWOOD CITY, CA 94063			
NORTH SHEET TITLE			
DRAWN	SKL	SHEET NO.	
CHECKED		L-4	
SCALE		OF	
DATE			
JOB NO.	9208		
FILENAME			