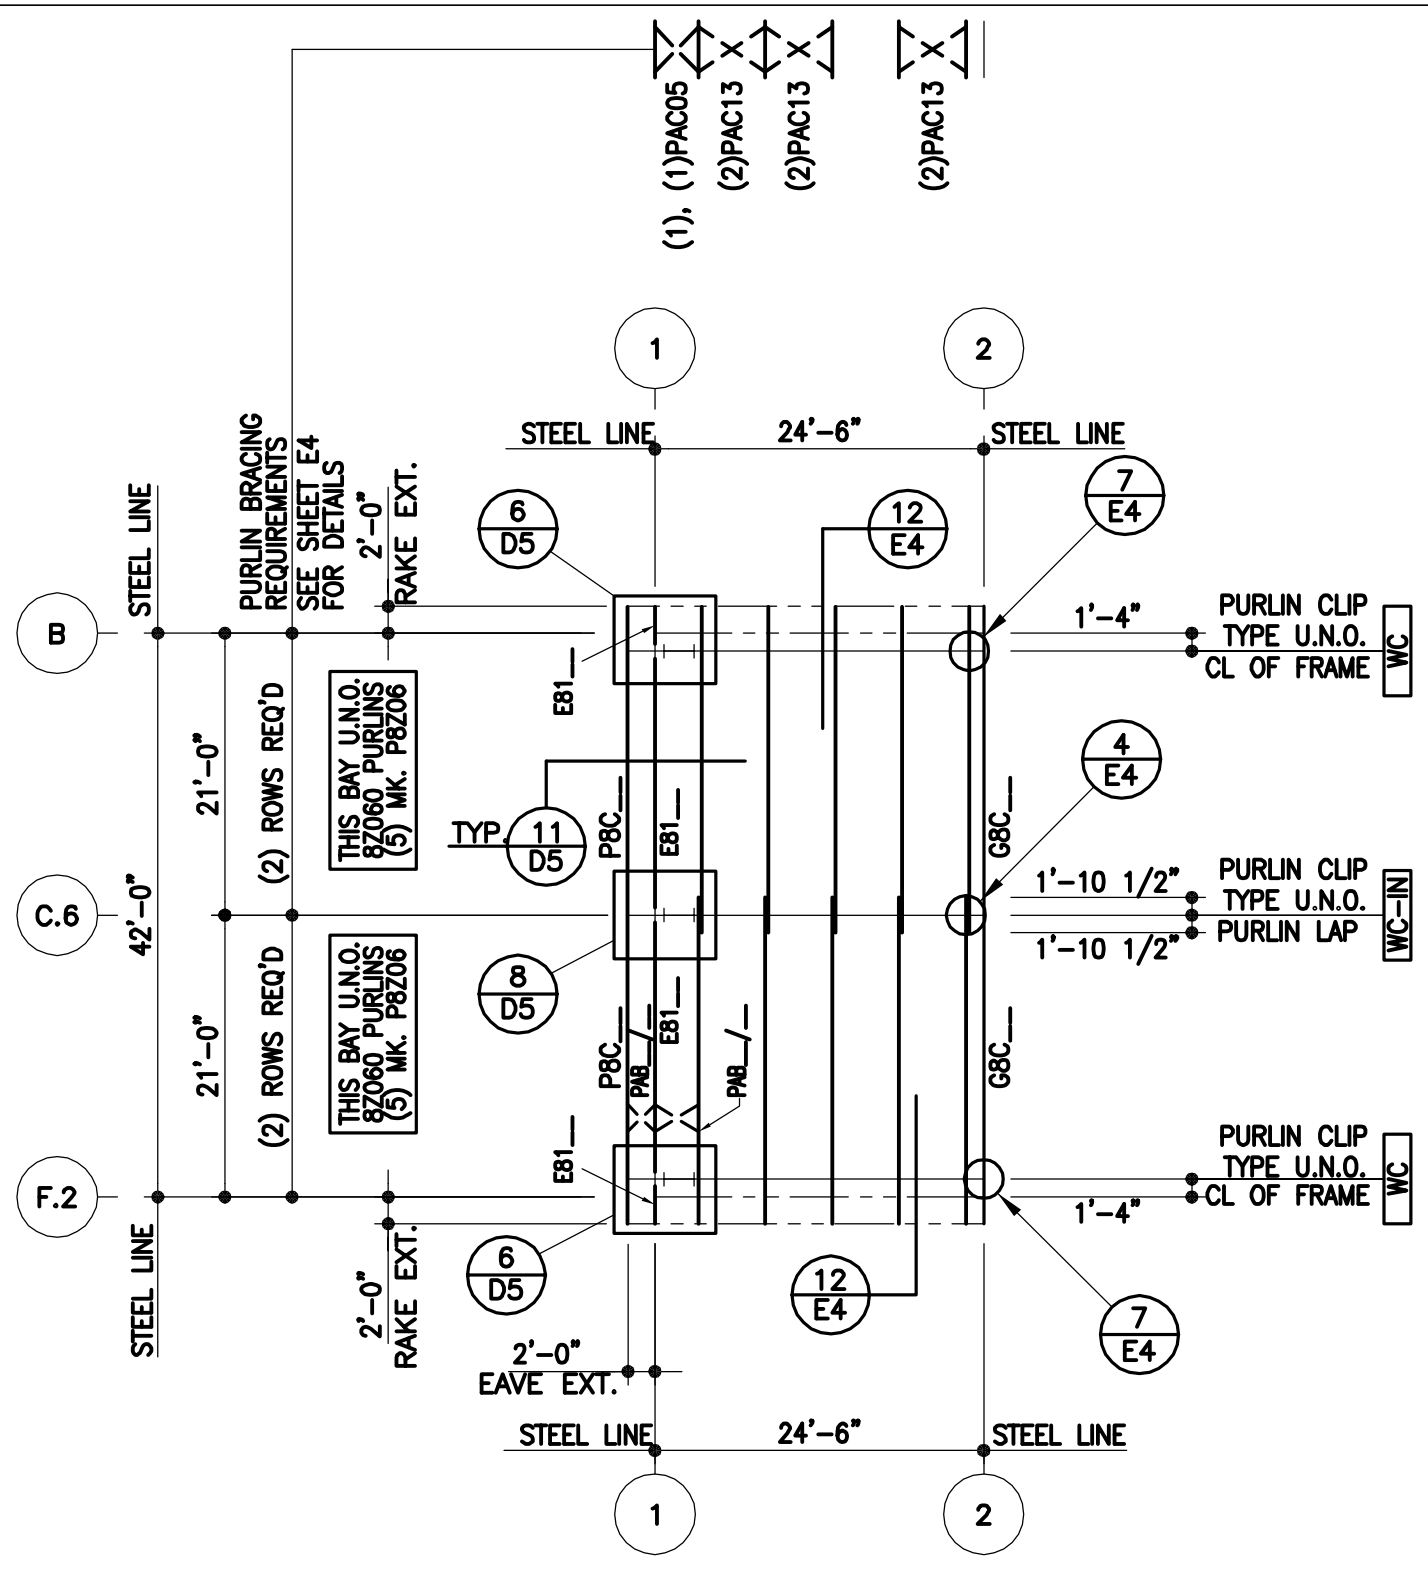


# OPEN KITCHEN ROOF FRAMING PLAN

1) PURLIN AND EAVE STRUT CONNECTION BOLT REQUIREMENTS:
   A307 AND A325 BOLTS ARE BOTH USED. REFER TO THE DETAILS FOR SPECIFIC USAGE REQUIREMENTS.
2) ALL EAVE STRUTS ARE 8E060 U.N.O.
3) SEE SHEET E10 FOR MAIN FRAME FLANGE BRACING.
4) SEE SHEET E4 FOR PURLIN BRACING DETAIL.
5) ALL PURLINS MK. P8C___ ARE 8C060.

| ISSUE | DWN | CHK | ENG | P.E. | DATE |
|---|---|---|---|---|---|
| APPROVAL | BM/DV | JR | JZ | | 11/25/08 |
| REVISED APPROVALS | TJF | | JZ | | 01/29/09 |
| PERMITS FOR APPROVAL | JH | | JZ | | 03/17/09 |
| REVISED APPROVALS | NJS | | | | 04/20/09 |

NUCOR BUILDING SYSTEMS
600 APACHE TRAIL
TERRELL, TX 75160
PHONE: (972) 524-5407
FAX: (972) 524-5417

PROJECT NAME: ASHISH MISHRA
JACKSON, MS

CUSTOMER: METAL BUILDERS SUPPLY
PEARL, MS

JOB NUMBER: T08H0501A

SHEET NO: E3 of 31

THIS SEAL PERTAINS ONLY TO THE MATERIALS DESIGNED AND SUPPLIED BY NUCOR BUILDING SYSTEMS, A DIVISION OF NUCOR CORPORATION. THE DRAWINGS AND THE METAL BUILDING WHICH THEY REPRESENT ARE THE PRODUCT OF NUCOR BUILDING SYSTEMS. THE REGISTERED PROFESSIONAL ENGINEER WHOSE SEAL APPEARS ON THESE DRAWINGS IS EMPLOYED BY NUCOR BUILDING SYSTEMS AND DOES NOT SERVE AS OR REPRESENT THE PROJECT ENGINEER OF RECORD AND SHALL NOT BE CONSTRUED AS SUCH.

OPEN KITCHEN