BEAM & JOIST SCHEDULE

BEAM NO.	BEAM SIZE	BEARING ELEVATION	REMARKS
H1	6x6 D.F. #1 HEADER	VARIES	EXTERIOR WINDOW & DOOR HEADERS
H2	6x6 D.F. #1 HEADER	VARIES	INTERIOR CORRIDOR DOOR HEADERS

NOTE:
USE 5/8" THK. TYPE C-D PLYWOOD (OR O.S.B.) ROOF SHEATHING NAIL w/8d @ 6" O.C. AT SUPPORTED EDGES & @ 12" O.C. FIELD NAILING

ACTUAL TRUSS DESIGN BY TRUSS MANUFACTURER. THESE DRAWINGS SHOW OVERALL DIMENSIONS OF TRUSSES ONLY.

TRUSS DRAWINGS TO BE SUBMITTED WITHIN 30 DAYS OF PERMIT ISSUANCE. NO INSPECTIONS WILL BE MADE IF TRUSS DRAWINGS ARE NOT SUBMITTED WITHIN 30 DAYS OF PERMIT ISSUANCE. (TRUSS DRAWINGS TO BE SUBMITTED BY TRUSS MANUFACTURER)

DESIGN TRUSSES FOR: 16#/S.F. LL
15#/S.F. DL (TOP CHORD)
5#/S.F. DL (BTM. CHORD)

PROVIDE ADDITIONAL TRUSSES (AS NECESSARY) FOR ROOF EQUIPMENT SUPPORT. (VERIFY LOCATIONS w/MECHANICAL CONTRACTOR)

TRUSS MANUFACTURER SHALL PROVIDE COMPLETE TRUSS DRAWINGS AND CALCULATIONS TO THE PROJECT ENGINEER FOR REVIEW AND APPROVAL PRIOR TO SUBMITTING TO LOCAL GOVERNING AUTHORITY/BUILDING DEPT. FOR APPROVAL, PRIOR TO FABRICATION AND ERECTION.

GENERAL CONTRACTOR SHALL FURNISH ALL BRIDGING, BRACING, AND ALL OTHER TRUSS RELATED SUPPORT ITEMS AS REQUIRED FOR COMPLETE INSTALLATION OF TRUSSES AS RECOMMENDED BY THE TRUSS MANUFACTURER.

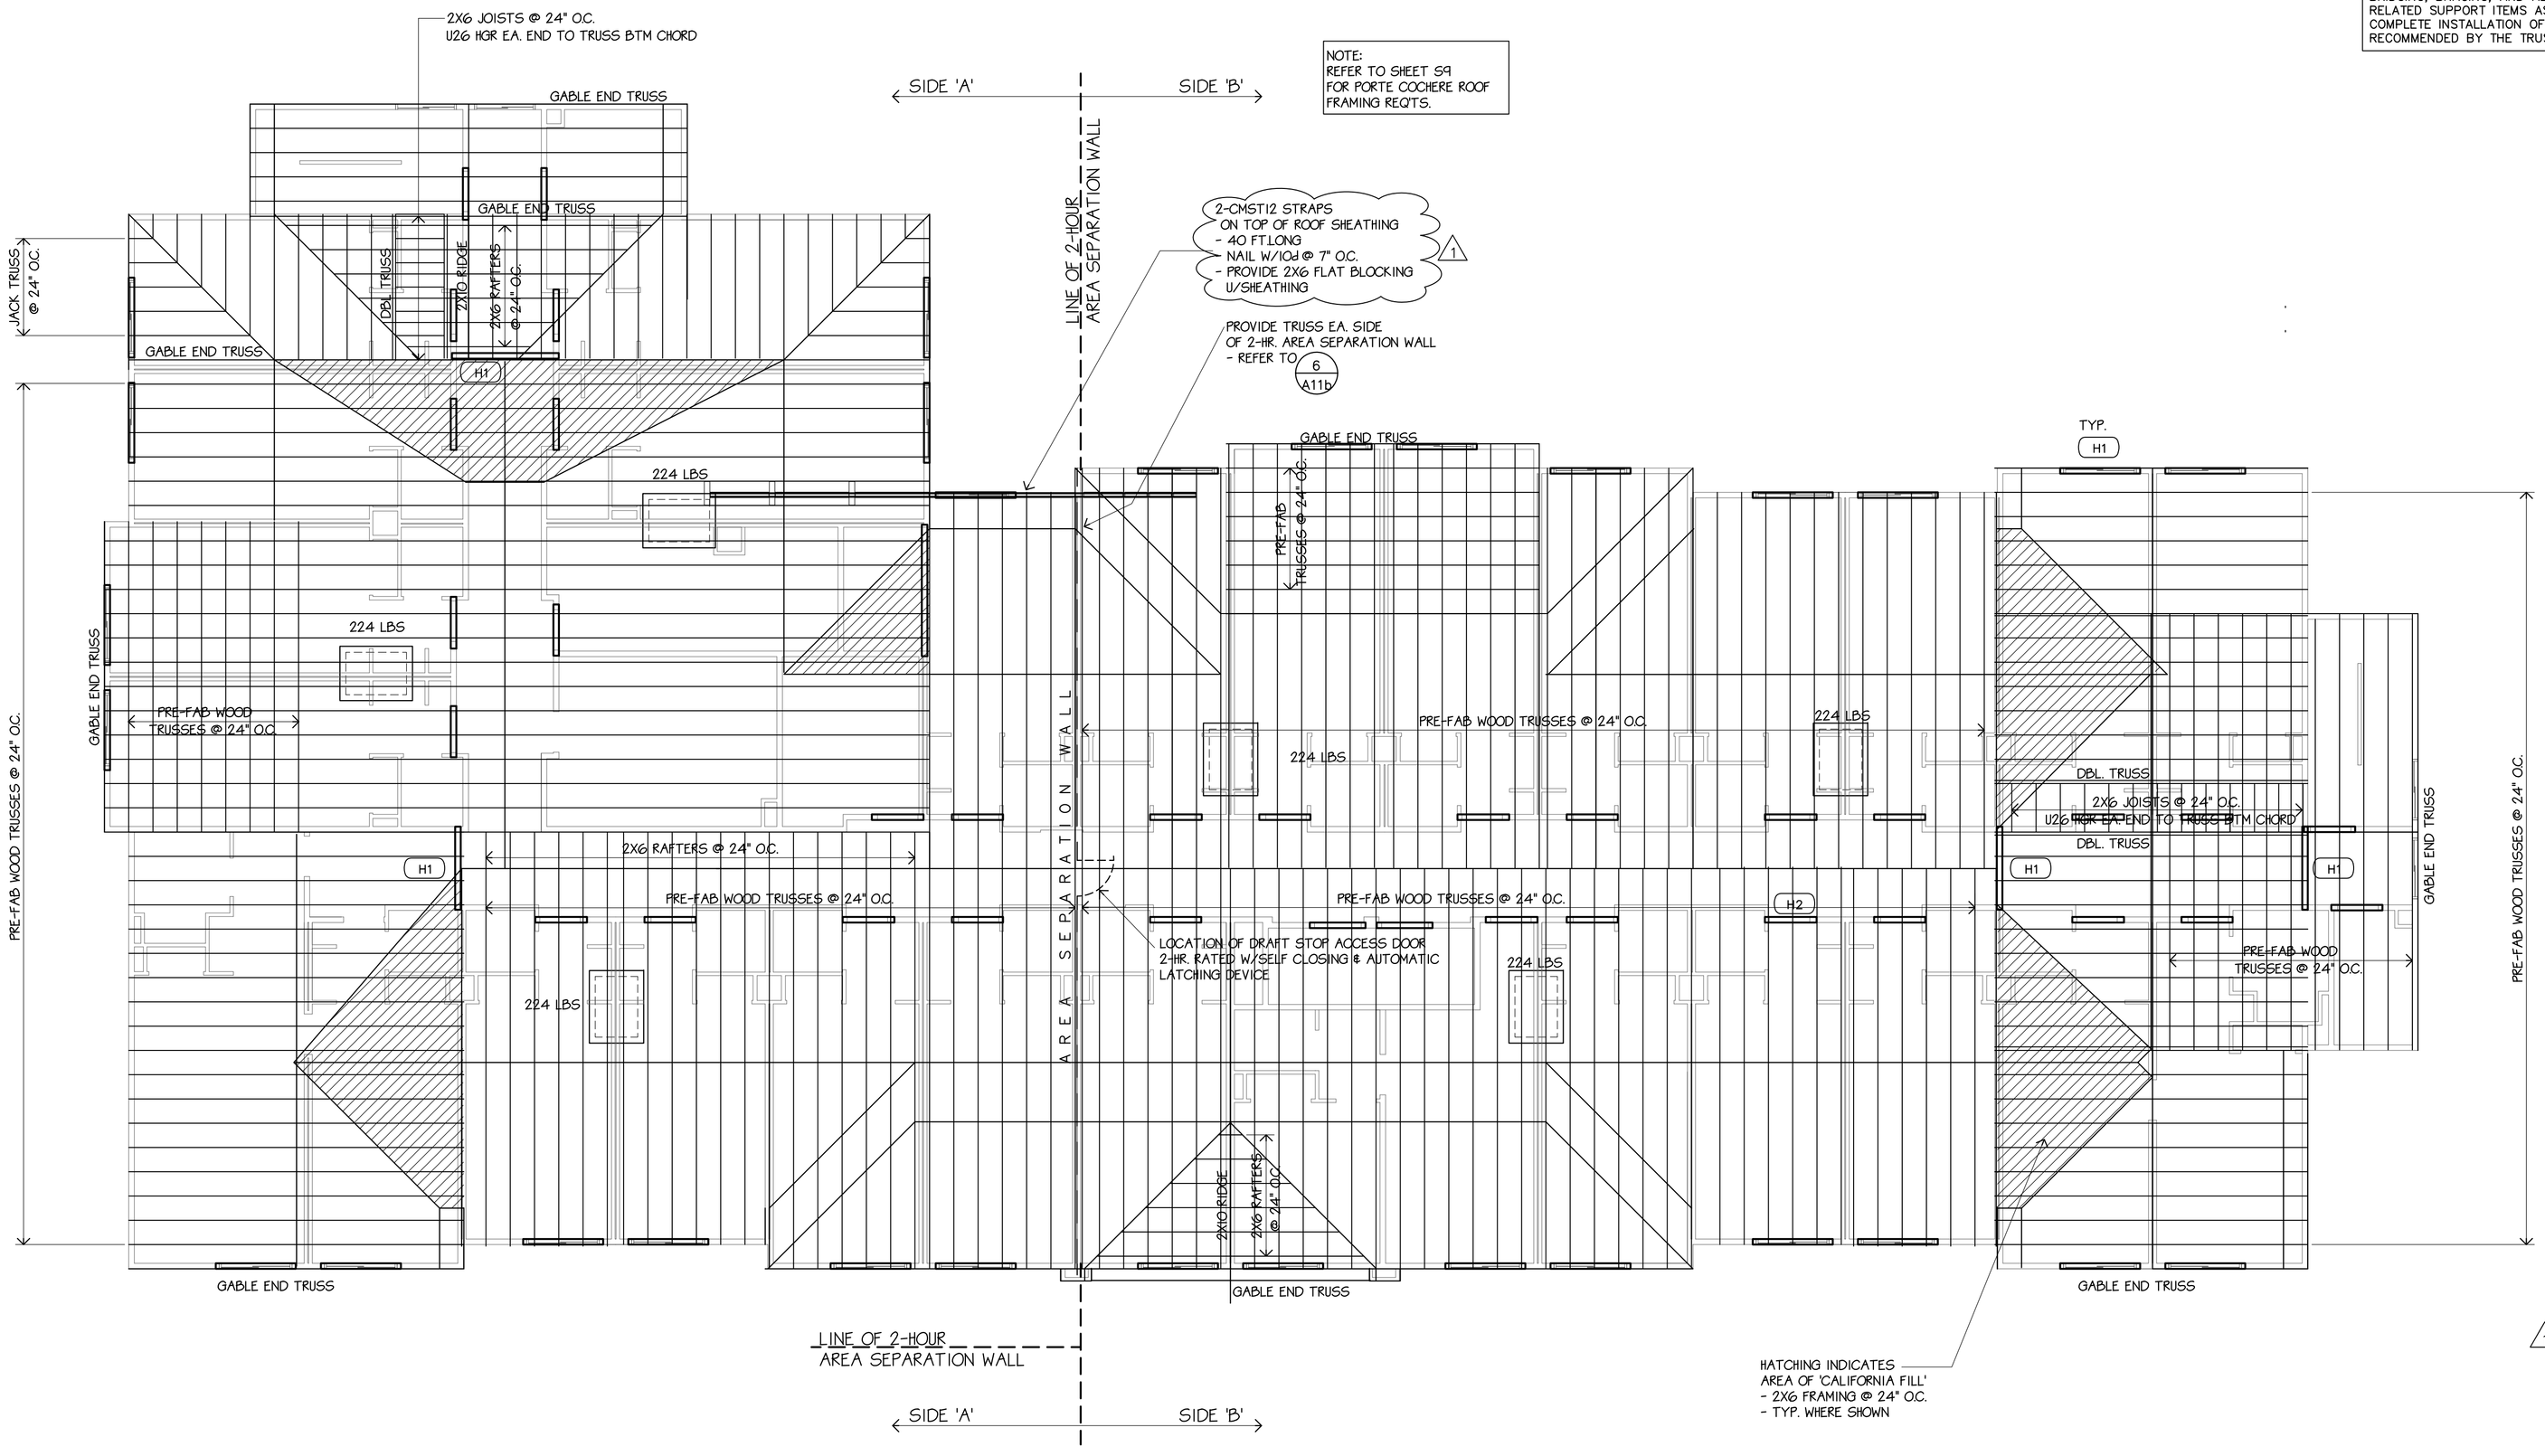

ROOF FRAMING PLAN

SCALE: 1/8"= 1'-0"

1 REVISIONS PER CITY OF SOUTH SAN FRANCISCO 2/5/98

02/11/98

LICENSED ARCHITECT
LEE GAGE
C-6718
REN. 1-31-99
STATE OF CALIFORNIA

LEE GAGE C-6718

© LEE GAGE & ASSOC.

lee gage & associates
architects • engineers • planners
7636 n. ingram suite 107 fresno, california 93711 phone (209) 439-2222

THESE DRAWINGS, DESIGNS, SKETCHES, PLANS & SPECIFICATIONS ARE THE SOLE & EXCLUSIVE PROPERTY OF LEE GAGE & ASSOCIATES, AND WERE CREATED AND DEVELOPED BY AND FOR THE ARCHITECT'S WORK. NOTHING CONTAINED IN OR REPRESENTED ON THESE DOCUMENTS SHALL BE USED BY ANY PERSON OR ENTITY FOR ANY PURPOSE WITHOUT EXPRESSED WRITTEN CONSENT OF LEE GAGE & ASSOCIATES.

PROPOSED:
HAMPTON INN
CORPORATE DRIVE
SOUTH SAN FRANCISCO, CA.

by	date
drawn	
checked	
revised	
revised	
project no.	

S5
sheet SET NO.

C:\SDSKPROJ\SOUTHSFO\DWG\SFO-S5.DWG