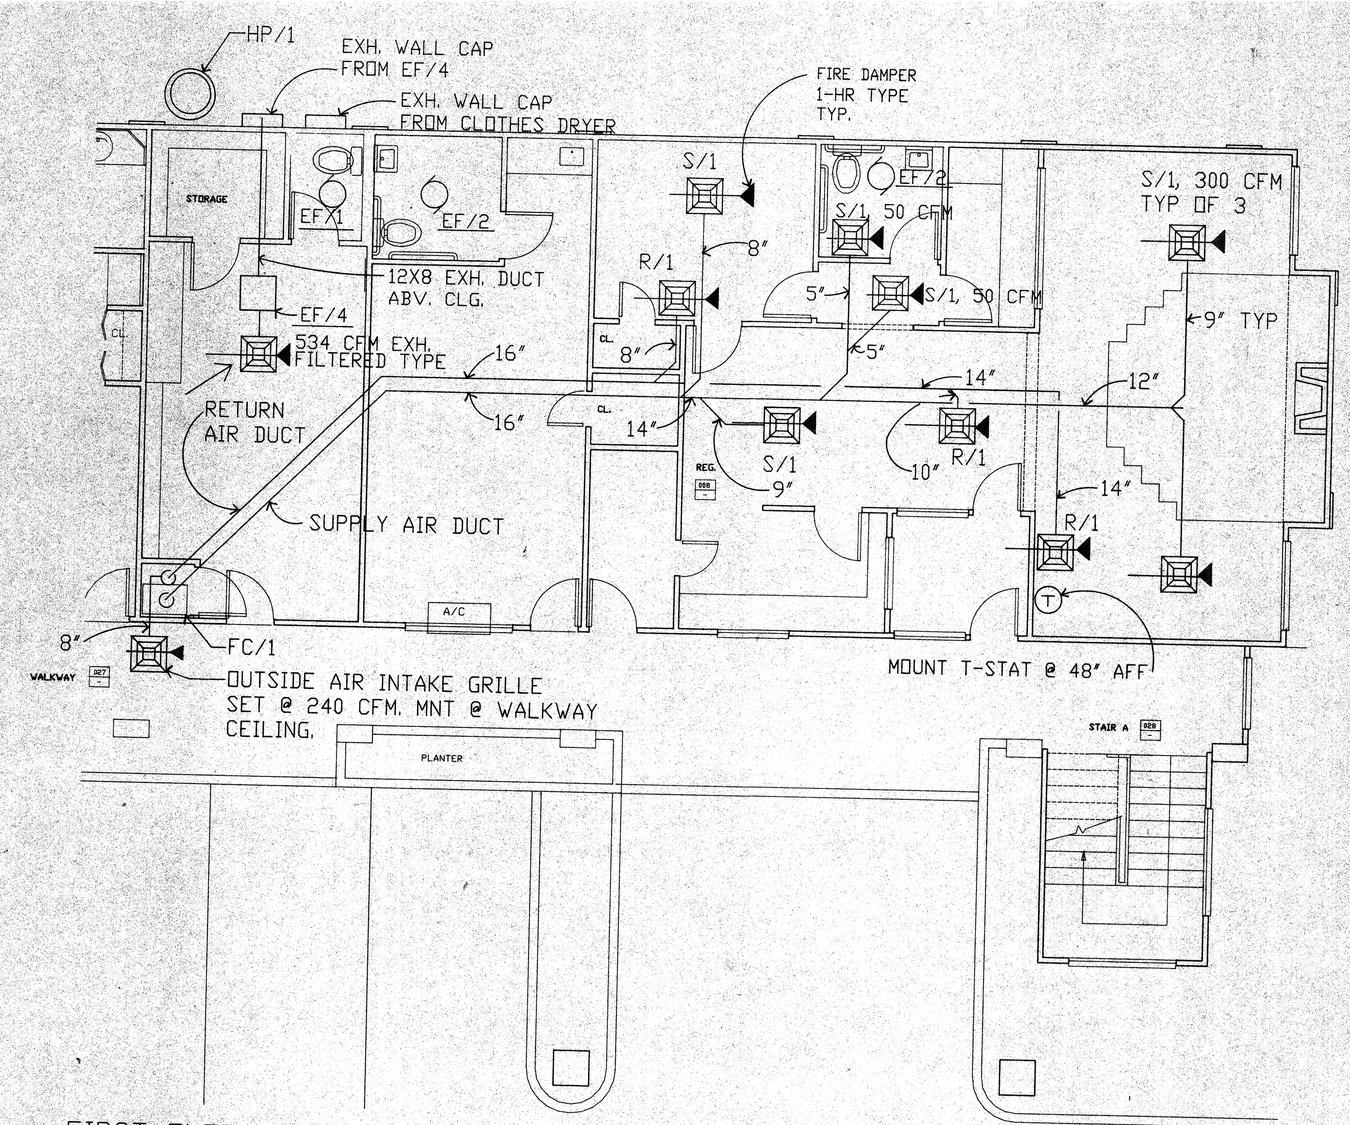



1 FIRST FLOOR-FRONT OFFICE MECHANICAL PLAN

AIR HANDLING SCHEDULE:

S/1 - TITUS PAS CEILING DIFFUSER 12 X 12, WHITE, W/ OPPOSED BLADE DAMPER, PERFORATED TYPE, SURFACE MNT.

R/1 - TITUS PAR CEILING GRILLE 12 X 12 WHITE, W/ OPPOSED BLADE DAMPER, PERFORATED TYPE, SURFACE MOUNT (TYP)

© 1992 SKL ARCHITECTURE & PLANNING

LEGEND

SHEET NOTES

I HAVE REVIEWED THE CURRENT CALIFORNIA ENERGY CONSERVATION STANDARDS FOR RESIDENTIAL BUILDINGS. IN MY PROFESSIONAL JUDGEMENT, THE DESIGN ON THIS SHEET OF PLANS AND SPECIFICATIONS WILL CONFORM SUBSTANTIALLY WITH TITLE 24 SUBCHAPTER 7 & 8, SECTIONS 150 & 151.

REGISTERED PROFESSIONAL ENGINEER ARTURO O. CABRERA E 010569 STATE OF CALIFORNIA

ARTURO O. CABRERA P.E.
MECHANICAL ENGINEER EE 010569

SKL ARCHITECTURE & PLANNING
3018 Willow Pass Road, Suite 206
Concord, California 94519
Phone 510 680 2711
Fax 510 680 2717

OWNER H.L. PATEL
CONTACT: VIJAY PATEL
1133 PEBBLEWOOD WAY
SAN MATEO, CA 94403
TEL.: (415) 570 6970

PROJECT
PROPOSED 37-UNIT MOTEL
2834 EL CAMINO REAL
REDWOOD CITY, CA 94603

NORTH

SHEET TITLE
MECHANICAL DETAIL PLANS

| | |
|---|---|
| DRAWN | A. ARRIOLA |
| CHKD | A. CABRERA |
| SCALE | 1/4"=1'-0" |
| DATE | OCT. 7, 1992 |
| JOB NO. | 92002 |
| FILENAME | RCA8MECH |

SHEET NO. M-3 OF

ac ENGINEERING Consulting Engineers Mechanical/Electrical
ARTURO O. CABRERA, P.E.
(510) 935-2993
2118 N. Main Street, Ste. A
Walnut Creek, California 94596