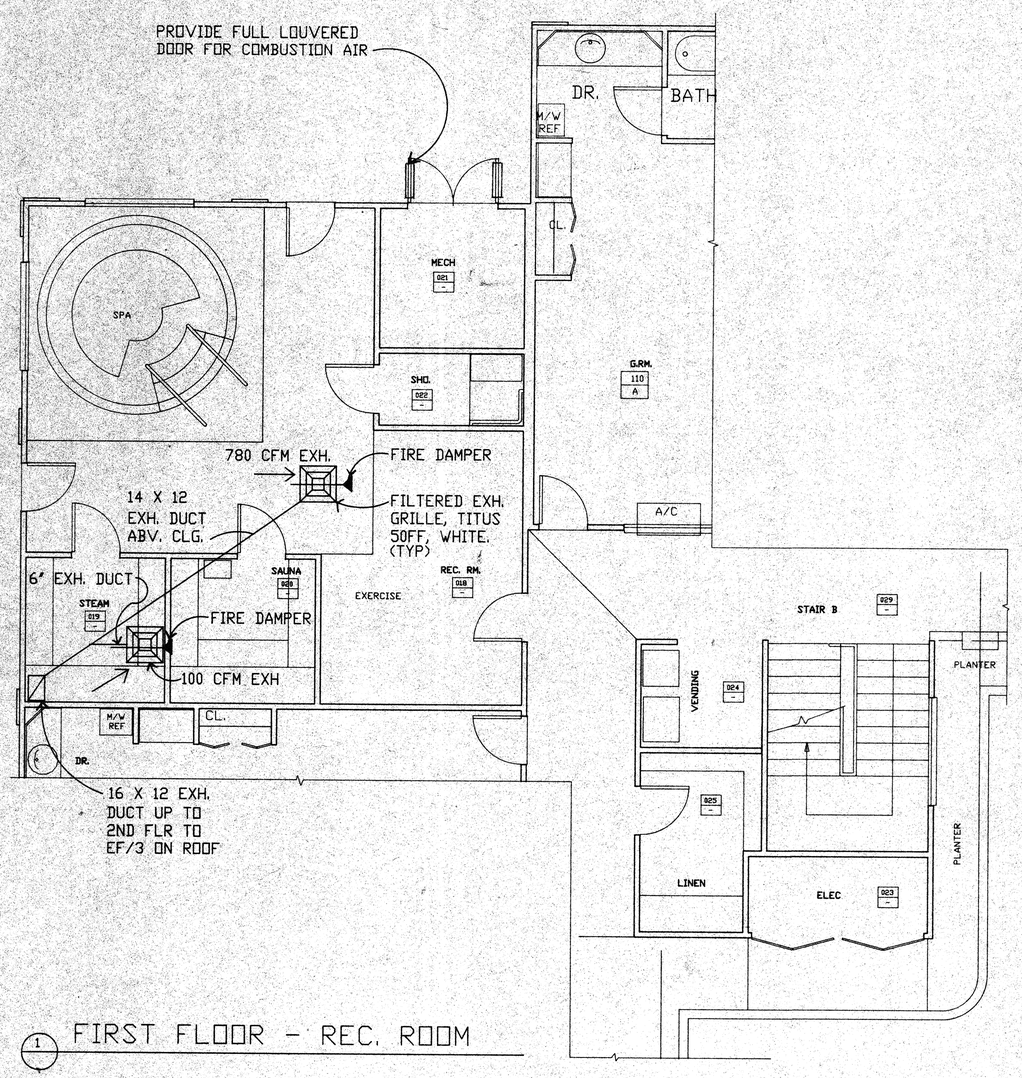

1 FIRST FLOOR - REC. ROOM

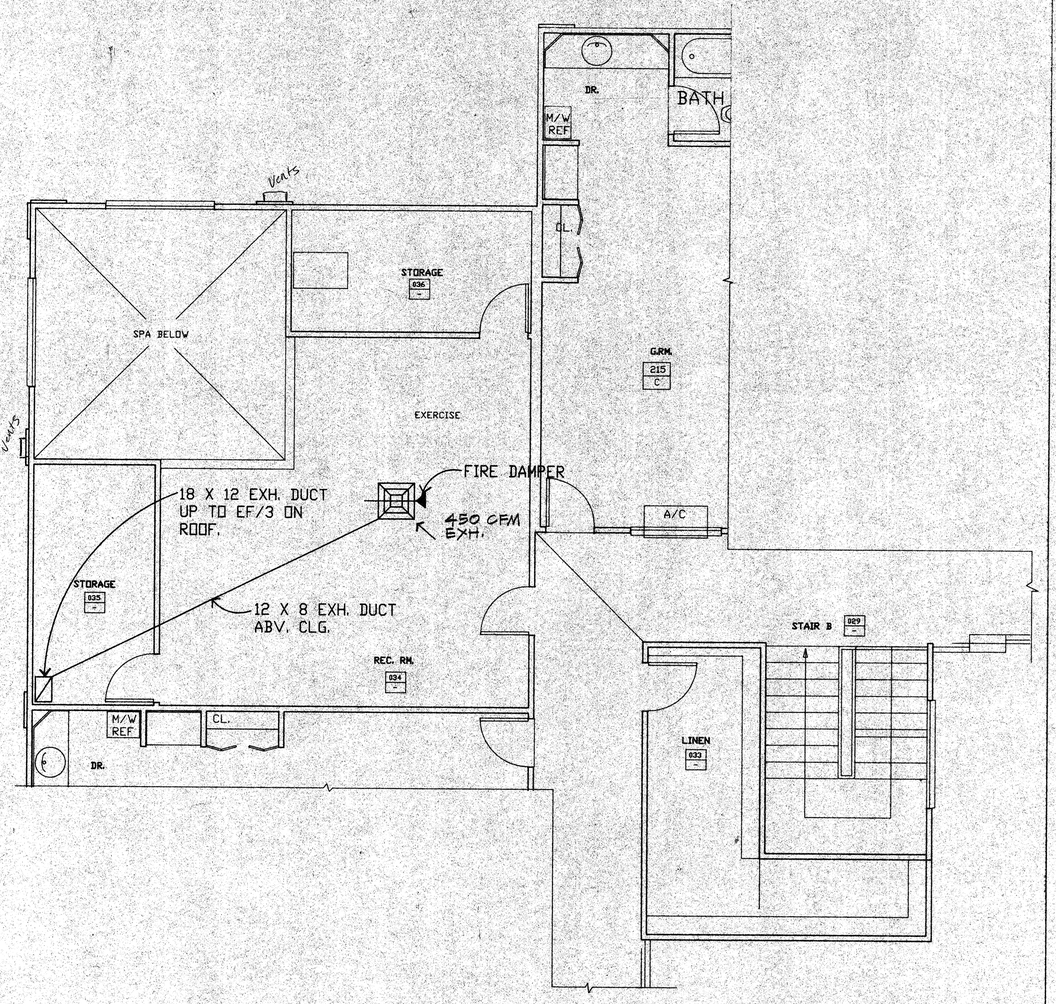

2 SECOND FLOOR - REC. ROOM

SKL ARCHITECTURE & PLANNING

LEGEND

SHEET NOTES

SKL ARCHITECTURE & PLANNING
3018 Willow Pass Road, Suite 206
Concord, California 94519
Phone 510 680 2711
Fax 510 680 2717

OWNER
H.L. PATEL
CONTACT: VIJAY PATEL
1133 PEBBLEWOOD WAY
SAN MATEO, CA 94403
TEL : (415) 570 6970

PROJECT
PROPOSED 37-UNIT MOTEL
2834 EL CAMINO REAL
REDWOOD CITY, CA 94603

NORTH

SHEET TITLE
DETAIL FLOOR PLANS
MECHANICAL PLAN

DRAWN	A. ARRIOLA
CHKD	A. CABRERA
SCALE	1/4"=1'-0"
DATE	SEP.15,1992
JOB NO.	92002
FILENAME	

SHEET NO. M-2 OF

I HAVE REVIEWED THE CURRENT CALIFORNIA ENERGY CONSERVATION STANDARDS FOR RESIDENTIAL BUILDINGS. IN MY PROFESSIONAL JUDGEMENT, THE DESIGN ON THIS SET OF PLANS AND SPECIFICATIONS WILL CONFORM SUBSTANTIALLY WITH TITLE 24 SUBCHAPTER 7 & 8, SECTIONS 150 & 151.

REGISTERED PROFESSIONAL ENGINEER ARTURO O. CABRERA E 010569 STATE OF CALIFORNIA

ARTURO O. CABRERA P.E.
ME 10569 EE 010569

ac ENGINEERING Consulting Engineers Mechanical/Electrical
ARTURO O. CABRERA, P.E.
(510) 935-2993
2116 N. Main Street, Ste. K
Walnut Creek, California 94596