FRAMED OPENING SCHEDULE

ID NUMBER	QTY	SIZE WIDTH	SIZE HEIGHT	TRIM REQUIREMENTS JAMB TRIM	TRIM REQUIREMENTS HEAD TRIM	TRIM REQUIREMENTS SILL TRIM	COVER TRIM REQ'MENTS JAMB TRIM	COVER TRIM REQ'MENTS HEAD TRIM
FIELD	10	10'-0 1/2"	2'-0 1/2"	JTA___	HTA___	STA___	N/A	N/A

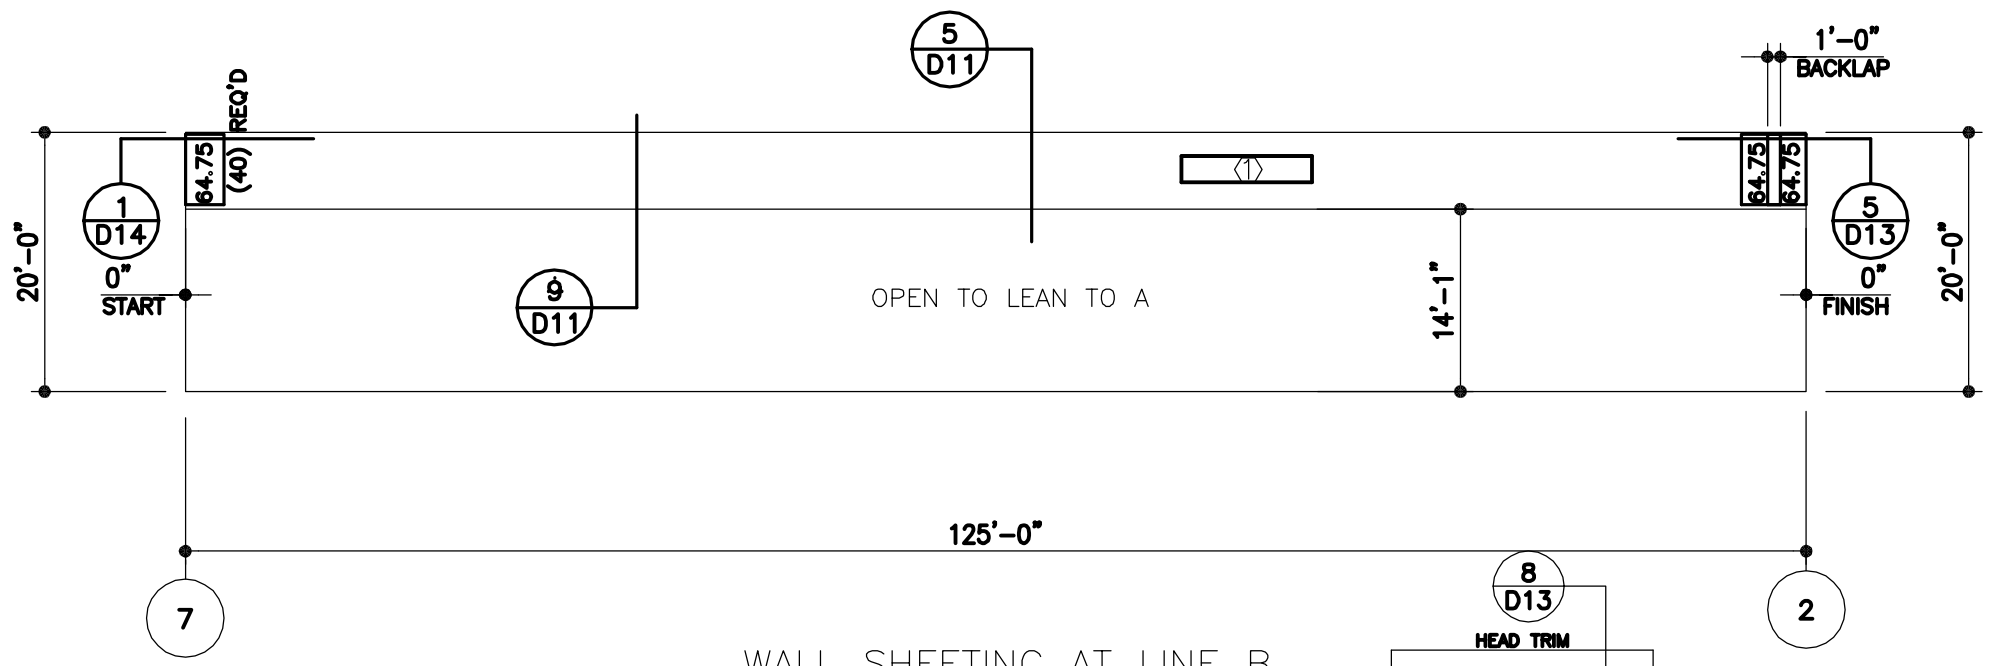

WALL SHEETING AT LINE B

PANELS: CLASSIC 26 GA TBK COLOR
BLDG 1

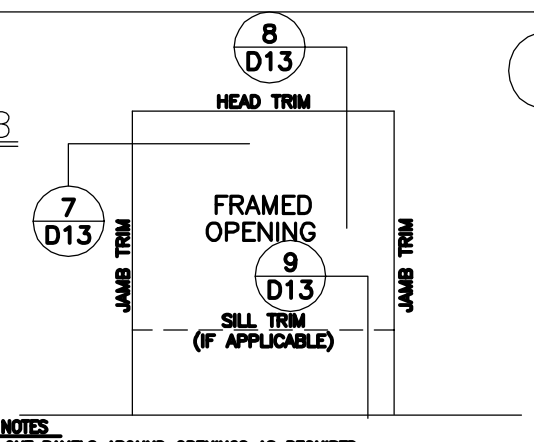

ERECTOR NOTES
1.) FIELD CUT PANELS AROUND OPENINGS AS REQUIRED.
2.) I.D. NUMBER FIELD;
(AN I.D. NUMBER INDICATES A FACTORY LOCATED OPENING. SEE WALL ELEVATIONS.)
(THE WORD "FIELD" INDICATES A FIELD LOCATED OPENING)

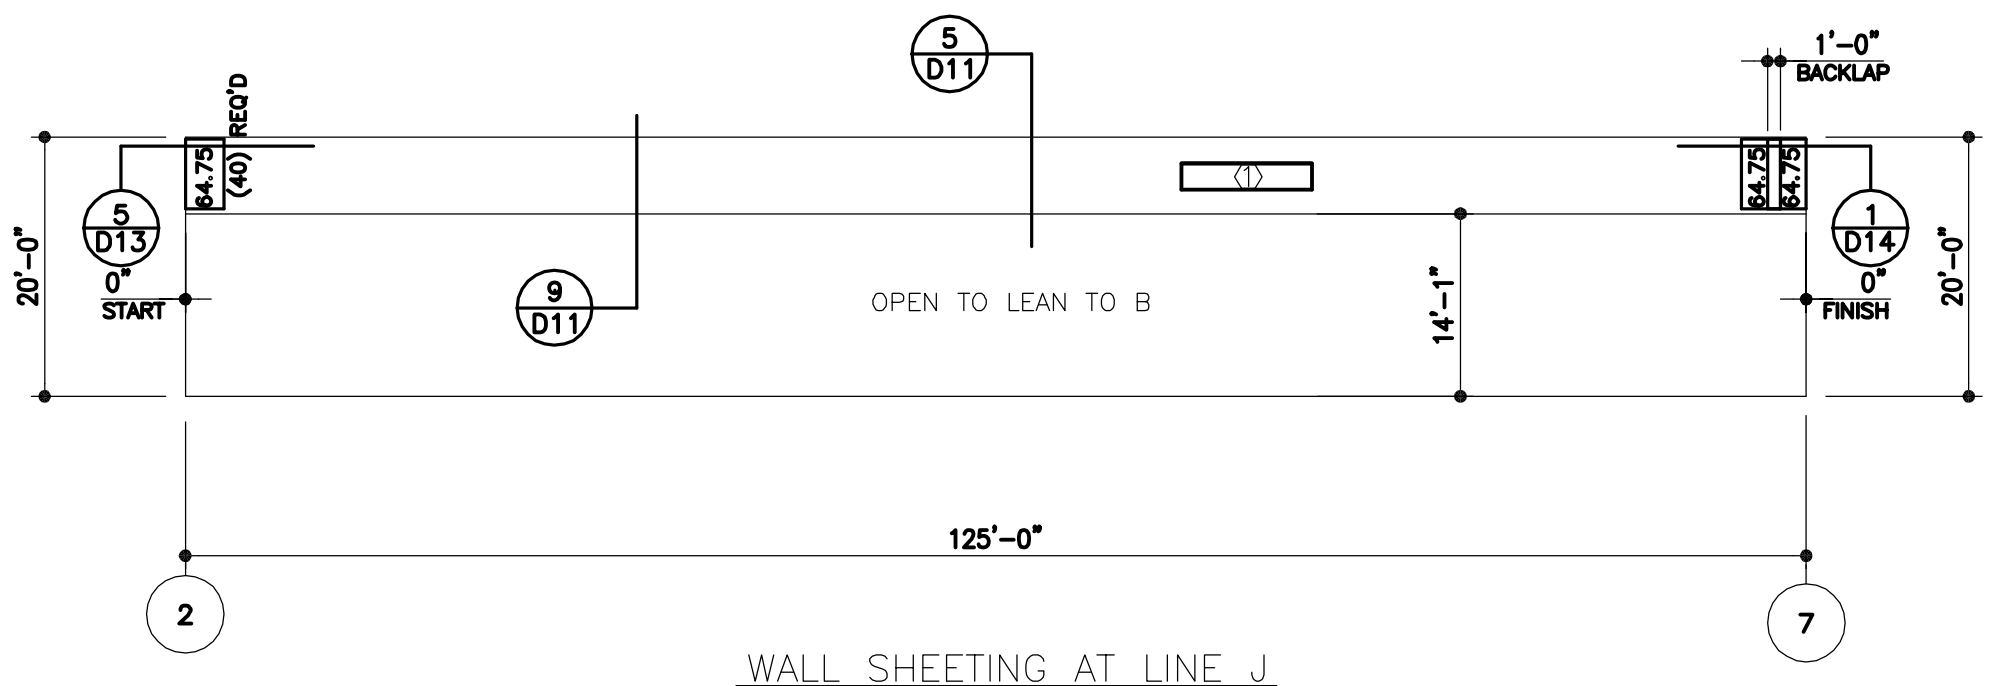

WALL SHEETING AT LINE J

PANELS: CLASSIC 26 GA TBK COLOR
BLDG 1

MAIN STRUCTURE

ISSUE	DWN	CHK	ENG	P.E.	DATE
APPROVAL	BW/EV	JR	JZ		11/26/08
REVISED APPROVALS	TJF		JZ		01/29/09
PERMITS FOR APPROVAL	JH		JZ		03/17/09
REVISED APPROVALS	NJS				04/20/09

NUCOR BUILDING SYSTEMS
600 APACHE TRAIL
TERRELL, TX 75160
PHONE: (972) 524-5407
FAX: (972) 524-5417

PROJECT NAME: ASHISH MISHRA
JACKSON, MS
CUSTOMER: METAL BUILDERS SUPPLY
PEARL, MS

JOB NUMBER: T08H0501A

SHEET NO: E18 of 31

THIS SEAL PERTAINS ONLY TO THE MATERIALS DESIGNED AND SUPPLIED BY NUCOR BUILDING SYSTEMS, A DIVISION OF NUCOR CORPORATION. THE DRAWINGS AND THE METAL BUILDING WHICH THEY REPRESENT ARE THE PRODUCT OF NUCOR BUILDING SYSTEMS. THE REGISTERED PROFESSIONAL ENGINEER WHOSE SEAL APPEARS ON THESE DRAWINGS IS EMPLOYED BY NUCOR BUILDING SYSTEMS AND DOES NOT SERVE AS OR REPRESENT THE PROJECT ENGINEER OF RECORD AND SHALL NOT BE CONSTRUED AS SUCH.