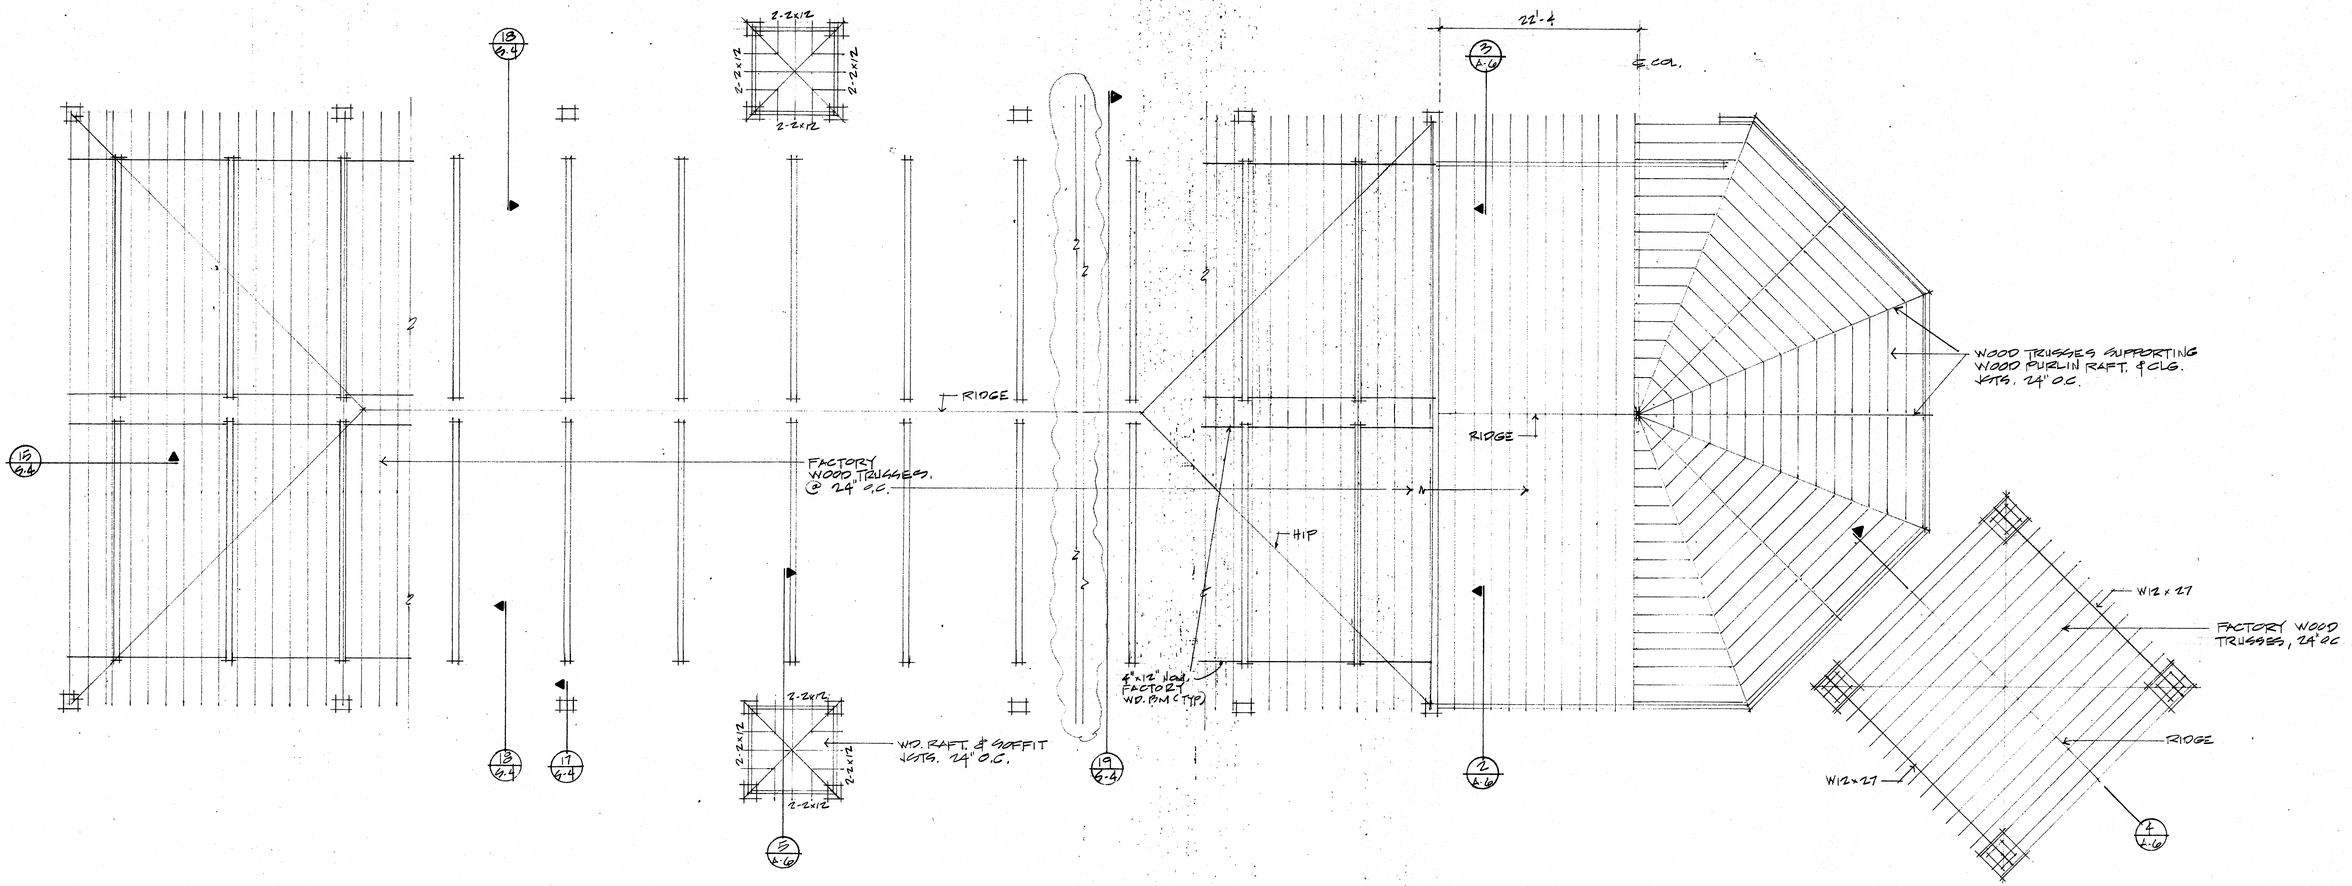

ROOF FRAMING PLAN
1/8" = 1'-0

BEST WESTERN PEARL, MS	DESIGN CONSORTIUM HOTEL CONSULTANTS MEMPHIS, TENNESSEE	
ROOF FRAMING PLAN AND DETAILS	DATE 4/27/92 7-15-92	S-3
	SCALE	
	JOB NO.	

REV. 7-13-92