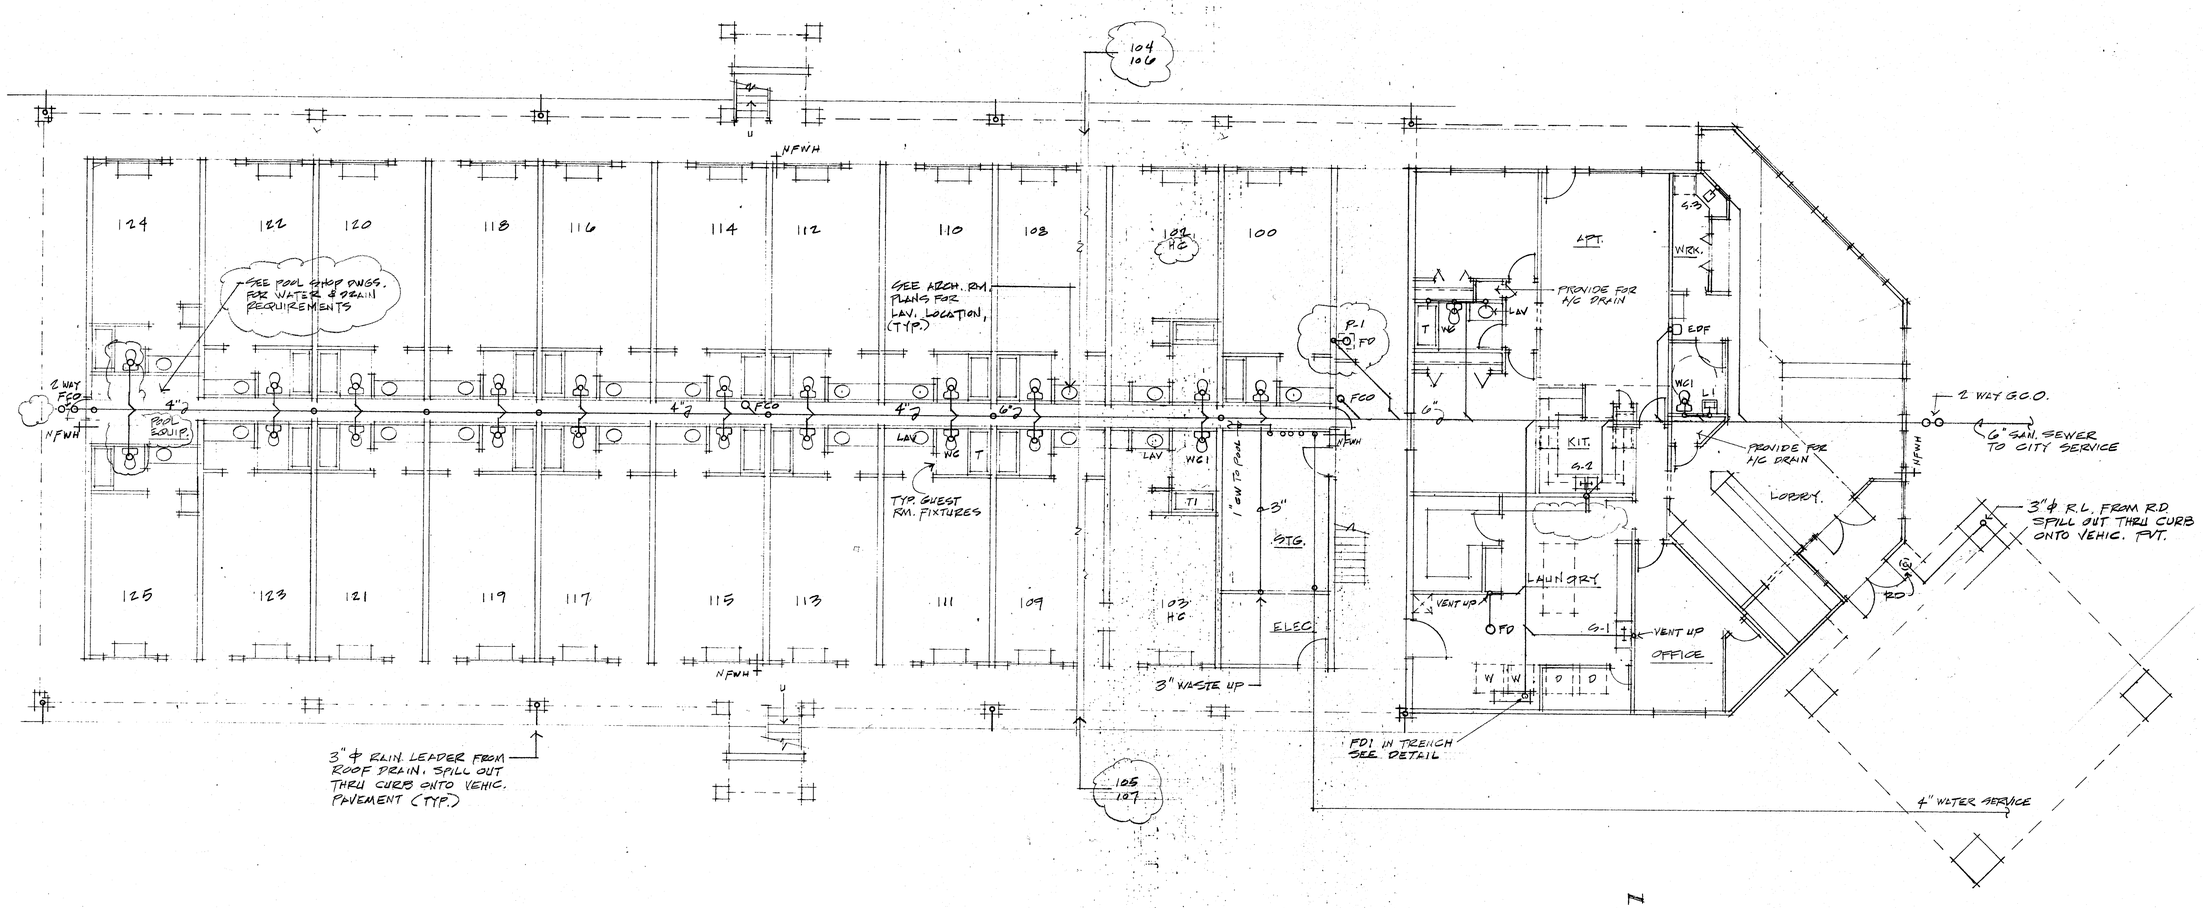

GROUND FLOOR PLAN
1/8" = 1'-0

REV. 7-13-92

BEST WESTERN PEARL, MS	DESIGN CONSORTIUM HOTEL CONSULTANTS MEMPHIS, TENNESSEE		
GROUND FLOOR PLUMBING PLAN	DATE 7/27/92	7-15-92	P-1
	SCALE		
	JOB NO.		

P-1