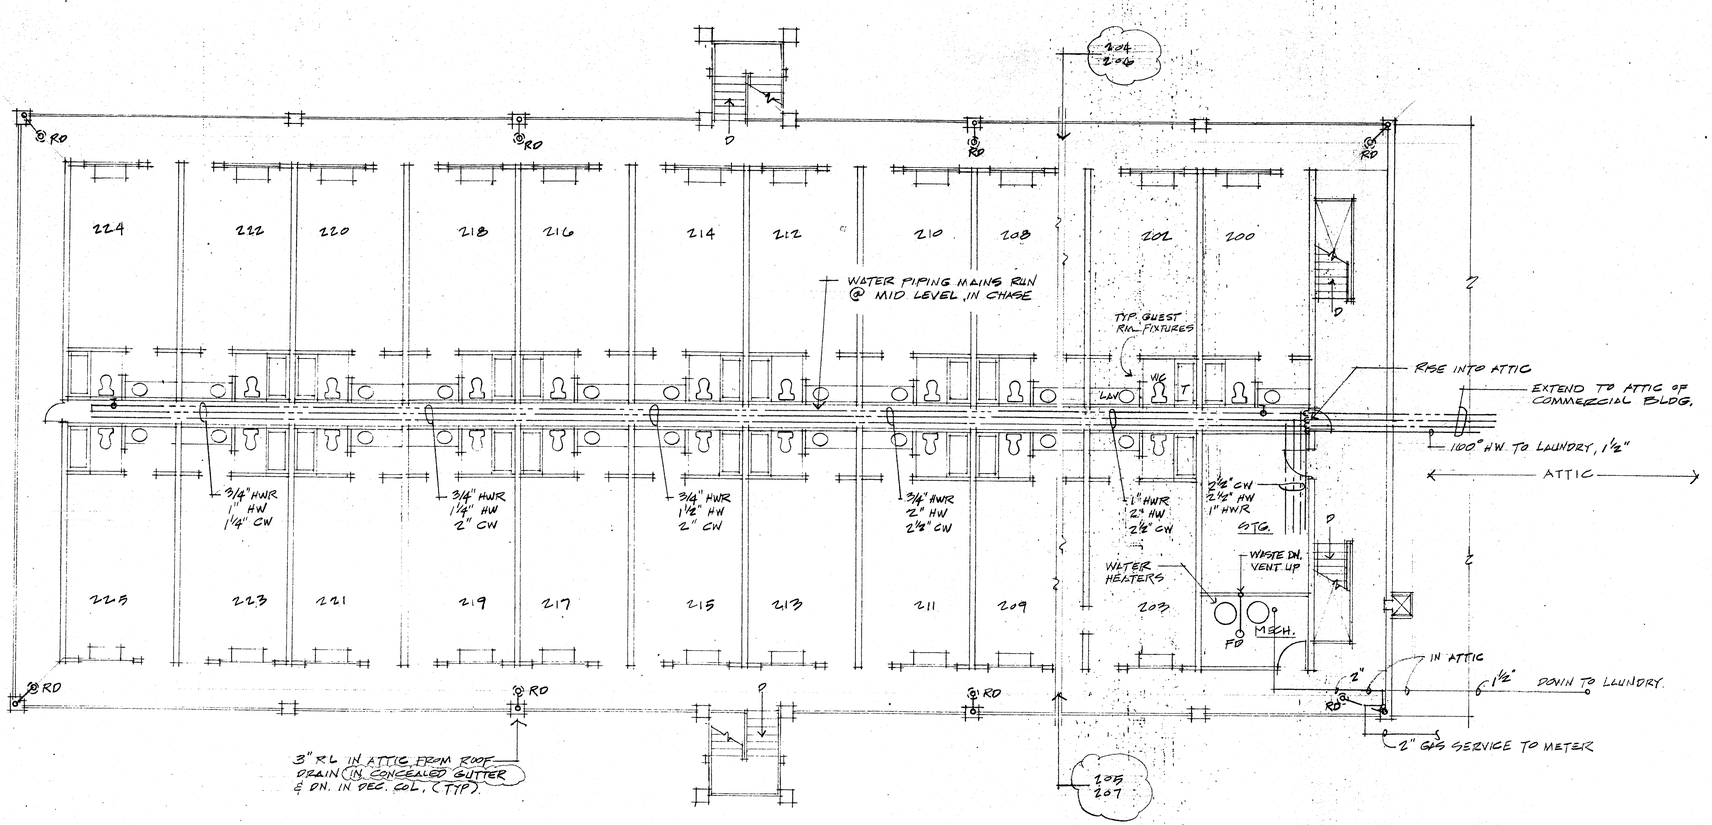

SECOND FLOOR PLAN

1/8" = 1'-0"

NOTE

1. TERMINATE VENTS HIGH IN ATTICS NEAR RIDGE VENT.

REV. 7-13-92

BEST WESTERN PEARL, MS	**DESIGN CONSORTIUM** HOTEL CONSULTANTS MEMPHIS, TENNESSEE
SECOND FLOOR PLUMBING PLAN	DATE 7/21/92 7-15-92 SCALE JOB NO. P-2

P.2