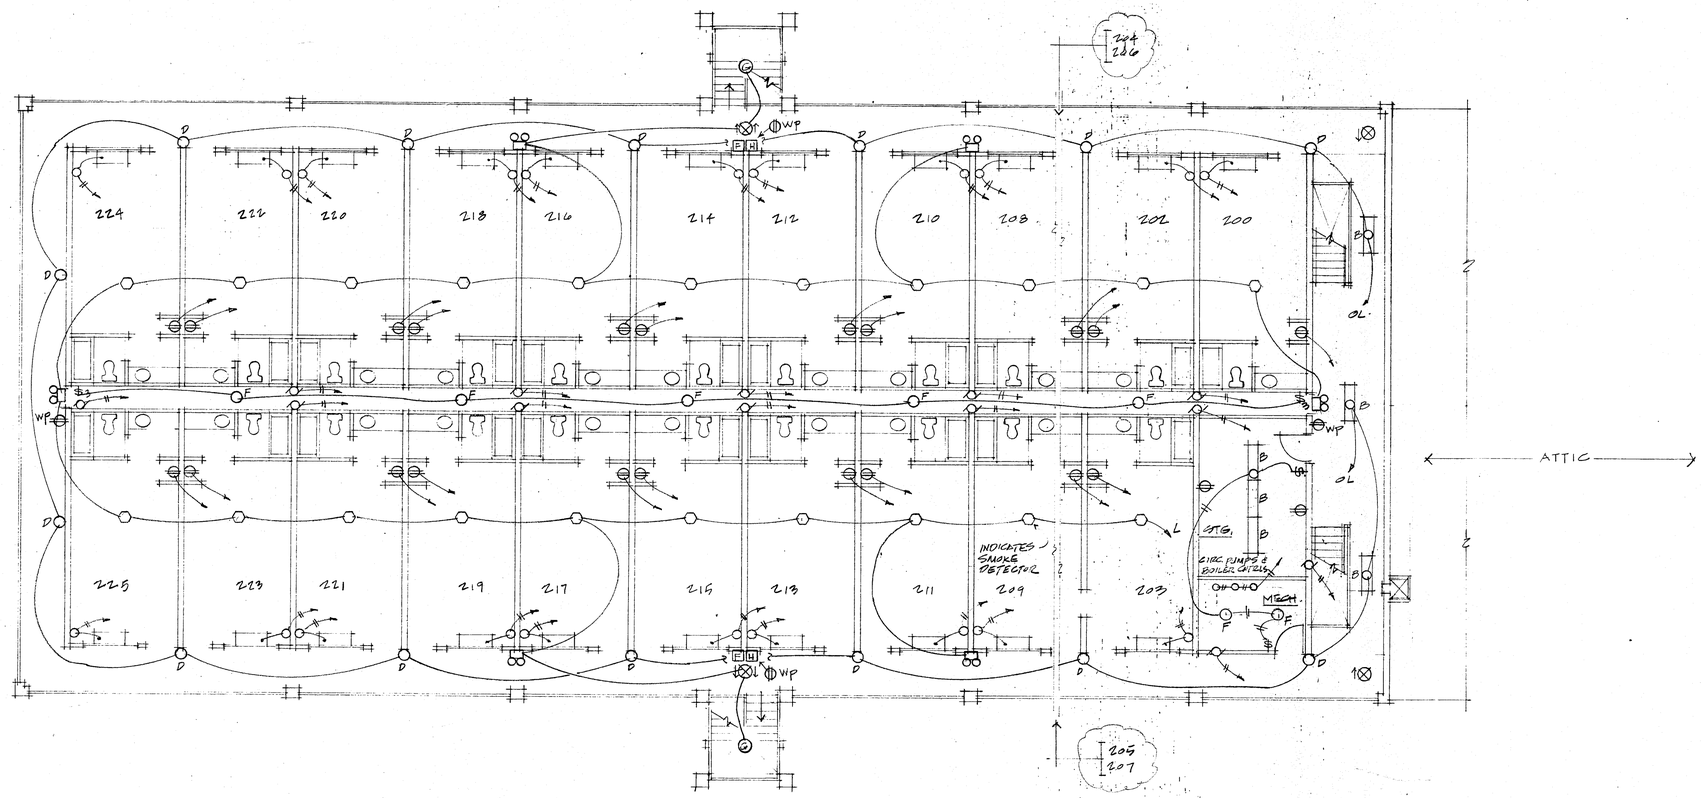

SECOND FLOOR PLAN
ELECTRICAL
1/8" = 1'-0"

REV. 7-13-92

BEST WESTERN PEARL, MS	DESIGN CONSORTIUM HOTEL CONSULTANTS MEMPHIS, TENNESSEE		
SECOND FLOOR ELECTRICAL PLAN	DATE 4/27/92	7-15-92	E-3
	SCALE		
	JOB NO.		

REV. 5-4-92