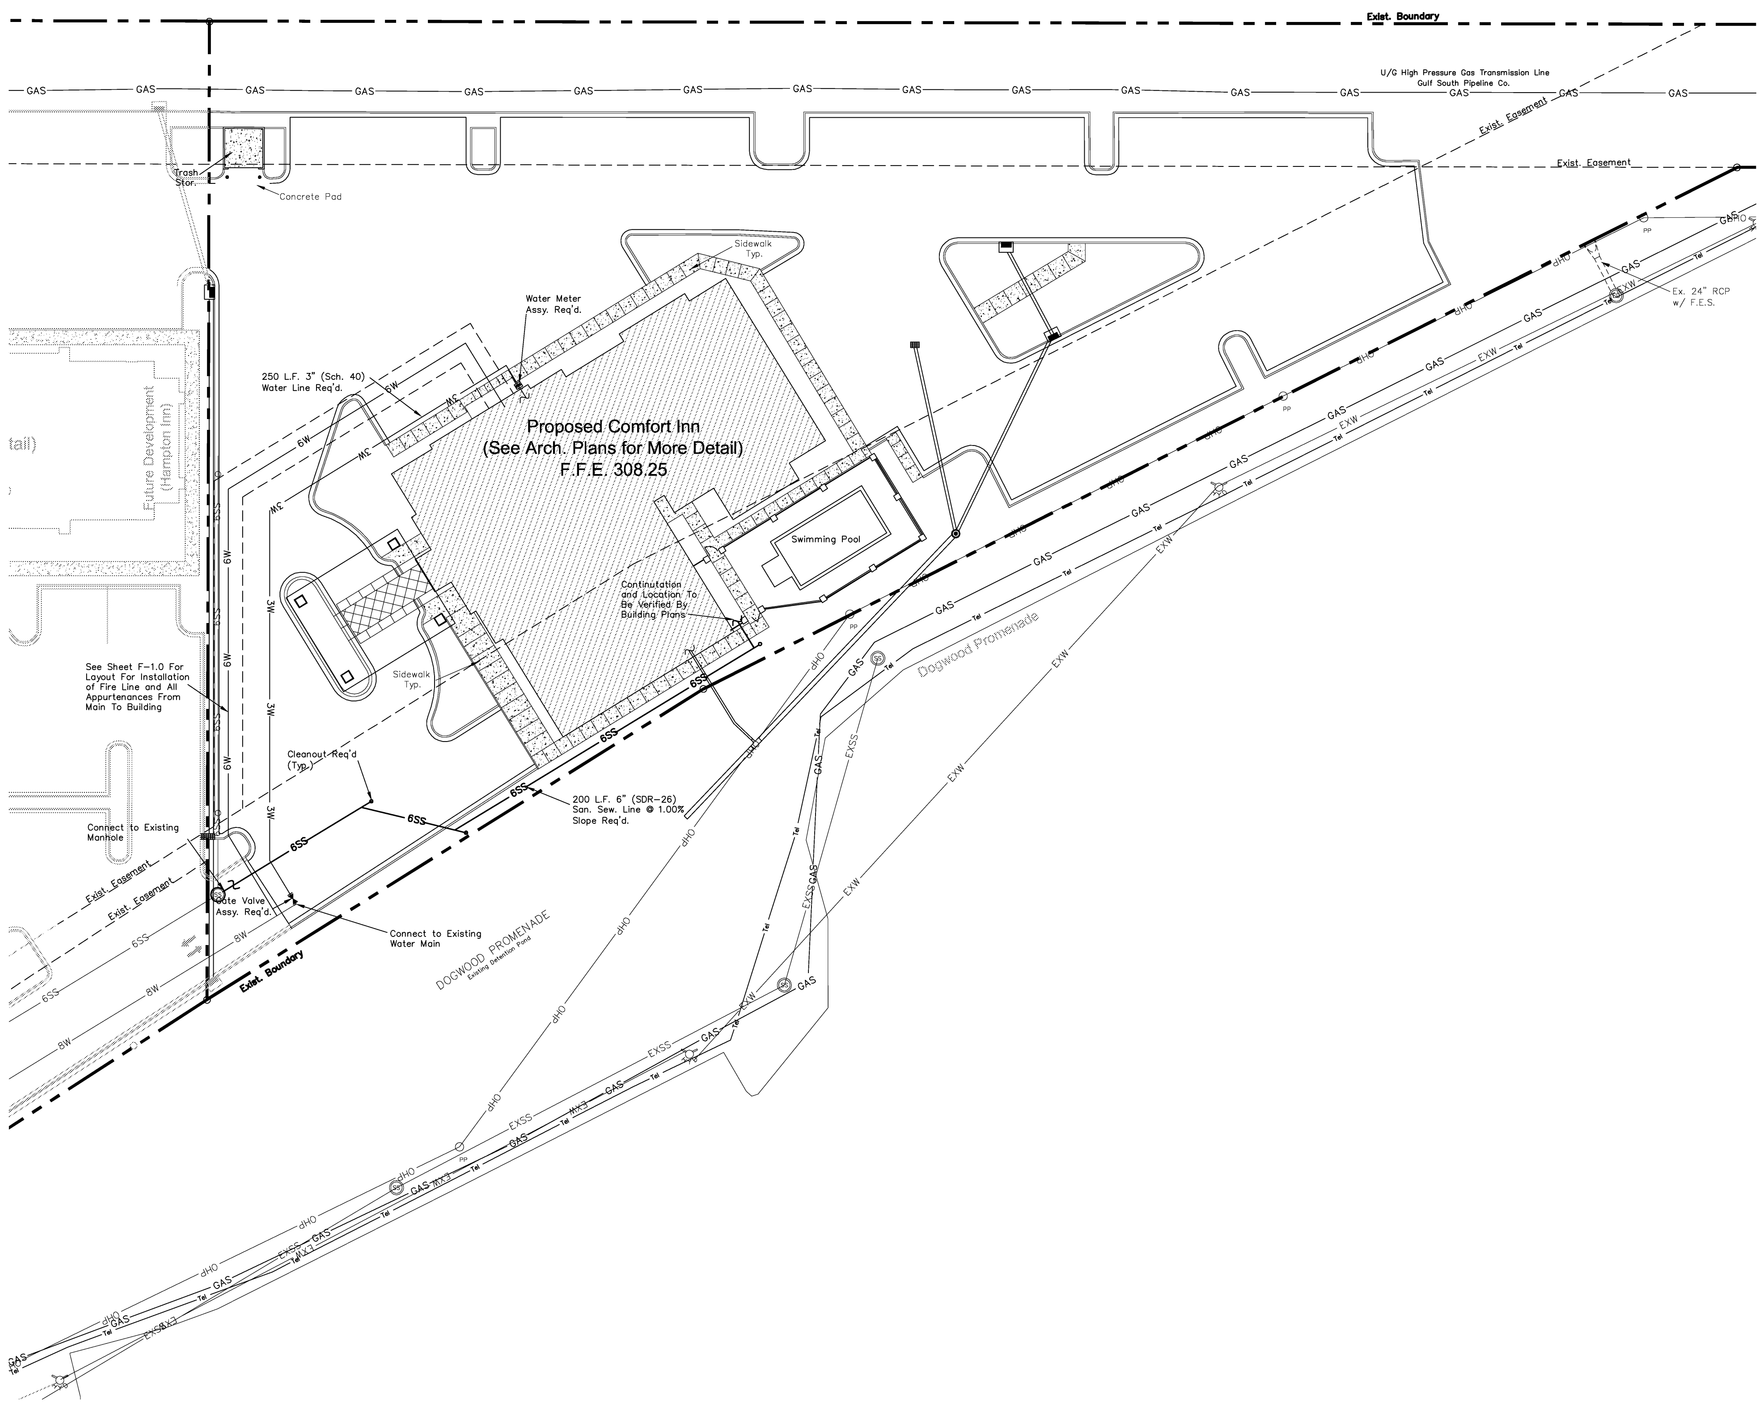

LEGEND

PROPOSED SEWER MANHOLE	
PROPOSED CURB INLET, DBL. INLET, GRATE INLET	
PROPOSED FIRE HYDRANT ASSEMBLY	
PROPOSED GATE VALVE ASSEMBLY	
PROPOSED 8" WATER MAIN	6W
PROPOSED 8" SANITARY SEWER MAIN	6SS
PROPOSED STORM DRAIN CULVERT	
EXISTING WATER MAIN	8W
EXISTING SANITARY SEWER MAIN	6SS
EXISTING STORM DRAIN CULVERT	
EXISTING SEWER MANHOLE	
EXISTING CURB INLET, DBL. INLET, GRATE INLET	
EXISTING FIRE HYDRANT ASSEMBLY	
EXISTING GATE VALVE ASSEMBLY	

: PROPERTY LINE

: EXISTING EASEMENT

NOTES:

1. SEE NOTES ON SHEET C1.1 FOR MORE INFORMATION.
2. CONTRACTOR TO COORDINATE UTILITY CROSSINGS WITH UTILITY COMPANIES.
3. CONTRACTOR TO COORDINATE WATER AND SEWER SERVICE LOCATIONS WITH THE BLDG. PLANS AND TO CONFIRM THE WATER MAIN SIZE & SERVICE LINES WITH THE BLDG. PLANS.
4. CONTRACTOR TO COORDINATE WATER AND SEWER CONNECTIONS TO MAIN LINES WITH THE CITY OF FLOWOOD.
5. FIRE PROTECTION AND IRRIGATION AND ANY APPURTENANCES REQUIRED BY EITHER SYSTEM TO BE DESIGNED BY OTHERS (i.e. SPRINKLER SYSTEM, SIAMESE CONNECTIONS, ETC.).
6. FIRE LINE TO BE AS SHOWN ON SHEET F-1.0.
7. ALL UTILITY LINES THAT ARE SHOWN IN EASEMENTS ARE TO BE PUBLIC WITH THE EXCEPTION OF THE DOMESTIC WATER LINE WHICH WILL BE PRIVATE FROM THE POINT OF CONNECTION WITH THE MAIN LINE TO THE BUILDING. ALL UTILITY LINES NOT SHOWN IN EASEMENTS ARE TO BE PRIVATE.

NORTH

GRAPHIC SCALE

30 0 15 30 60 120

(IN FEET)
1 inch = 30 ft.

THE DRAWINGS AND SPECIFICATIONS REPRESENTED BY THIS DOCUMENT SHALL MEAN THE PROJECT DESIGNED BY BENCHMARK ENGINEERING & SURVEYING, LLC. THE DRAWINGS AND SPECIFICATIONS SHALL BE CONSIDERED THE PROPERTY OF BENCHMARK ENGINEERING & SURVEYING, LLC. THE REPRODUCTION, ALTERATION OR REPUBLICATION OF THESE DRAWINGS AND SPECIFICATIONS WITHOUT THE WRITTEN PERMISSION OF BENCHMARK ENGINEERING & SURVEYING, LLC. IS PROHIBITED. ANY REUSE OF THESE DRAWINGS AND SPECIFICATIONS WITHOUT THE EXPRESS WRITTEN CONSENT OF BENCHMARK ENGINEERING & SURVEYING, LLC. ON OTHER PROJECTS OR EXTENSIONS OF THIS PROJECT OR ADDITIONS OF THESE DRAWINGS, IS PROHIBITED.

BENCHMARK
Engineering & Surveying, LLC
2104 Mary Ann Drive
Pearl River County, Mississippi 39042
Office 601-594-1077 Fax 601-594-1011
Office 601-925-5591 Fax 601-925-5597
e-mail:benchmarkmsd@bellsouth.net

DATE: 10/11/07
DRAWN: DTS
ALIGN:
REVISED:

PROJECT:
COMFORT INN
FLOWOOD, MS

CONTENTS:
UTILITY LAYOUT

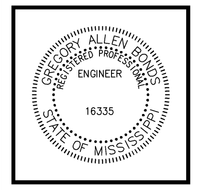

SHEET NUMBER
C3.1

PROJECT NUMBER
B-1348