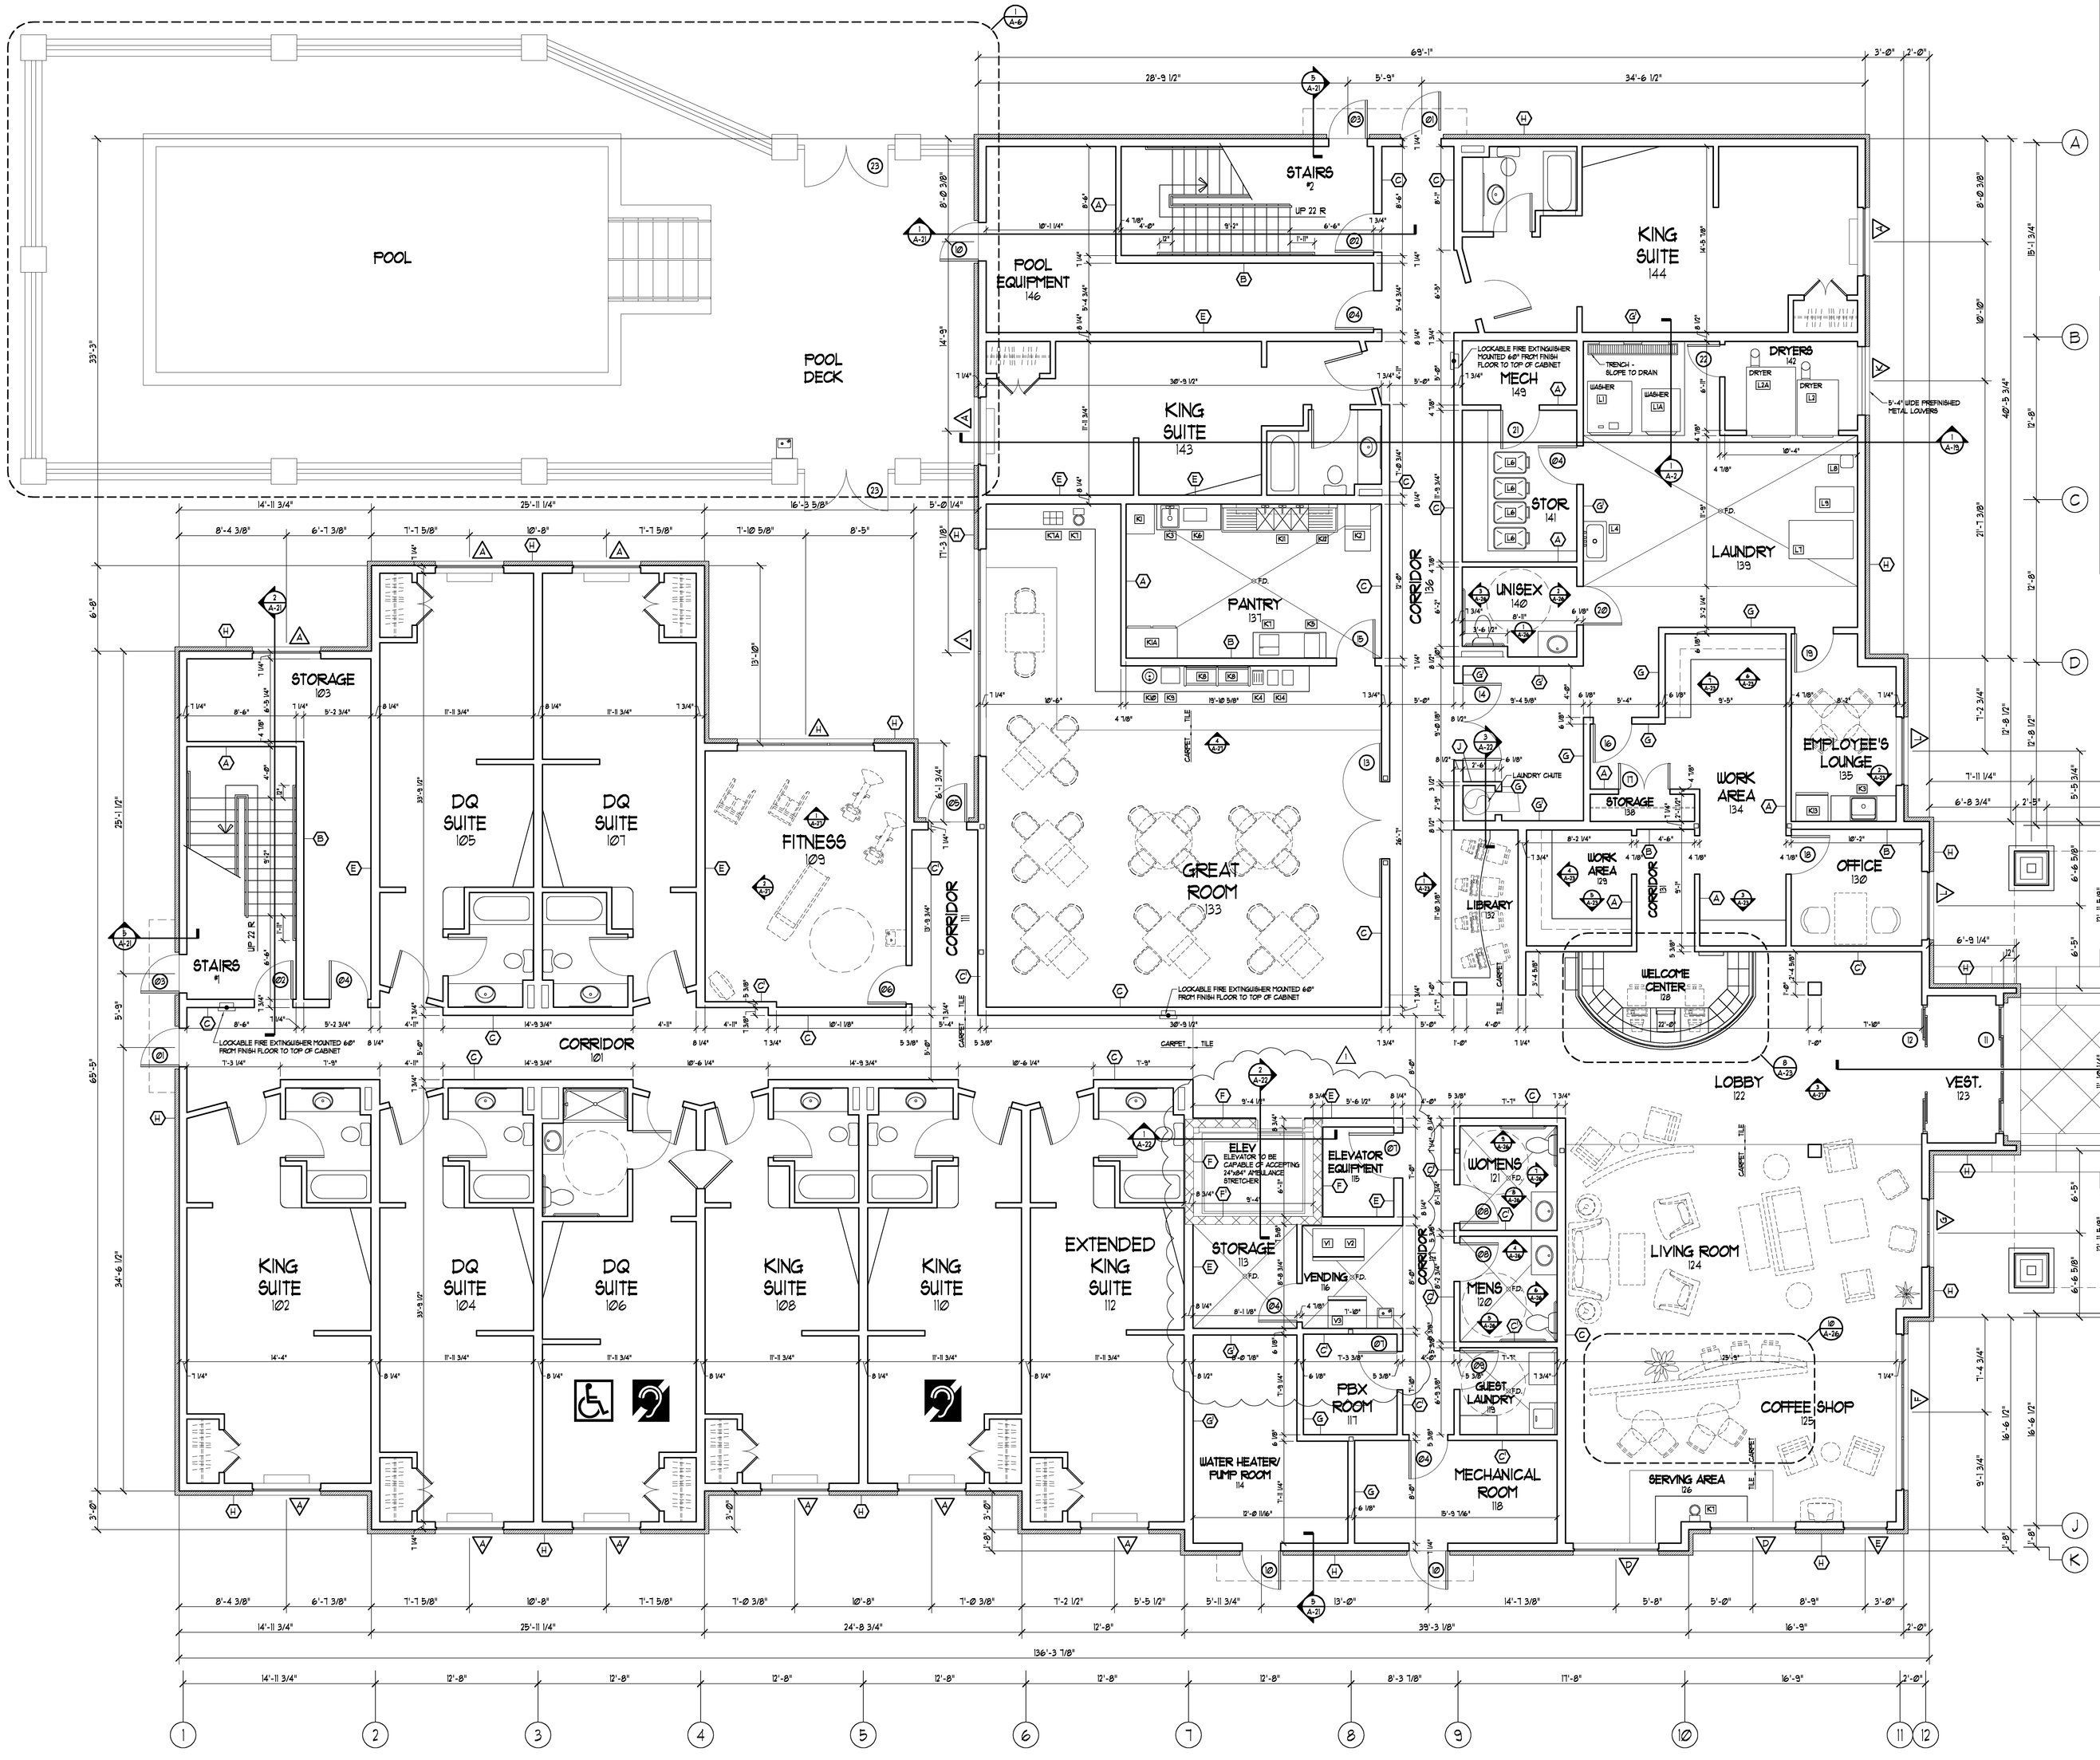

VENDING AND FOOD PREP EQUIPMENT SCHEDULE

ITEM #	DESCRIPTION	REMARKS
V1	ICE MAKER	-
V2	ICE DISPENSER	-
V3	VENDING MACHINE	-
K1	REACH-IN FREEZER	ONE COMPARTMENT / SECTION
K1A	REACH-IN REFRIGERATOR	TWO COMPARTMENT / SECTIONS
K2	DISHWASHER	-
K3	IN COUNTER SINK	-
K4	TOASTER	-
K5	JUICER	-
K6	MICROWAVE OVEN	-
K7	COFFEE BREWER	-
K7A	COFFEE WARMER	-
K8	SNEEZEGUARD	-
K9	DISPLAY FREEZER	-
K10	OATMEAL COOKER	-
K11	3-COMPARTMENT SINK	OPTIONAL PER HEALTH DEPT. REQUIREMENTS
K12	WALL SHELVING	-
K13	SIDE x SIDE REFRIGERATOR / FREEZER	-
K14	WAFFLE IRON	-

LAUNDRY EQUIPMENT SCHEDULE

ITEM #	DESCRIPTION	REMARKS
L1	80# WASHER	2 EACH H/C WATER LINES FOR EACH MACHINE
L1A	60# WASHER	2 EACH H/C WATER LINES FOR EACH MACHINE
L2	75# DRYER	-
L2A	150# DRYER	-
L3	FOLDING TABLE	OPTIONAL - NOT SHOWN
L4	SOAK SINK	-
L5	FEED TRUCK	-
L6	UTILITY TRUCK	-
L7	FOLDING TABLE	-
L8	SHEET FOLDER	-
L9	MOBILE SHELVING	-
L10	CHEMICAL SUPPLIES	-
L11	GUEST WASHER	COIN OPERATED
L12	GUEST DRYER	COIN OPERATED
L13	GUEST FOLDING TABLE	-

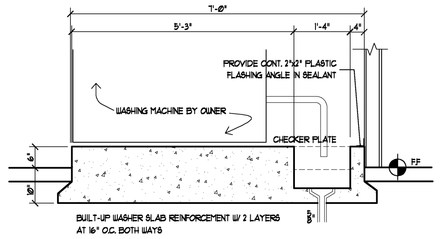

1 A-2 LAUNDRY SLAB DTL.
NOT TO SCALE

NORTH

FIRST FLOOR PLAN

SCALE: 3/16" = 1'-0"

10 GUEST ROOMS THIS FLOOR

GENERAL NOTES:

1. SEE SHEET A-12 FOR REFLECTED CEILING PLAN
2. SEE SHEET A-7 & A-7 FOR ENLARGED GUEST ROOM PLANS & DIMENSIONS
3. SEE SHEET A-15 FOR WALL TYPES
4. SEE SHEET A-16 FOR ROOM FINISH SCHEDULE
5. SEE SHEET A-17 FOR DOOR TYPES & SCHEDULES
6. SEE SHEET A-18 FOR WINDOW TYPES

RICHARD F. STELDT & ASSOCIATES, LTD. ARCHITECTS
OWNERSHIP OF DOCUMENTS
This document, and the ideas and designs incorporated herein, as an instrument of professional service, is the property of Richard F. Steldt and Associates, Ltd. and is not to be used in whole or in part, for any other project without the written authorization of Richard F. Steldt and Associates, Ltd.

RICHARD F. STELDT & ASSOCIATES, LTD. ARCHITECTS
N85 W16058 APPLETON AVE., MENOMONEE FALLS, WI 53051
(262) 502-6500

Drawn: AAP

Approved:

date	comments
1	3-26-08 REVISED PER ADDENDUM 1

REVISIONS

Job: 2233-1107

Date: 12-14-07

FLOWOOD, MS

70 UNITS

Sheet

A-2