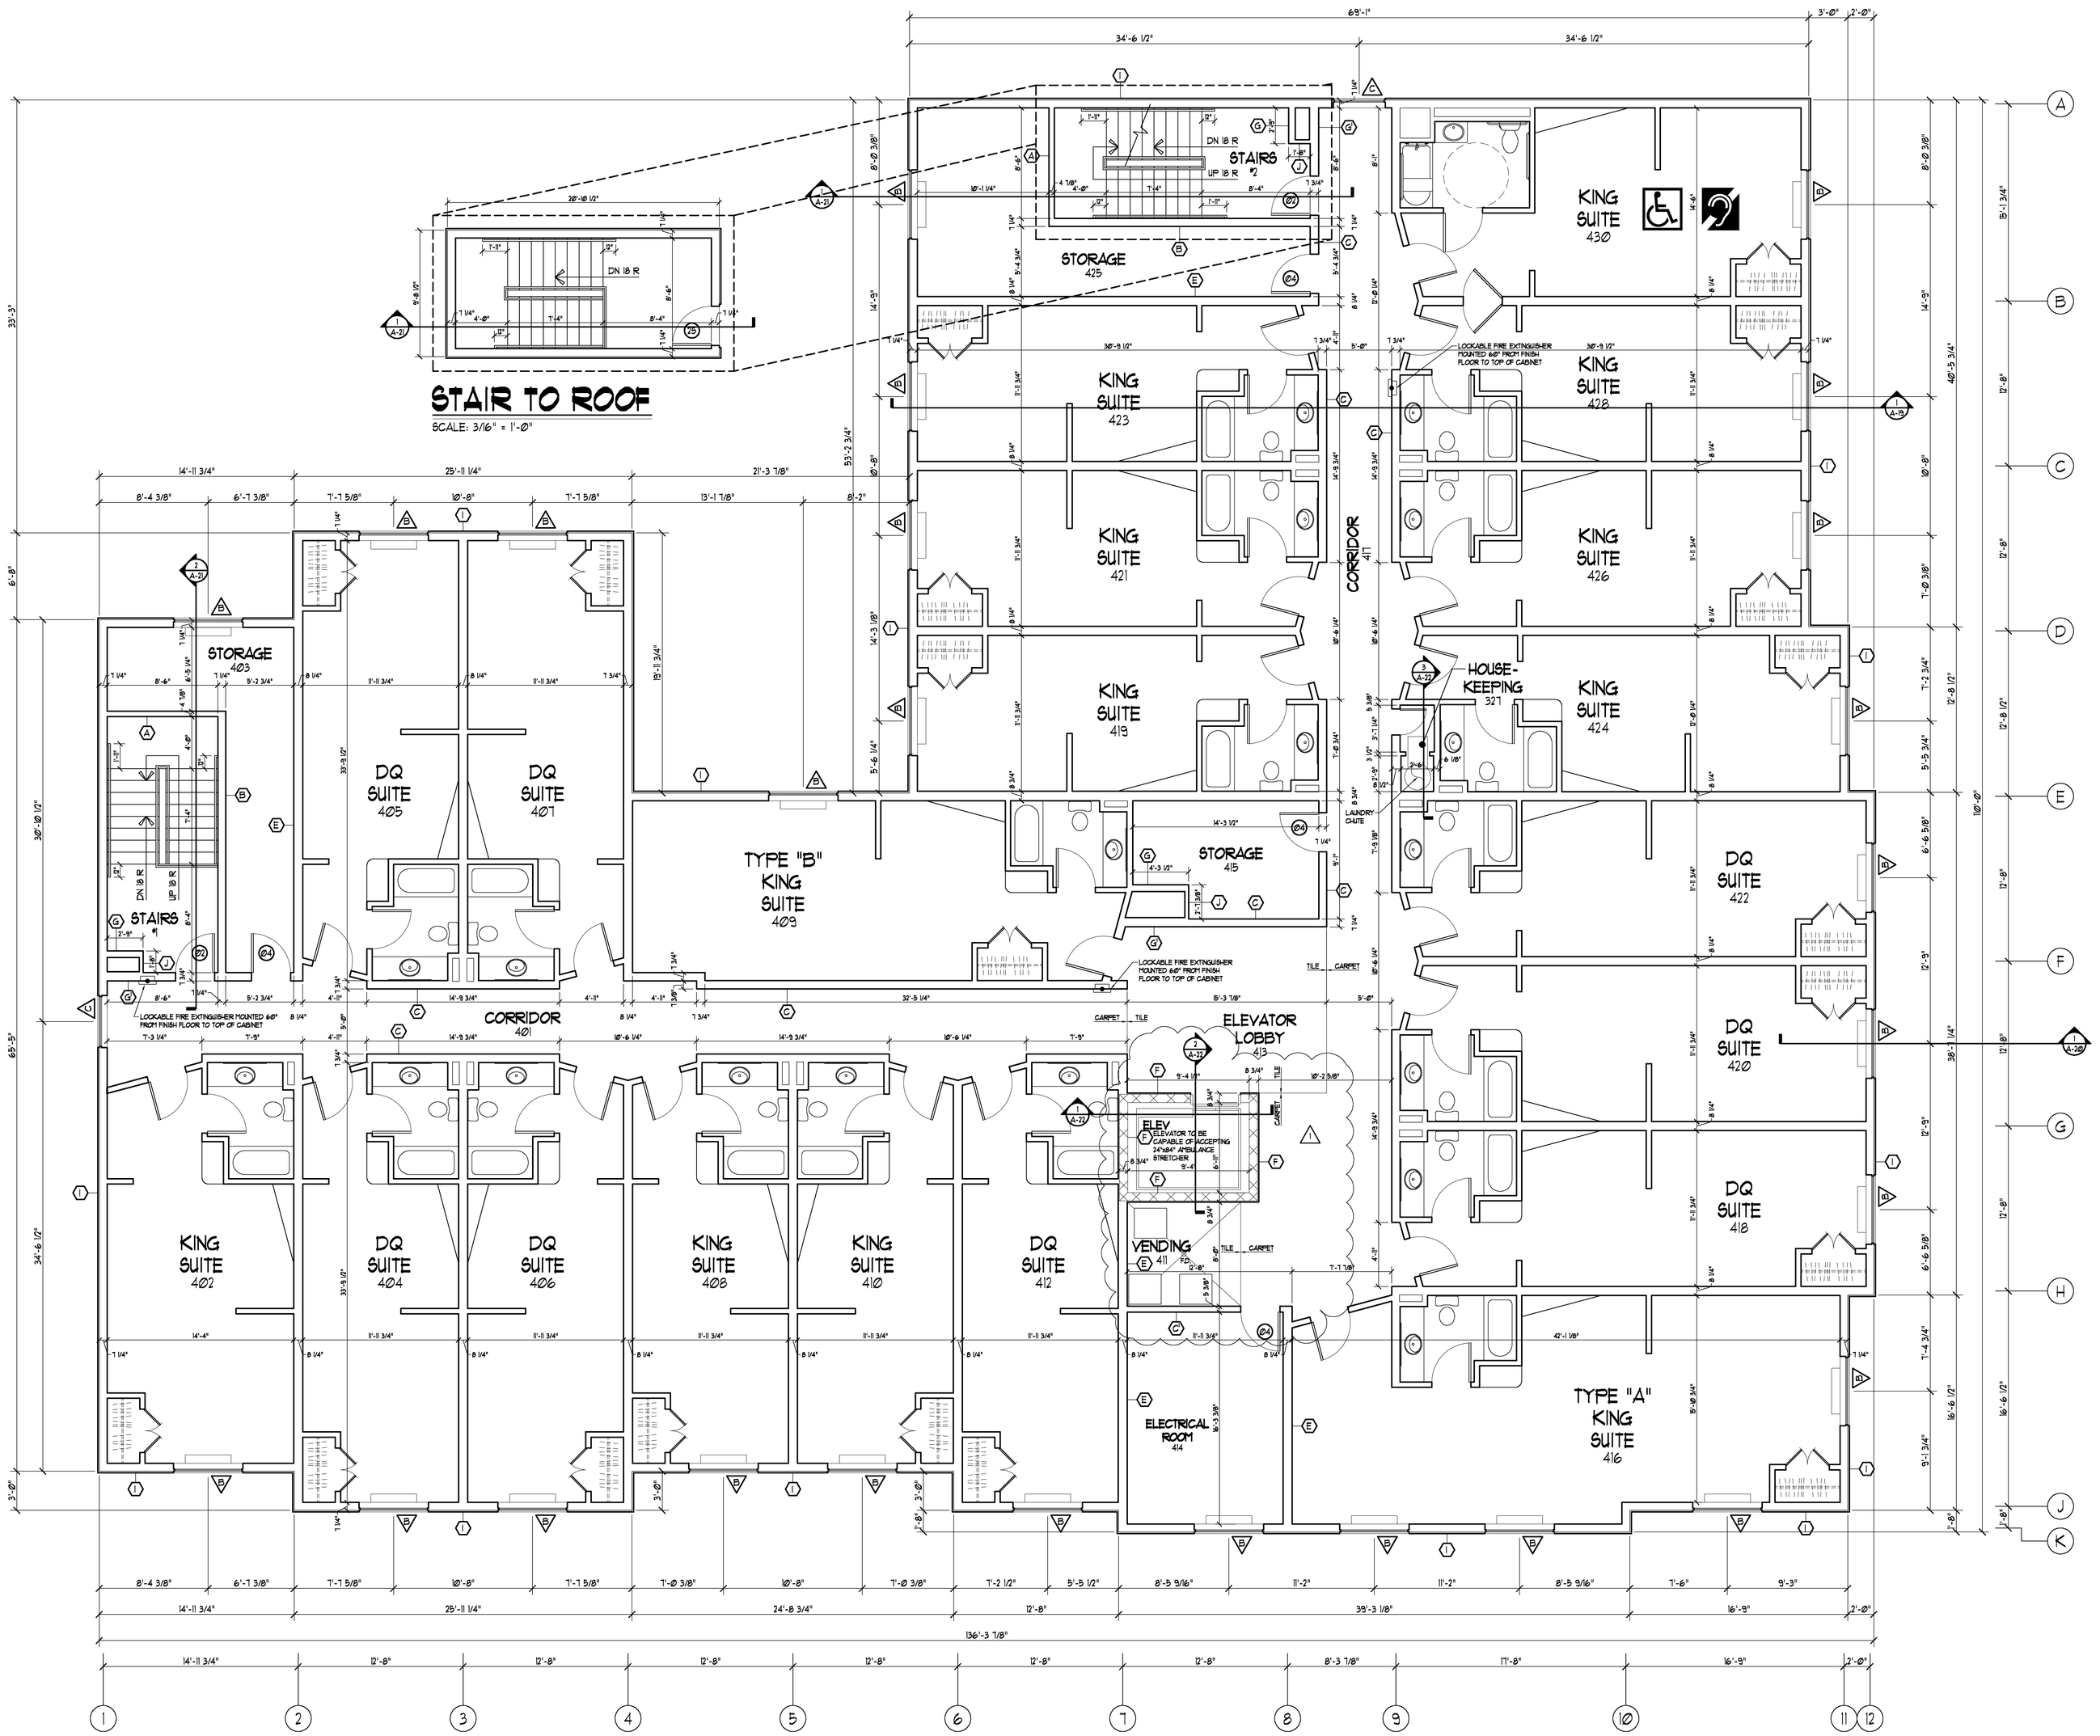

NORTH

FOURTH FLOOR PLAN

SCALE: 3/16" = 1'-0"

20 GUEST ROOMS THIS FLOOR

GENERAL NOTES:

1. SEE SHEET A-12 FOR REFLECTED CEILING PLAN
2. SEE SHEET A-7 & A-7 FOR ENLARGED GUEST ROOM PLANS & DIMENSIONS
3. SEE SHEET A-15 FOR WALL TYPES
4. SEE SHEET A-16 FOR ROOM FINISH SCHEDULE
5. SEE SHEET A-17 FOR DOOR TYPES & SCHEDULES
6. SEE SHEET A-18 FOR WINDOW TYPES

RICHARD F. STELDT & ASSOCIATES, LTD. ARCHITECTS
OWNERSHIP OF DOCUMENTS
This document, and the ideas and designs incorporated herein, as an instrument of professional service, is the property of Richard F. Steldt and Associates, Ltd. and is not to be used in whole or in part, for any other projects without the written authorization of Richard F. Steldt and Associates, Ltd.

RICHARD F. STELDT & ASSOCIATES, LTD.
ARCHITECTS
(262) 502-4500
N85 W16059 APPLETON AVE., MENOMONEE FALLS, WI 53051

Drawn: AAP

Approved:

date	comments
3-26-08	REVISED PER ADDENDUM 1

REVISIONS

Job: 2233-1107

Date: 12-14-07

FLOWOOD, MS

COMFORT SUITES

70 UNITS

Sheet

A-5