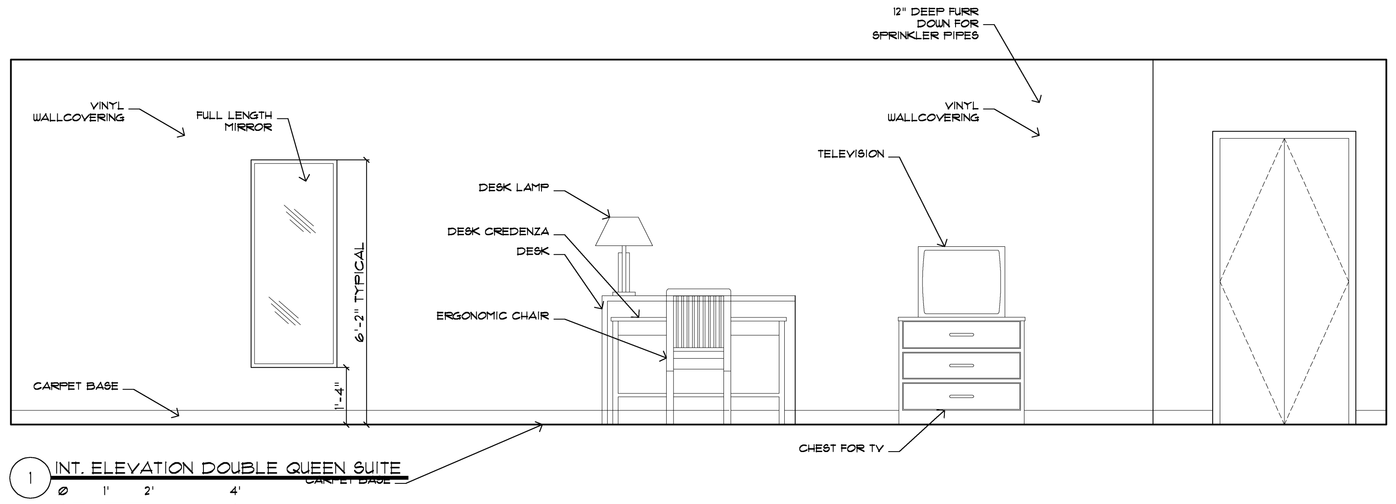

1 INT. ELEVATION DOUBLE QUEEN SUITE

SCALE: 1/2" = 1'-0"

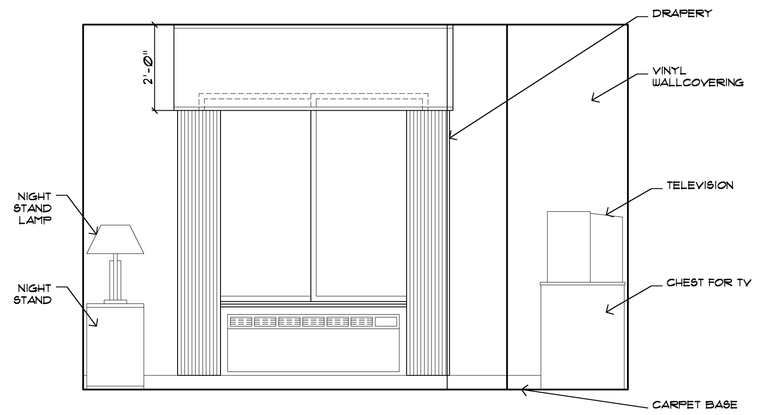

2 INT. ELEVATION DOUBLE QUEEN SUITE

SCALE: 1/2" = 1'-0"

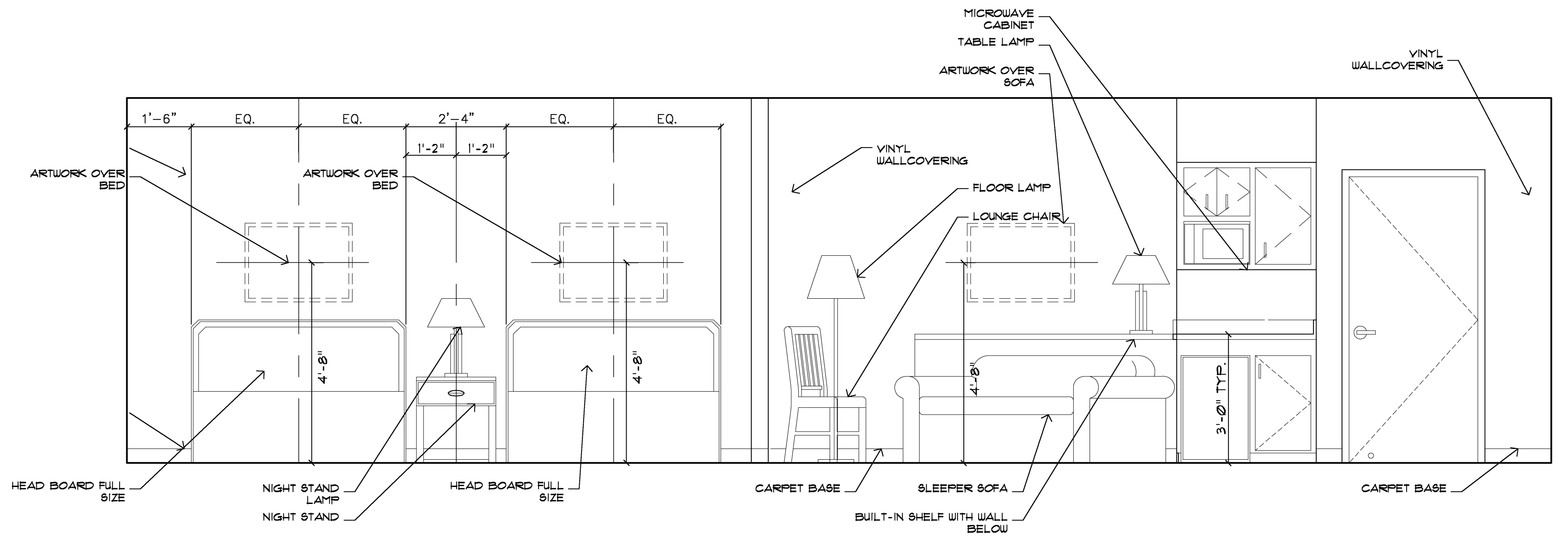

3 INT. ELEVATION DOUBLE QUEEN SUITE

SCALE: 1/2" = 1'-0"

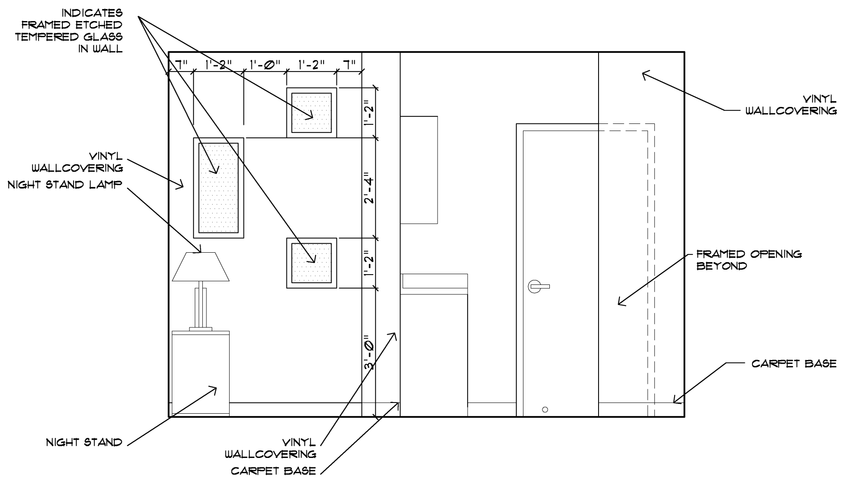

4 INT. ELEVATION DOUBLE QUEEN SUITE

SCALE: 1/2" = 1'-0"

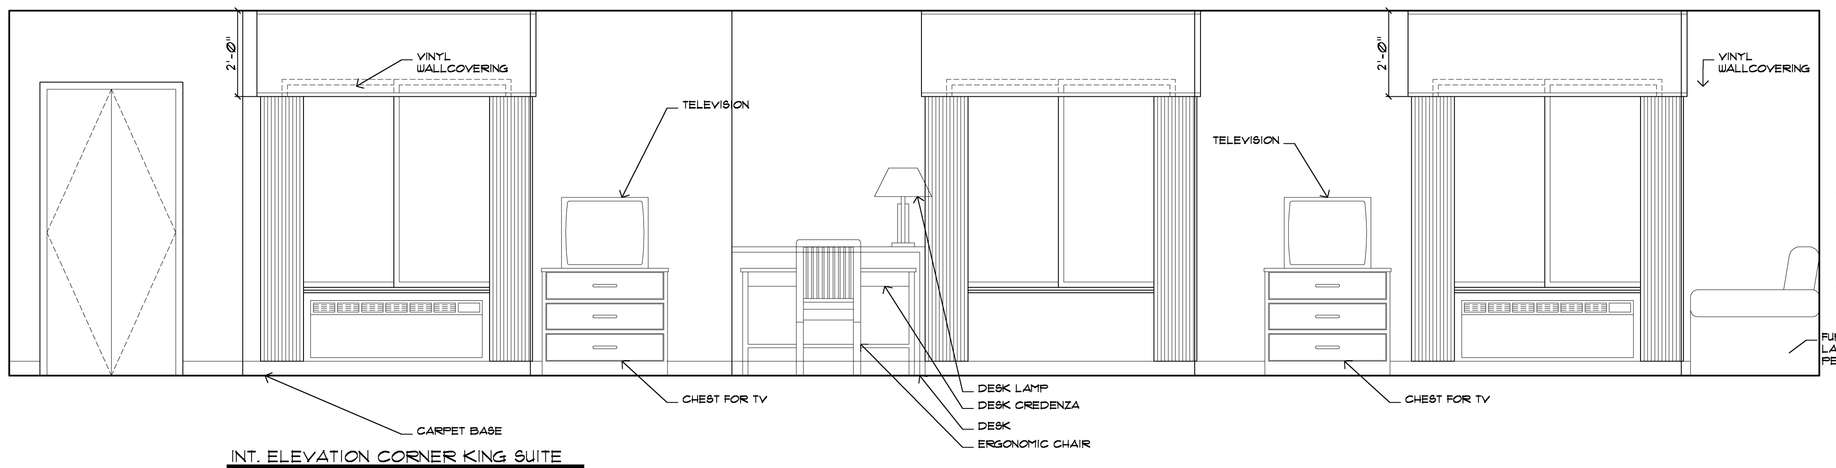

5 INT. ELEVATION CORNER KING SUITE

SCALE: 1/2" = 1'-0"

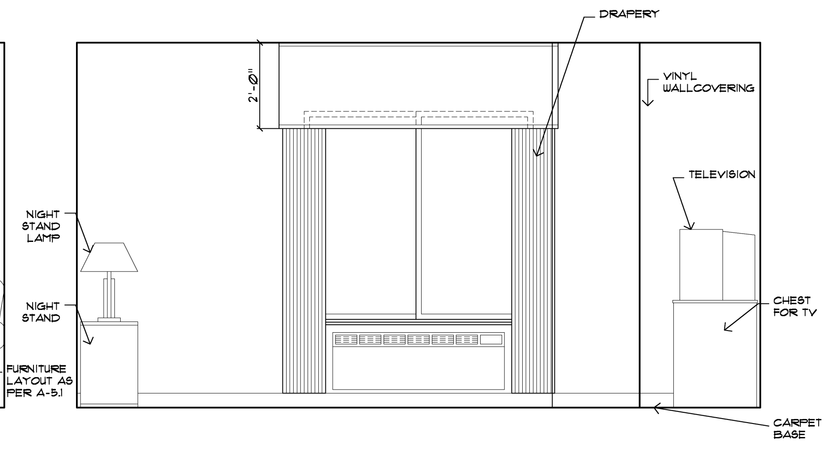

6 INT. ELEVATION CORNER KING SUITE

SCALE: 1/2" = 1'-0"

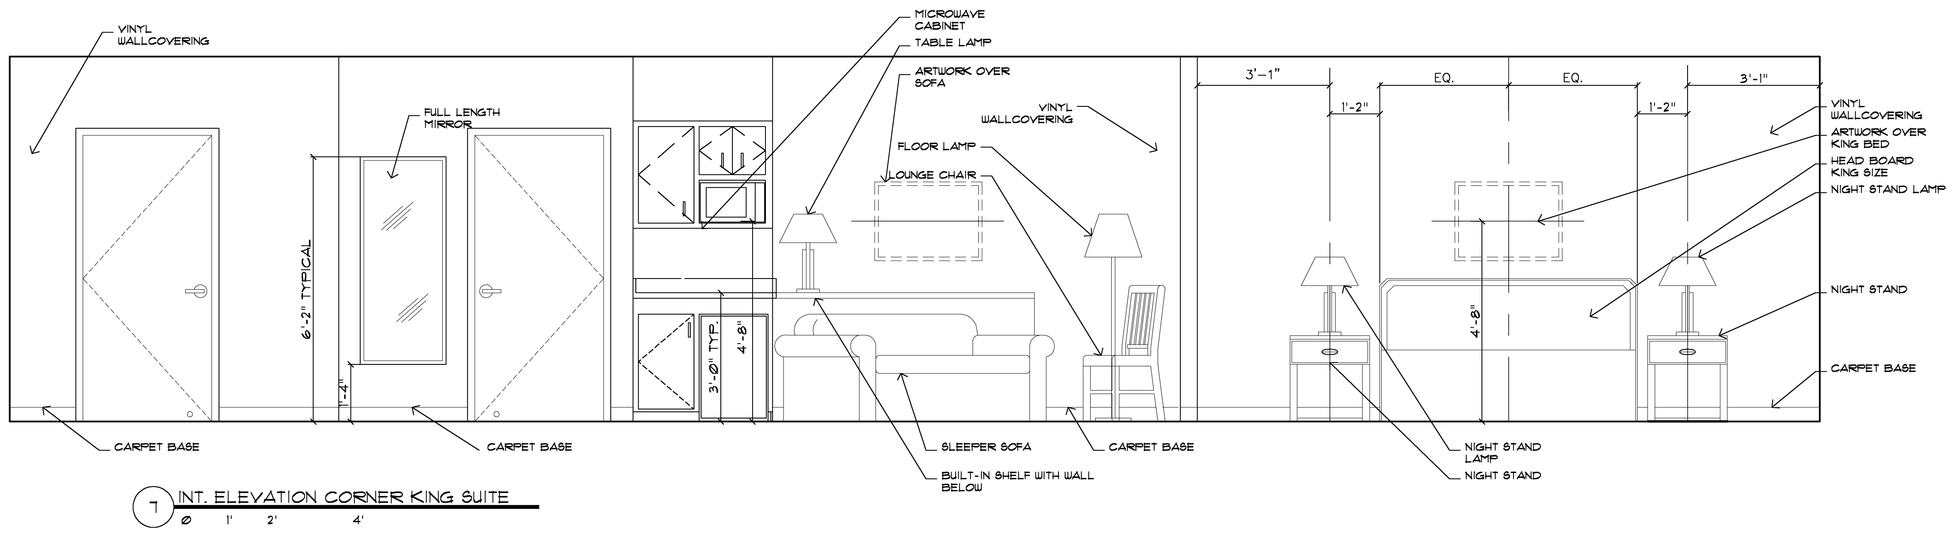

7 INT. ELEVATION CORNER KING SUITE

SCALE: 1/2" = 1'-0"

RICHARD F. STELDT & ASSOCIATES, LTD. ARCHITECTS
OWNERSHIP OF DOCUMENTS
This document, and the ideas and designs incorporated herein, as an instrument of professional service, is the property of Richard F. Steldt and Associates, Ltd. and is not to be used in whole or in part, for any other project without the written authorization of Richard F. Steldt and Associates, Ltd.

RICHARD F. STELDT
ARCHITECT
(262) 502-4500
N85 W16058 APPLETON AVE., MENOMONEE FALLS, WI 53051

Drawn: AAP

Approved:

date	comments
REVISIONS	

Job: 2233-1107

Date: 12-14-07

FLOWOOD, MS

COMFORT SUITES

70 UNITS

Sheet

A-10