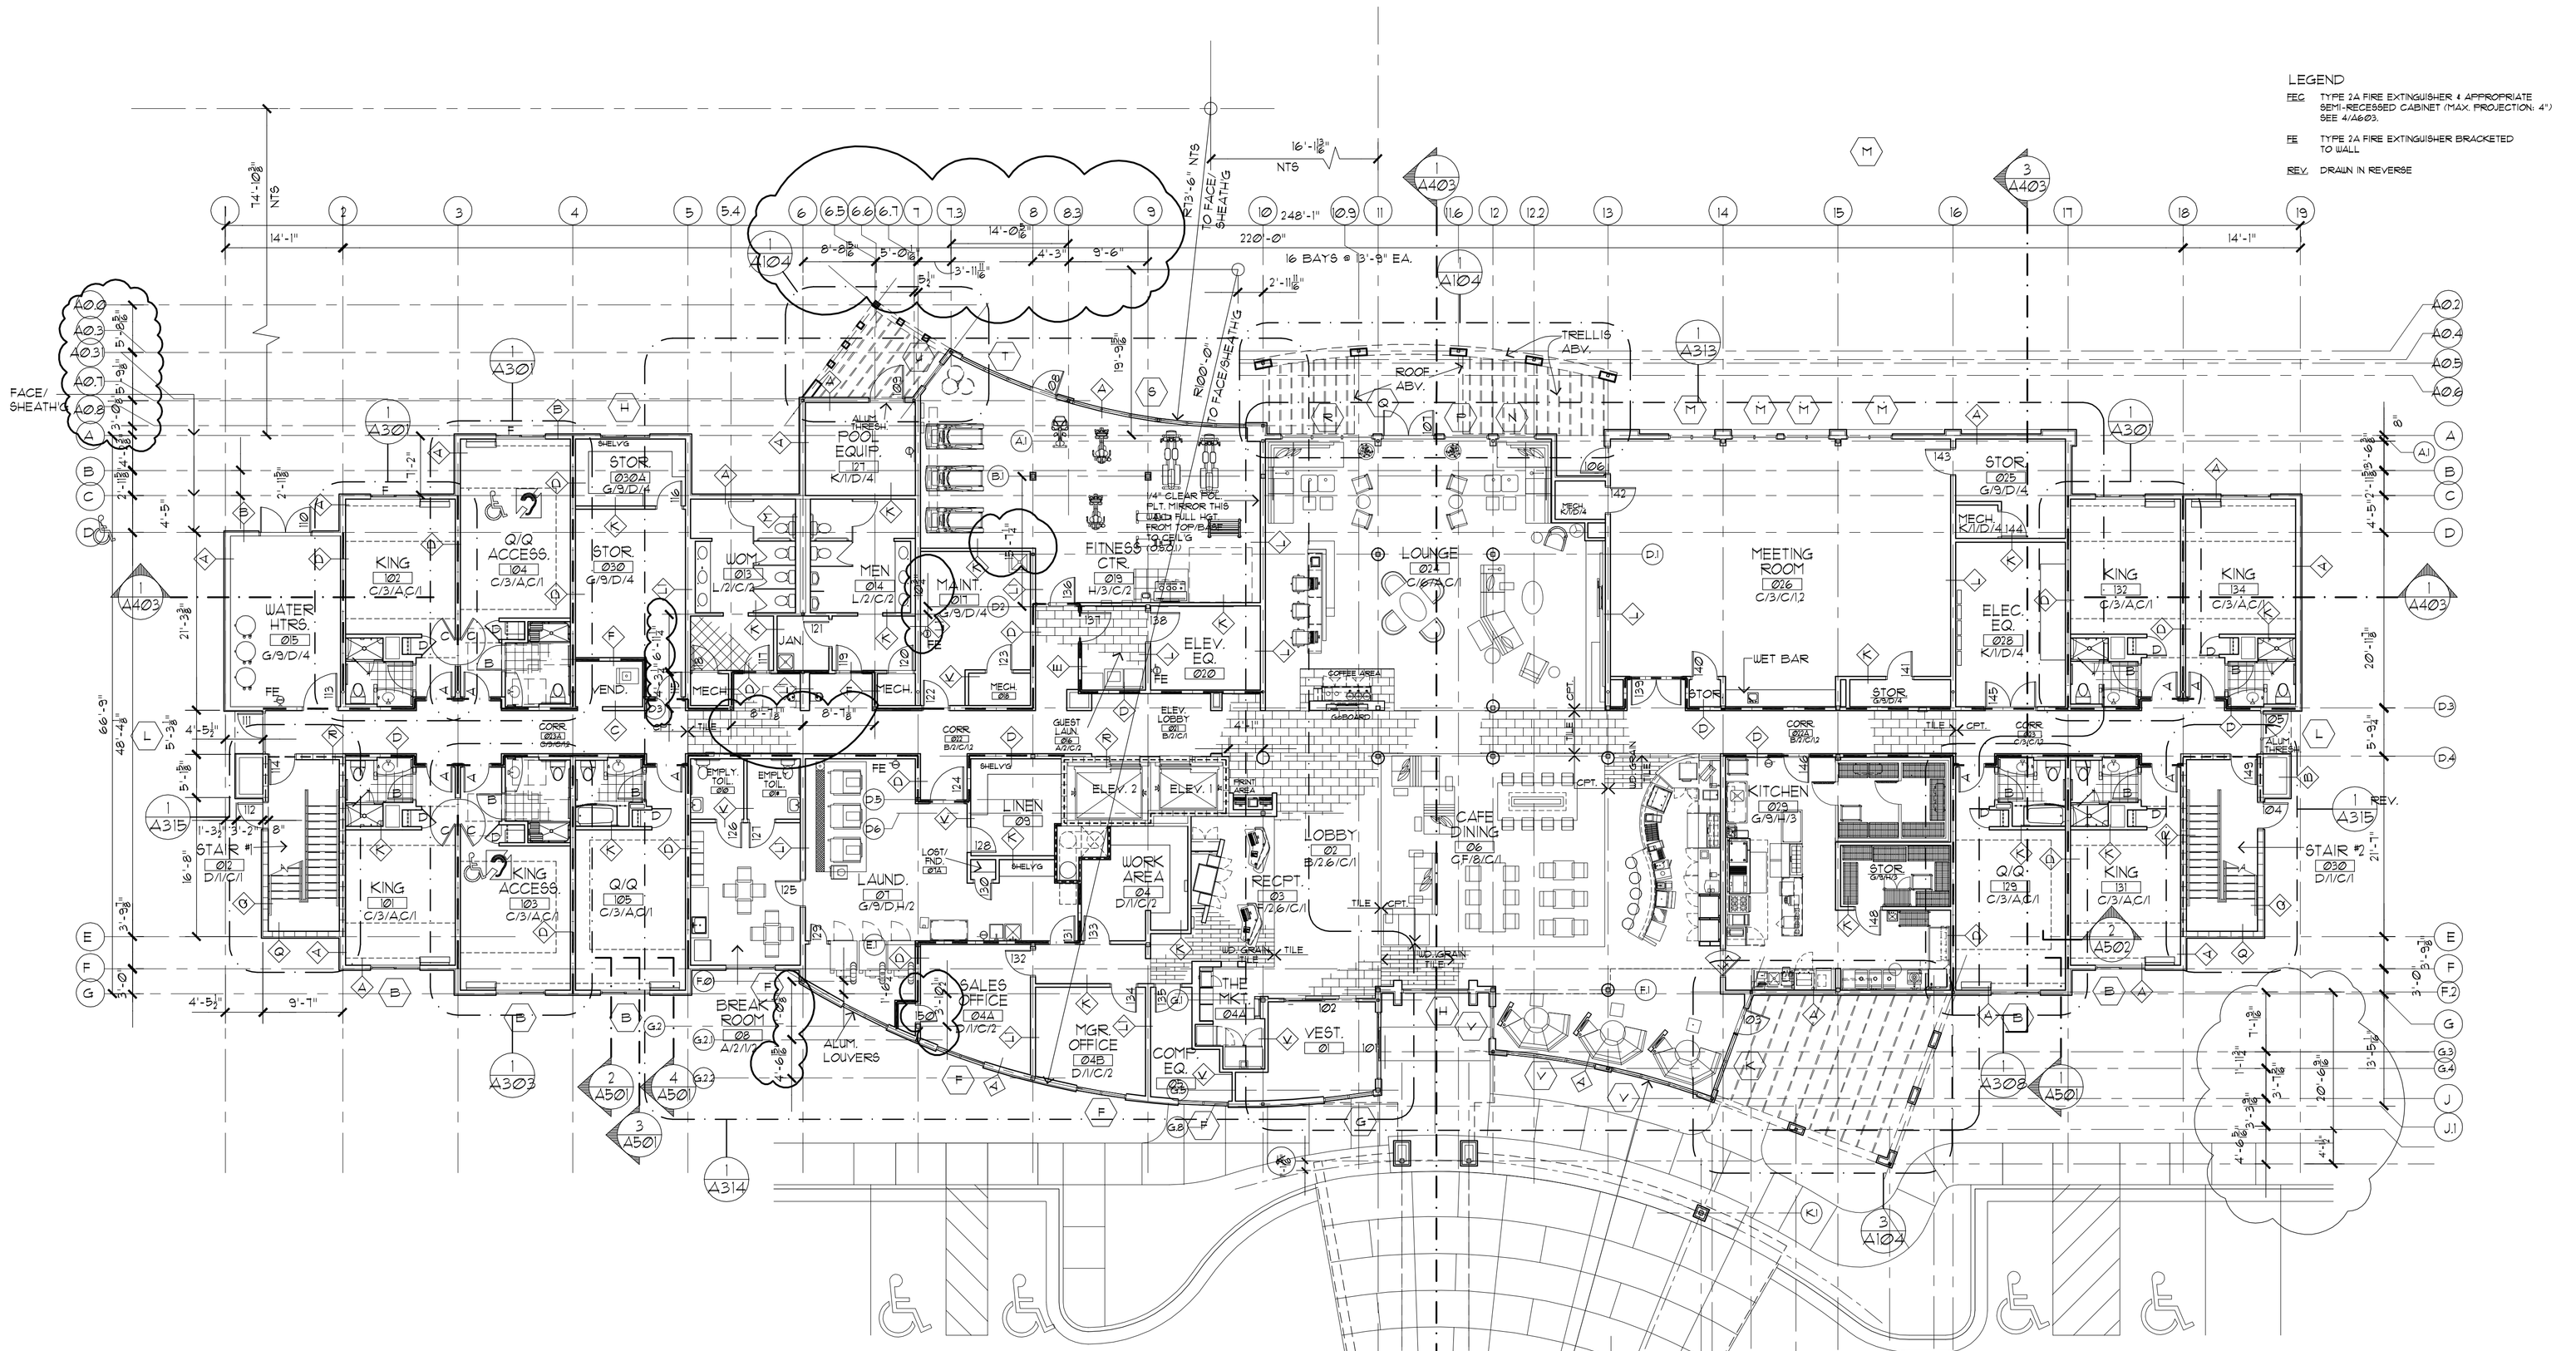

ROOM MIX RECAP

ROOM TYPE	GR.	2nd	3rd	4th	TOTAL
KING	5	16	15	15	51
DBL. QUEEN	2	3	4	4	13
DBL. QUEEN SUITE		1		1	2
DBL. QUEEN SUITE ACCESS.			1		1
DBL. QUEEN EXTENDED		6	6	6	18
KING EXTENDED		4	4	4	12
KING SUITE			1	1	2
DBL. QUEEN ACCESS.	1	1	1	1	4
KING ACCESS.	1	1			2
FLOOR TOTAL	9	32	32	32	**105**
AREA	16,635 S.F.	15,625 S.F.	15,625 S.F.	15,625 S.F.	**63,510 S.F.**

6 UPDATED 8/29/2013

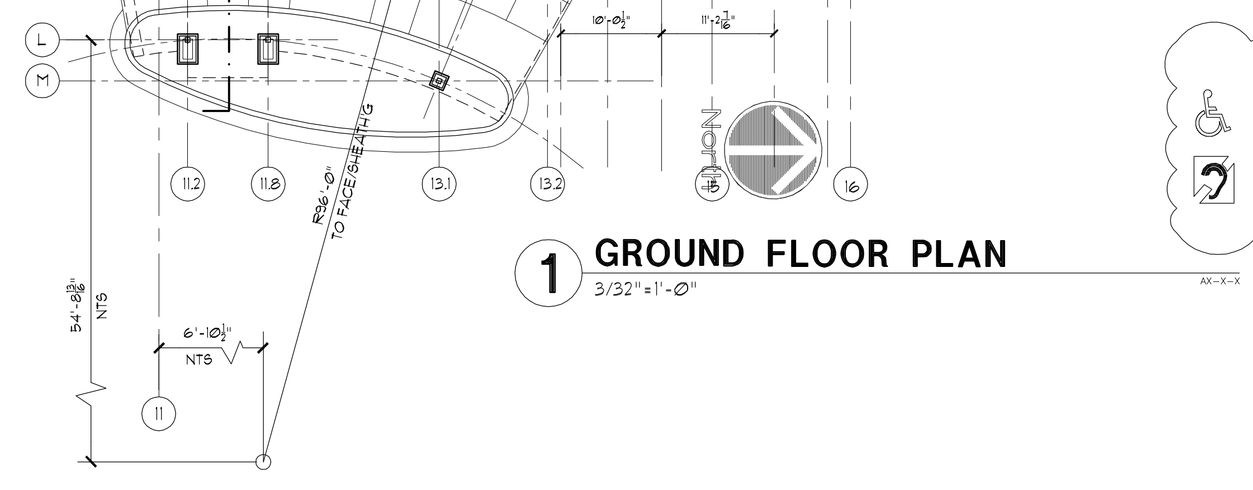

7
GUEST ROOM WITH ACCESSIBILITY ROUTE TO COMPLY WITH ADAG.
GUEST ROOM WITH VISUAL ALARMS, NOTIFICATION DEVICES & TELEPHONES TO COMPLY WITH ADAG

1 GROUND FLOOR PLAN

3/32" = 1'-0"

AX-X-X

7 ACCESS. ASSIGNMENT UPDATE-9/03/2013

6 CYNERGY UPDATE-8/29/2013

Richard Molenaar

ARCHITECT

FINISH SCHEDULE

Reference Marriott Interior finish Index for Courtyard Finish Specifications

100 — Room Number
Room Name — Room Name

A/1/A/1
- Ceiling Finish
- Wall Finish
- Base Finish
- Floor Finish

Floors

A. Thin Set Decorative Porcelain Tile 12"x12"
B. Thin Set Decorative Porcelain Tile 12"X24"
C. Carpet and Pad
D. Carpet- Direct Glue Down
E. Vinyl Composition Tile
F. Wood grain Lock Porcelain Tile-26"x6"
G. Epoxy Resin Over Concrete
H. Level Loop carpet Tile
J. Ceramic Tile 2"x2"
K. Sealed Concrete
L. Porcelain Tile, 6"x12"

Base

1. 4" Vinyl
2. Porcelain Tile 4"x12"
3. 4" Carpet w/Top Binding Edge
4. Ceramic Tile 6"x6"
5. Porcelain Tile 13"x6"
6. Wood Base
7. Ceramic Tile, 6"x6"
8. None Required
9. Epoxy Resin

Walls

A. Painted Gyp. Bd. (Eggshell Oil Base Enamel)
B. Ceramic Tile
C. Vinyl Wallcovering
D. Painted Gyp. Bd. (Semi-gloss Latex Enamel)
E. Painted Concrete Masonry Units (Epoxy Paint)
F. Painted Gyp. Bd.-Flat
G. Textured -acrylic based splatter knock-down finish to meet franchisor and/or Owner specifications.
H. Embossed FRP Panels

Ceilings

1. Painted Gyp. Bd. (Smooth Finish) Colour Selected By Interior Designer.
2. Susp. Panel System by Certain Teed Corp. Model:Cashmere CM-450, Colour: White 24"x24"x¾" Tegular Lay-in for 9/16" Grid.
3. Susp. Panel System by USG Interiors, Inc. Pattern: 56091 Clean Room ClimaPlus Colour:Standard White 24"x48"x¾" Tegular Lay-in Panels Grid: Crane Composites, Inc. Mod: Sanigrid II Fiberglass Colour: White
4. Textured -acrylic based splatter knock-down finish to meet franchisor and/or Owner specifications.

REGISTERED ARCHITECT Richard Molenaar Memphis, TN STATE OF MISSISSIPPI 9-1-11

PROJECT NAME:

Courtyard Marriott

Riverwind Drive Pearl, Mississippi

SHEET TITLE:

4 3/15/2013 ROOM TYPE RECAP
3 3/13/2013 ROOM TYPE RECAP

PROJECT NO. 09018

LATEST REVISION: 09/11/2012 COLUMN DIMEN. 2

DRAWN BY: CJ CHECKED BY: RM

DATE: 9/01/11

SHEET NUMBER: A105