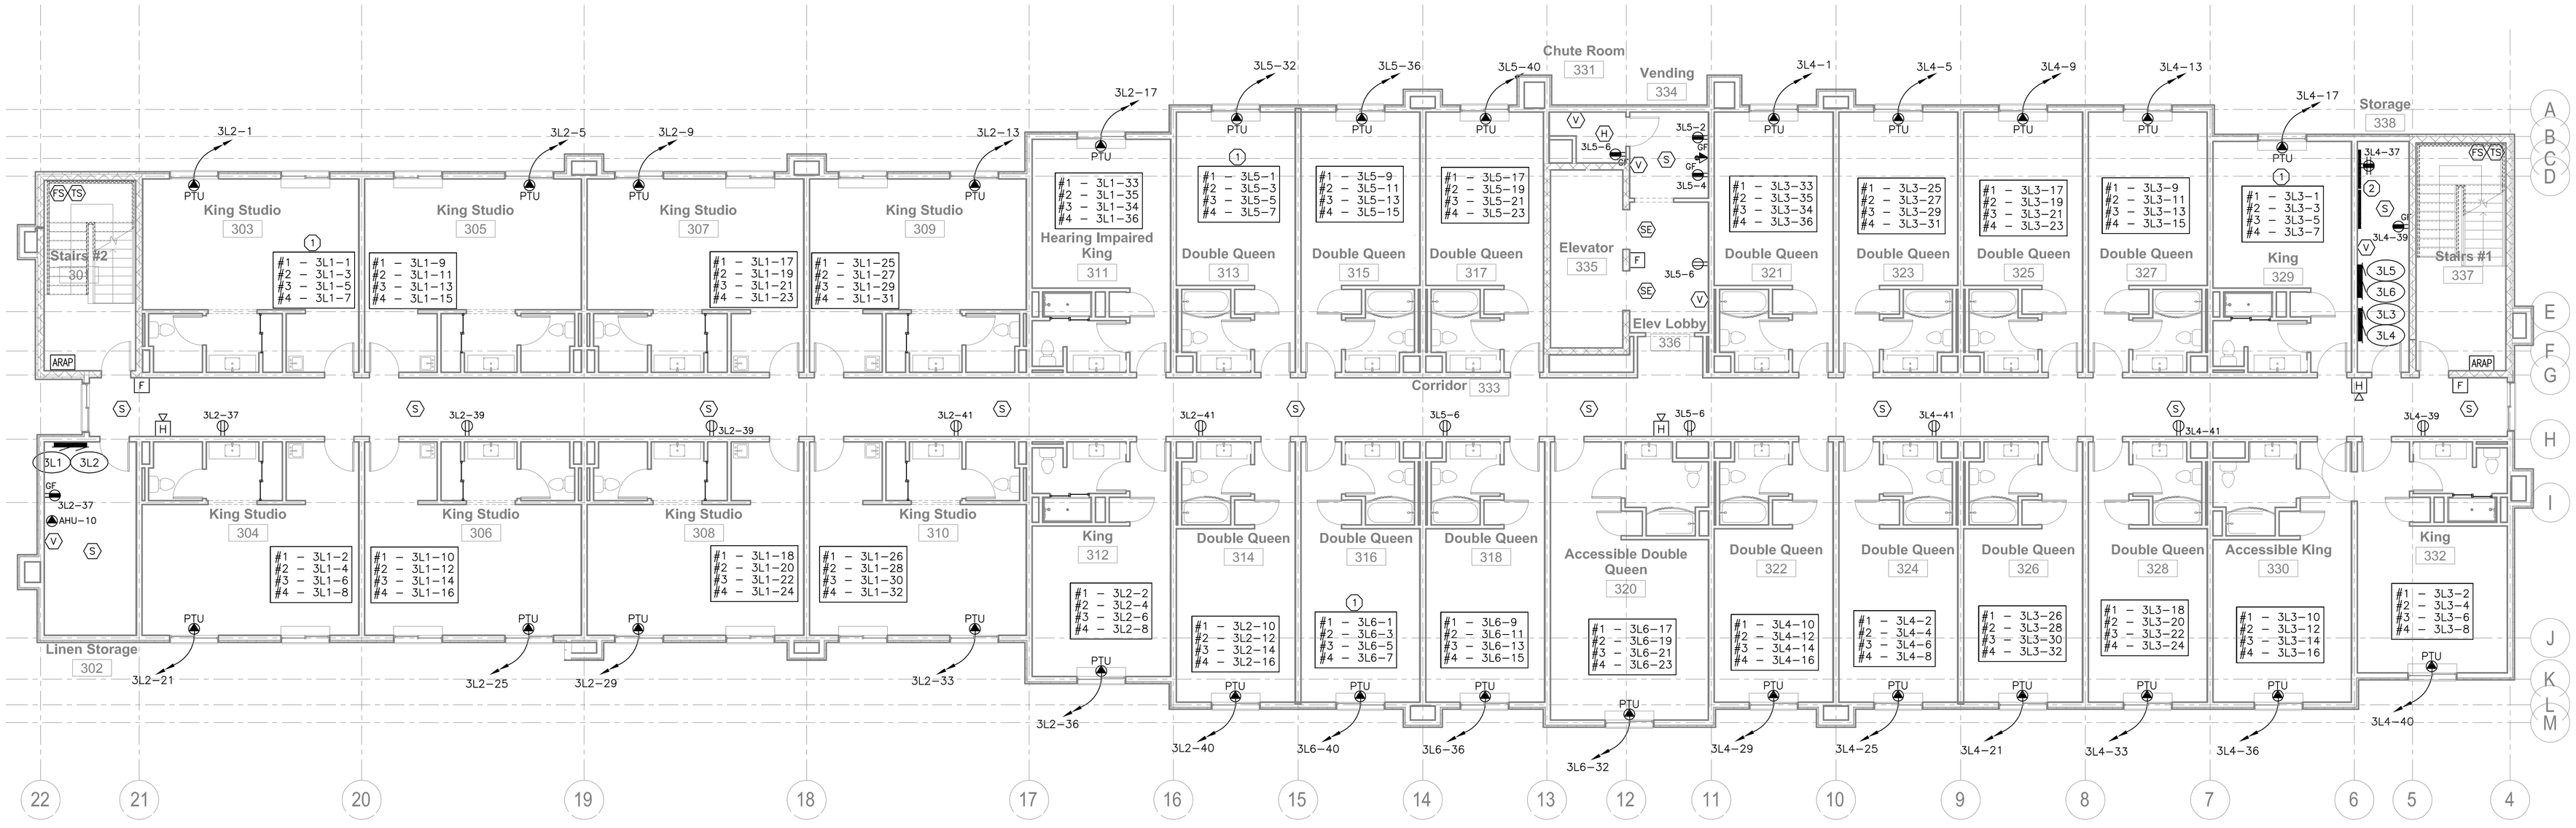

PLAN KEY NOTES:

1. CIRCUITS SHOWN IN BLOCKS TO BE USED TO DEFINE CIRCUITS USED FOR EACH ROOM AS SHOWN IN TYPICAL ROOM LAYOUTS SHOWN ON E3.1 AND E3.2 (TYPICAL).
2. TWO (2) 4'X8'X3/4" PAINTED BACKBOARD FOR TELECOM AND CATV (SEE COMMUNICATION RISER DIAGRAM).

GENERAL NOTES:

1. ELECTRICAL LAYOUT AND MATERIALS FOR ALL DEVICES AND FIXTURES TO BE IN COMPLIANCE WITH FRANCHISE STANDARDS AND GUIDELINES, WHICH TAKE PRECEDENT OVER THESE ENGINEERING DRAWINGS.
2. FRANCHISE DESIGN GUIDELINES, STANDARDS, SPECIFICATIONS, AND PROTOTYPICAL DOCUMENTS ARE AVAILABLE ON-LINE OR FROM THE ARCHITECT FOR THE CONTRACTORS USE.
3. ALL BREAKERS FEEDING 120V 20A CIRCUITS IN ALL GUESTROOMS, DWELLING SPACES, AND APARTMENTS SHALL BE ARC FAULT TYPE BREAKERS.

MAGNETIC NORTH PROJECT NORTH

1 / E2.3 THIRD FLOOR POWER & COMMUNICATION PLAN

SCALE: 1/8" = 1'

MISHRA ARCHITECTURE PLLC

6800 S Creek Rd, Charlotte, NC 28277
Ph:(704) 625-6554 Fax:(704) 919-5822
EMAIL:ashish@mishraarch.com
WEB: www.mishraarch.com

CIVIL:
David Lane Beaird & Associates, Inc.
105 Commercial Parkway
West Monroe, LA 71294
Phone: (318) 388-3227
Email:fgadberry@dlbengineering.com

STRUCTURAL:
WGPM, Inc.
11220 Elm Lane, Suite 201
Charlotte, NC 28277
Phone: (704) 542-7199
Fax: (704) 542-7195
Email: twright@wgpminc.com

ELECTRICAL:
R. Shane Ritter, PE
1043 Arroyo Vista Lane
Matthew, NC 28014
Phone: (704) 516-0385
Email: shane@rittereng.com
Project Number: 13015

MECHANICAL:
Shultz Engineering Group, P.C.
212 North McDowell St., Suite 204
Charlotte, NC 28204
Phone: (704) 334-7363
Fax:(704) 347-0093
Email: don@shultzeg.com

REVISIONS		
No.	Date	Description

Information contained on this drawing and in all digital files associated is authorized for use on the project named herein only and is the property of MISHRA ARCHITECTURE PLLC and may not be reproduced in any manner without express written or verbal permission from authorized individuals. Original drawing is 24"x36" and scales are as indicated.© 2011 MISHRA ARCHITECTURE PLLC

STATE OF LOUISIANA
R. SHANE RITTER
License No. 28461
PROFESSIONAL ENGINEER IN
ELECTRICAL ENGINEERING
9/16/13

KEY PLAN

Southern Hospitality Services

Hampton Inn and Suites

5400 I-20 & Frontage Rd.
Monroe, LA 71201

Drawing Title
Third Floor Power & Communication Plan

Phase
Construction Documents

Project No.	12-111
Prepared by	RSR
Checked by	RSR
Date	Sept. 16, 2013

Sheet No.
E2.3

Released for
PERMIT ONLY

Hampton Inn and Suites