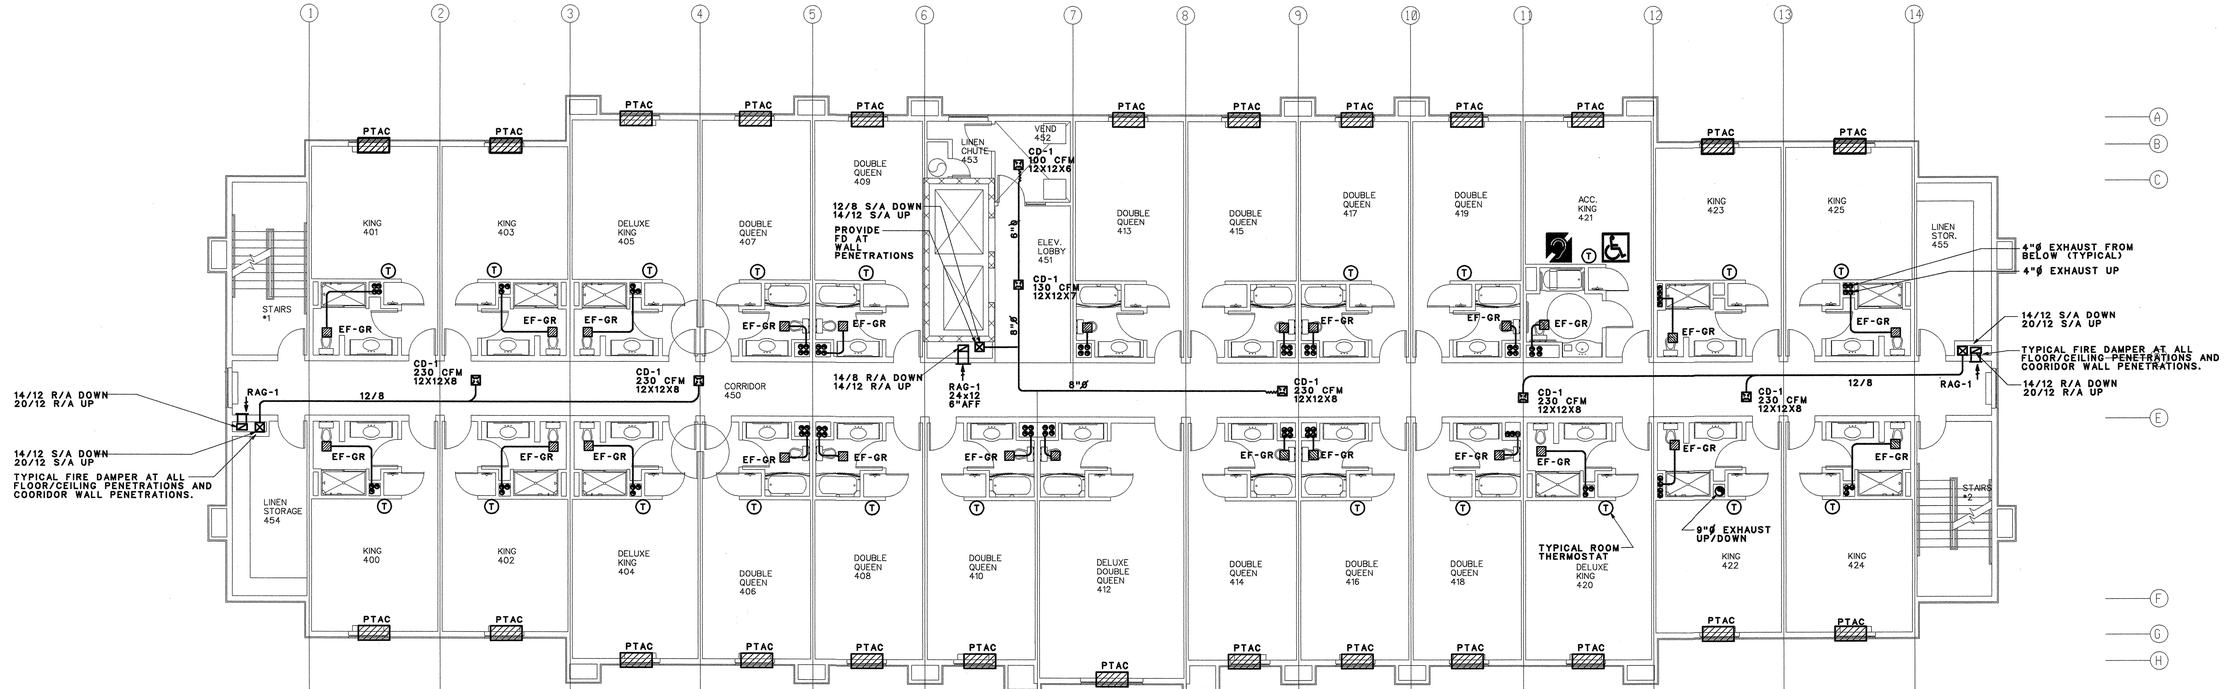

HVAC PLAN - FOURTH FLOOR

SCALE: 1/8" = 1'-0"

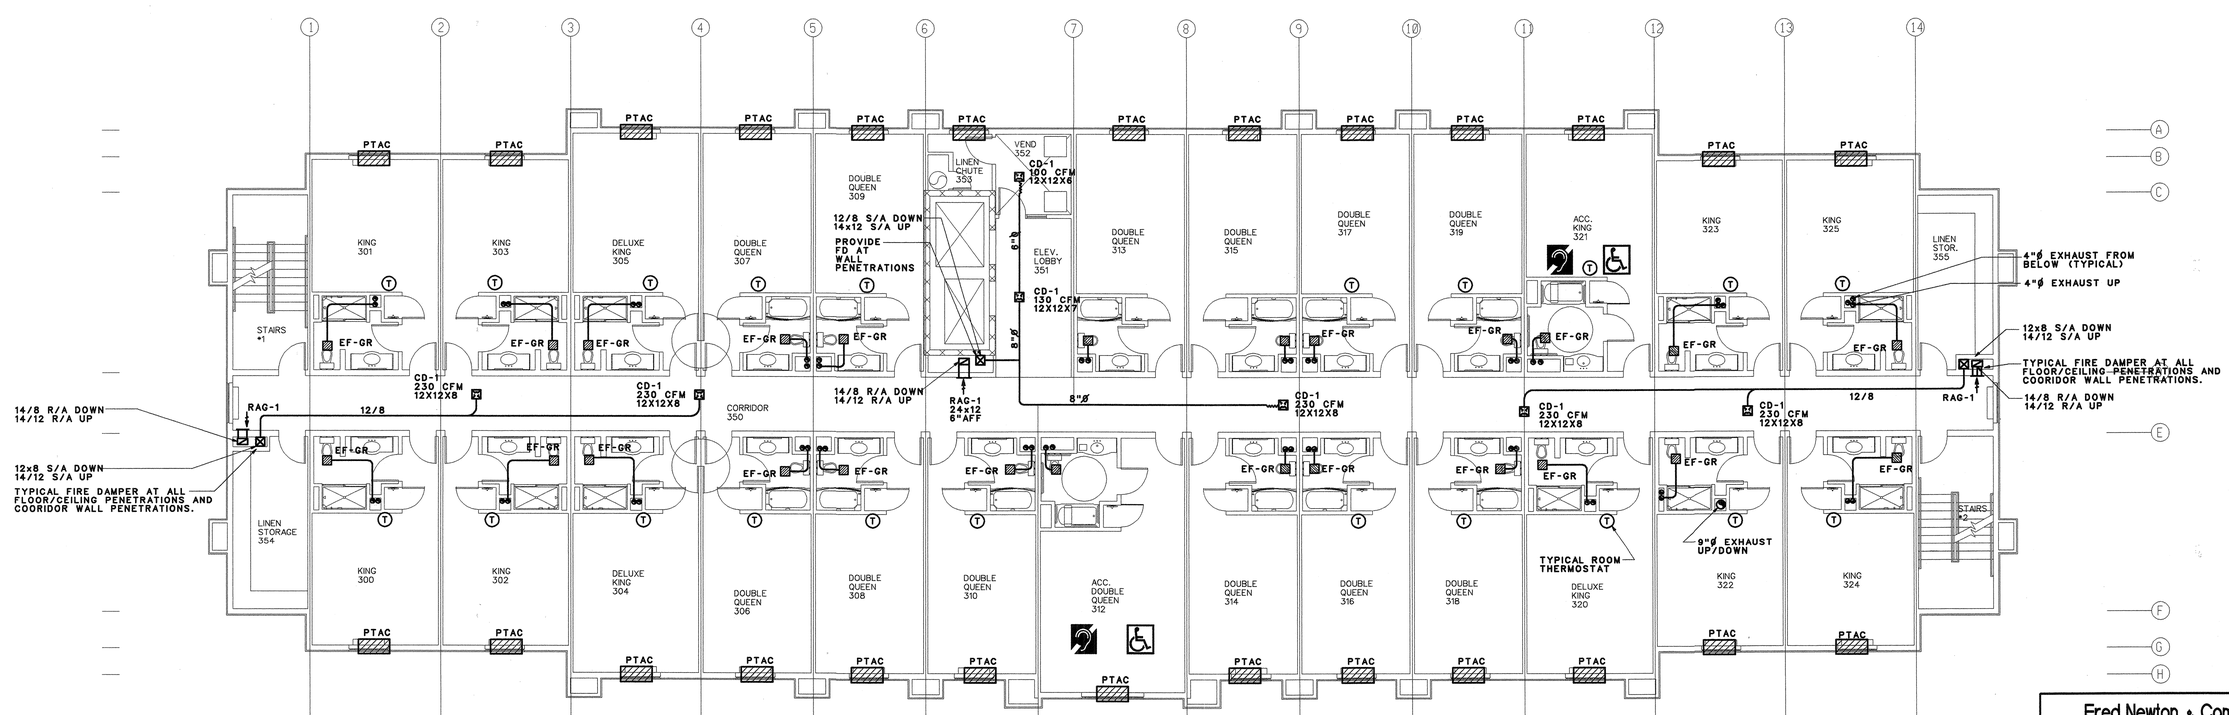

HVAC PLAN - THIRD FLOOR

SCALE: 1/8" = 1'-0"

Fred Newton & Company, Inc.
Consulting Engineers-Mechanical and Electrical
7013 Sand Beach Blvd. Shreveport, LA 71105
318-524-2400 FAX 318-524-0700

RICHARD F. STELL
ARCHITECT
N85 W16058 APPLETON AVE., MENOMONEE FALLS, WI 53051
(262) 502-4500

DRAWN:

APPROVED:

2-29-08 NO CHANGE

DATE COMMENTS

REVISIONS

JOB:

DATE: 12-07-07

Hampton Inn®

98 UNITS FLOWOOD, MS

SHEET

M3.0