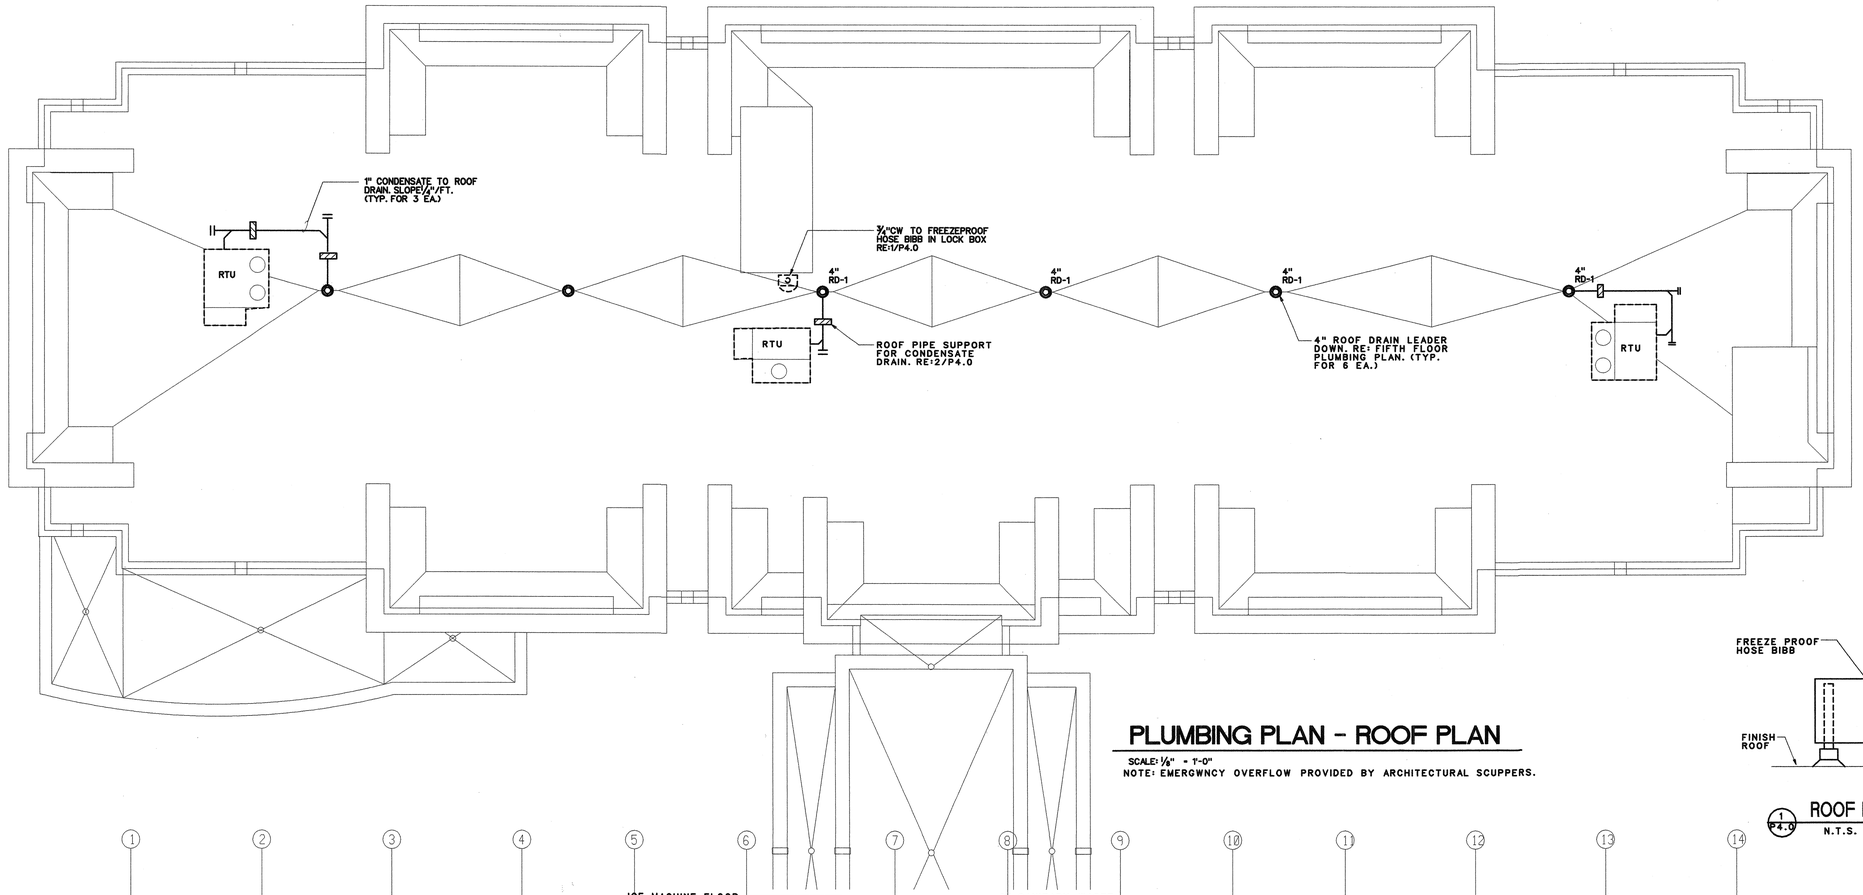

PLUMBING PLAN - ROOF PLAN

SCALE: 1/8" = 1'-0"
NOTE: EMERGWNCY OVERFLOW PROVIDED BY ARCHITECTURAL SCUPPERS.

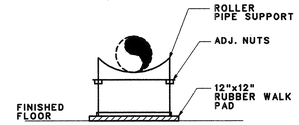

ROOF PIPE SUPPORT DETAIL

2 / P4.0 N.T.S.

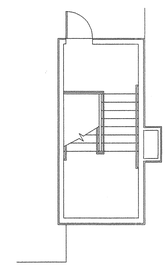

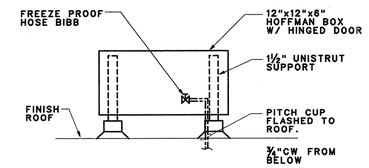

ROOF HOSE BIBB DETAIL

1 / P4.0 N.T.S.

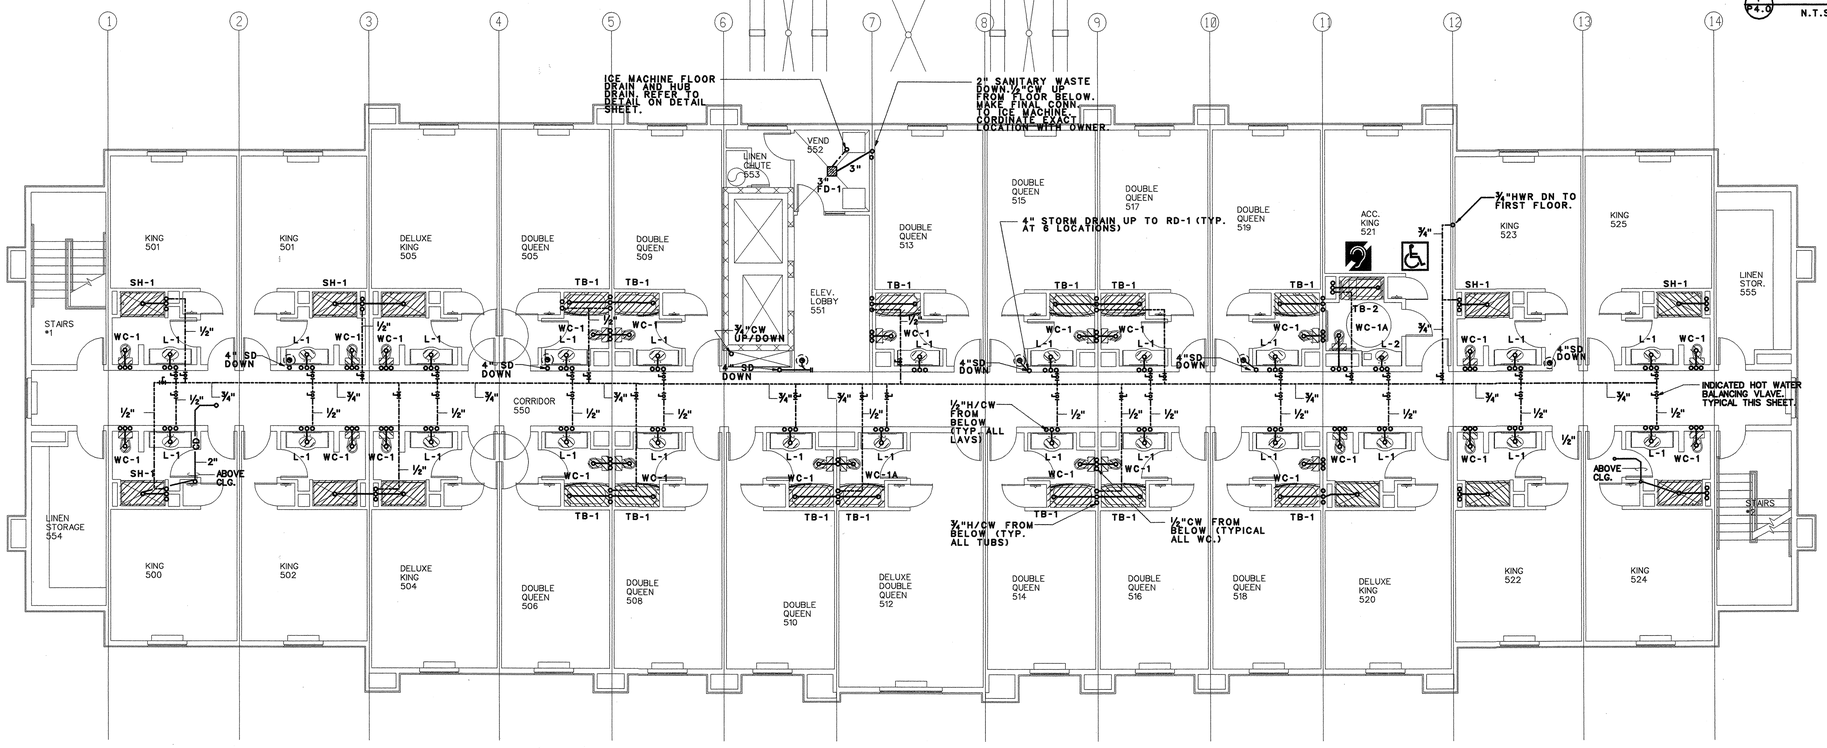

PLUMBING PLAN - FIFTH FLOOR

SCALE: 1/8" = 1'-0"

Fred Newton & Company, Inc.
Consulting Engineers-Mechanical and Electrical
7013 Sand Beach Blvd. Shreveport, LA 71105
318-524-2400 FAX 318-524-0700

RICHARD F. STELL ARCHITECT
N85 W16058 APPLETON AVE., MENOMONEE FALLS, WI 53051
(262) 502-4500

DRAWN:
APPROVED:

2.29.08 NO CHANGE
DATE COMMENTS
REVISIONS

JOB:
DATE: 12.07.07

Hampton Inn
98 UNITS FLOWOOD, MS

SHEET
P4.0