LEGEND	
▣	CATCH BASIN
COTG ○	CLEAN-OUT TO GRADE
●112.00	FINISH GRADE OR PAVING SURFACE ELEVATIONS
⟵	DRAINAGE FLOW DIRECTION

QTY.	DESCRIPTION
11	CB01 CATCH BASIN
710 LF	18"ø RCP
101 LF	24"ø RCP
170 LF	6" PVC
130 LF	8" PVC

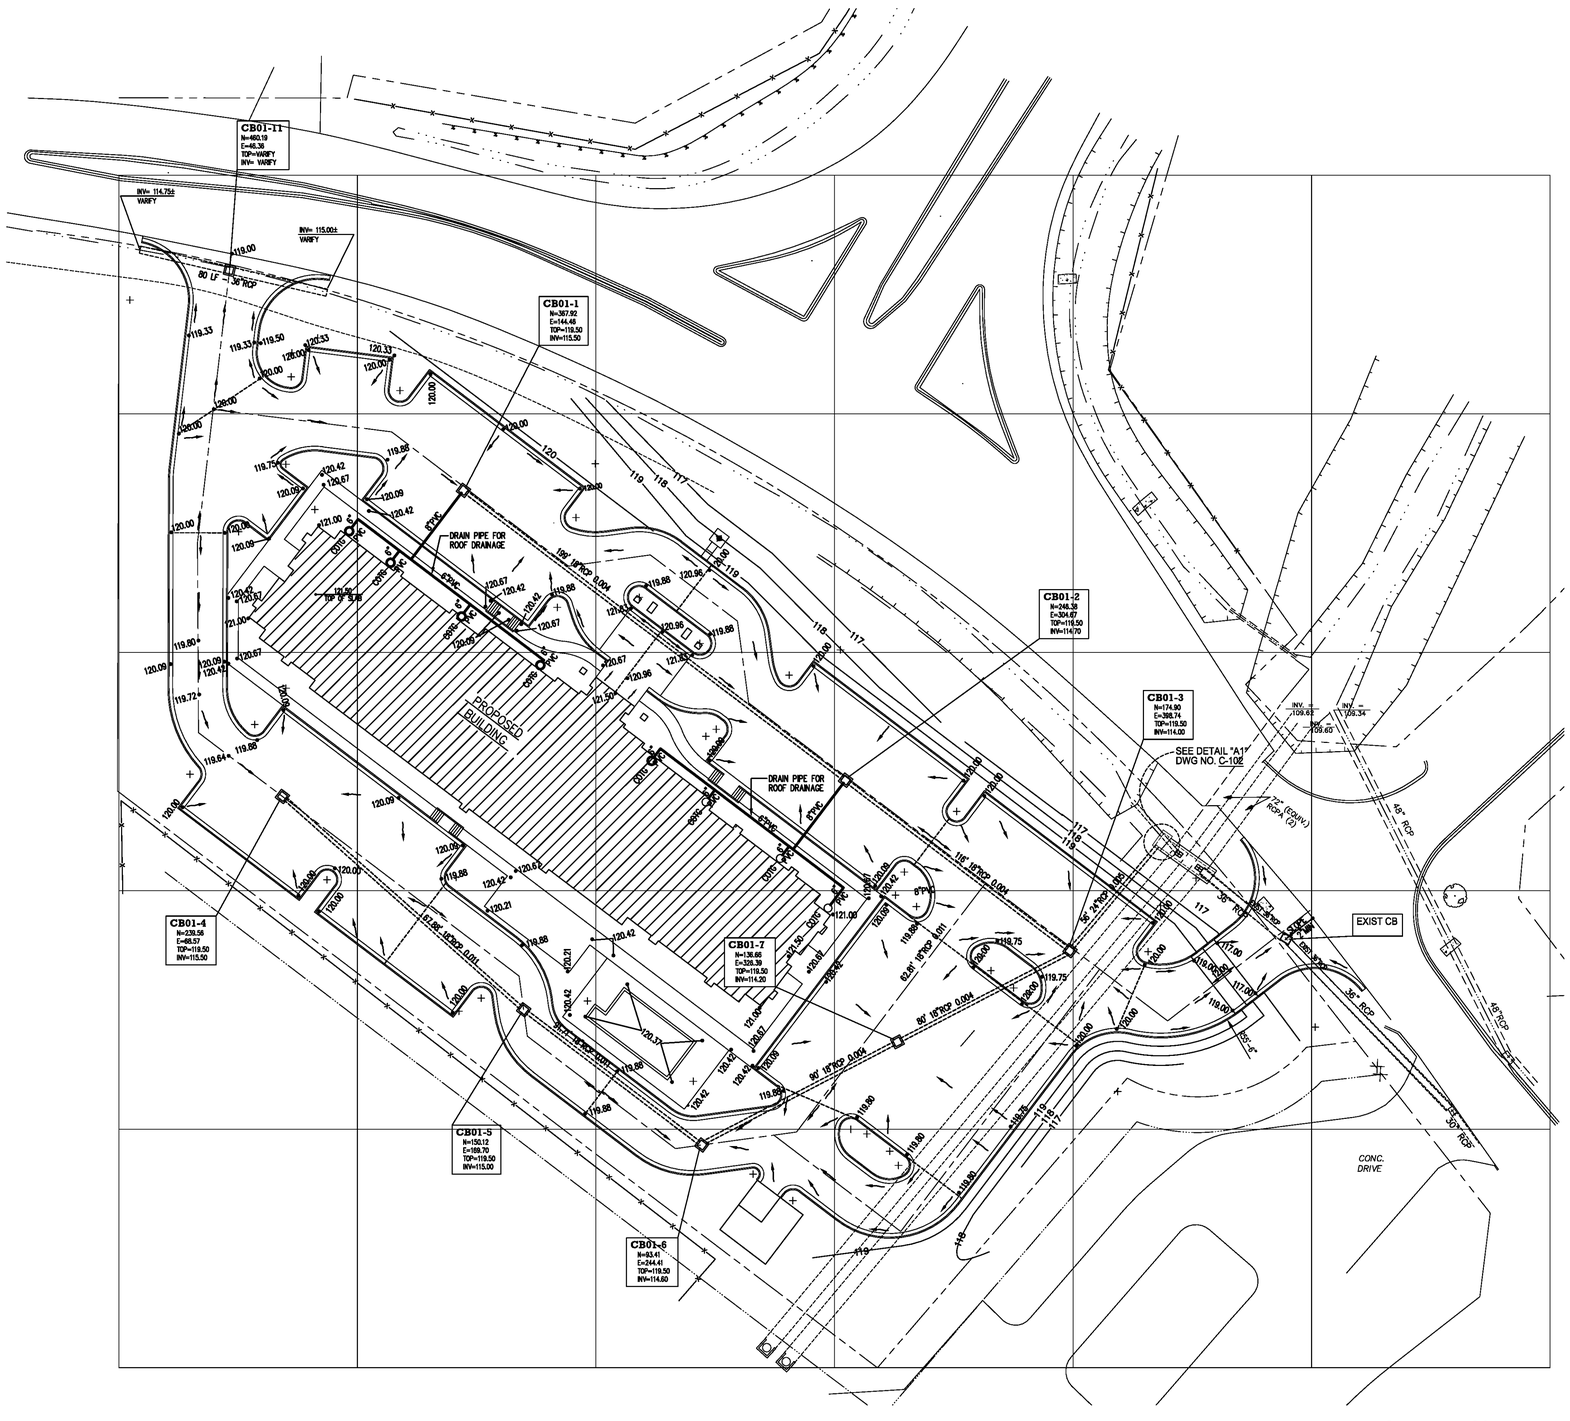

REFERENCE DRAWINGS:

C-102 GRADING & DRAINAGE DETAILS

SEALS:

STATE OF LOUISIANA
RALPH WAYNE McMICKLE
B201
REGISTERED PROFESSIONAL ENGINEER IN CIVIL ENGINEERING

9/15/10

NOTES:

NO.	DATE	REVISION

DESIGN BY: CEH

DRAW BY: CEH

PROJECT NAME

Hampton Inn
Mane Street
West Monroe, Louisiana

DRAWING TITLE

GRADING & DRAINAGE PLAN

JOB NO. 2010-15

DATE: 07-08-2010

SCALE: 1"=30'

DRAWING NO. C-101

REV