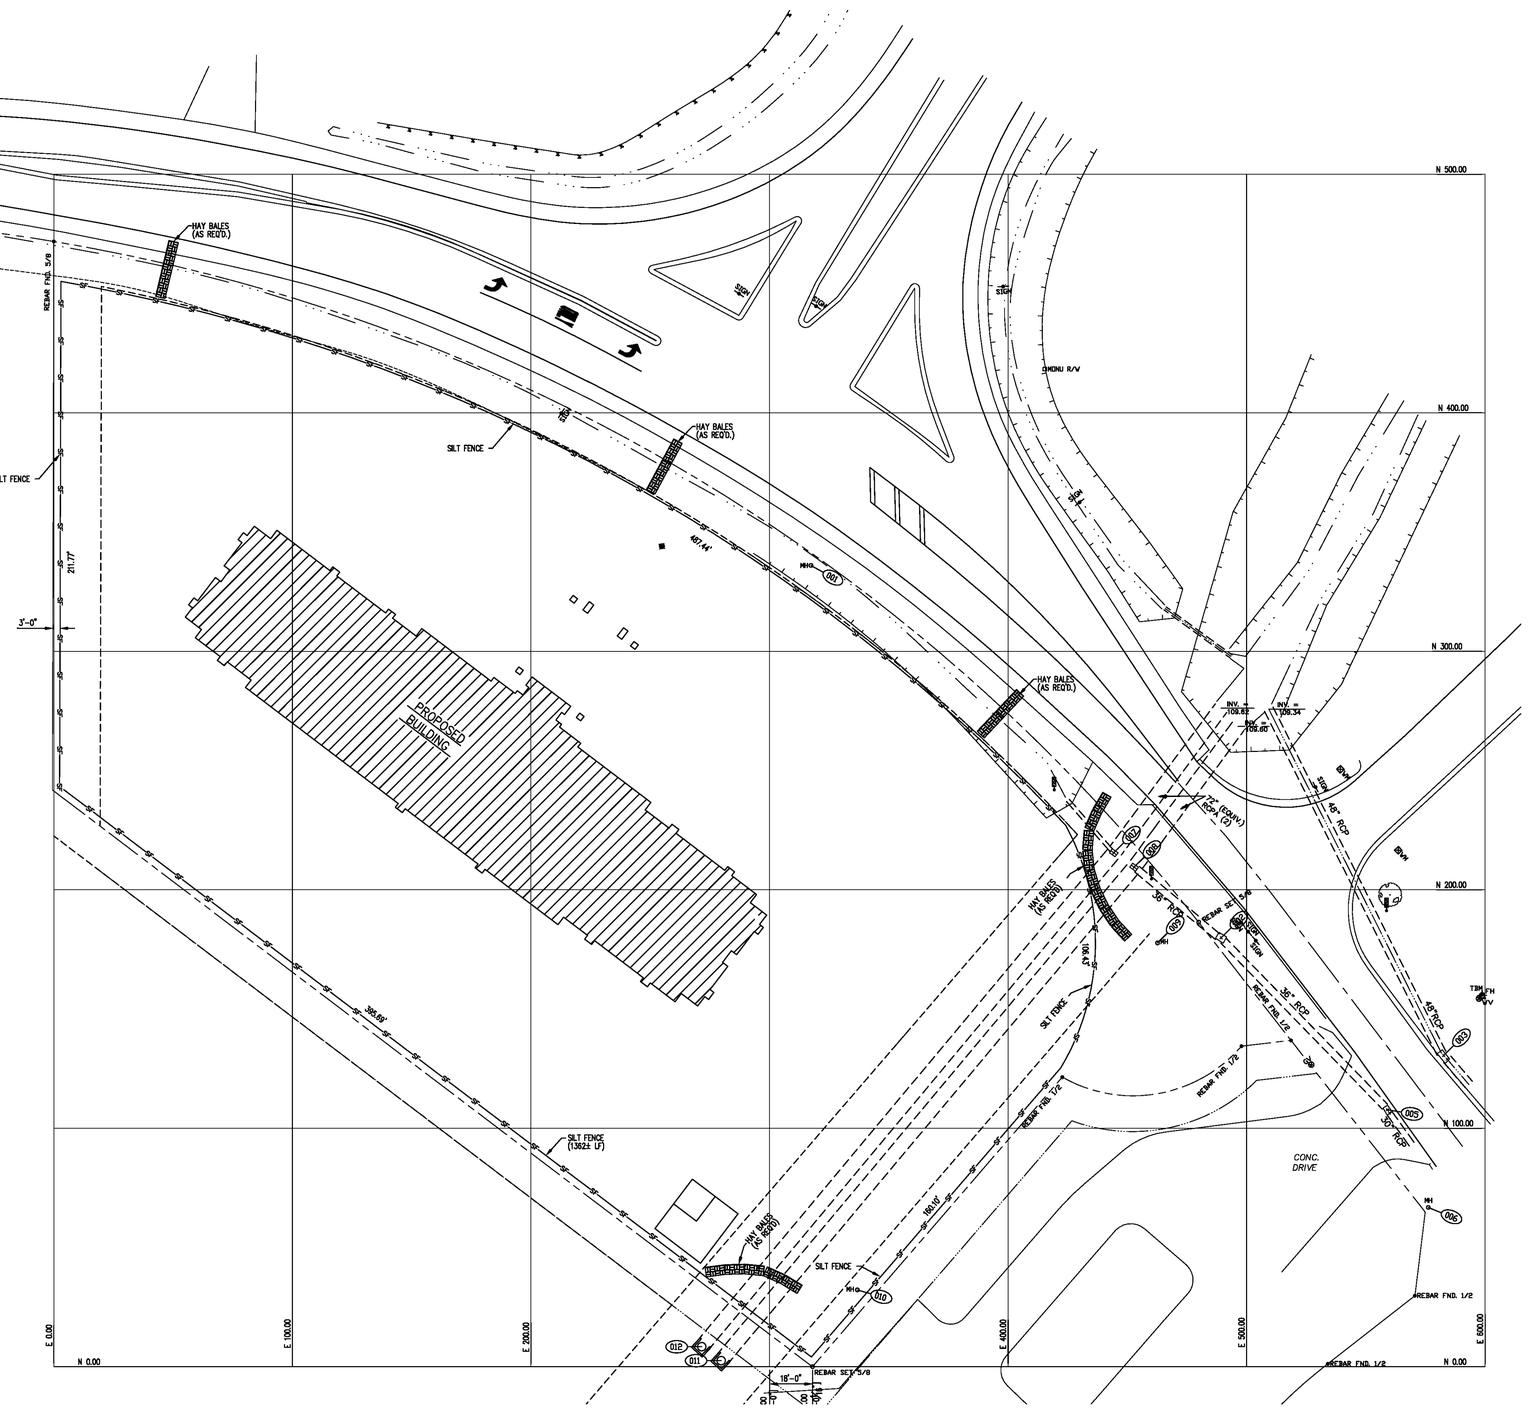

EROSION CONTROL PLAN
1"=30'

REFERENCE DRAWINGS:
C-105 EROSION CONTROL DETAILS

SEALS:

STATE OF LOUISIANA
RALPH WAYNE McKNIGHT
8201
REGISTERED PROFESSIONAL ENGINEER IN CIVIL ENGINEERING
9/15/10

NOTES:

NO.	DATE	REVISION

DESIGN BY: CEH
DRAW BY: CEH

PROJECT NAME
Hampton Inn
Mane Street
West Monroe, Louisiana

DRAWING TITLE
EROSION CONTROL PLAN

JOB NO. 2010-15
DATE :07-08-2010
SCALE : 1"=30'

DRAWING NO. C-104
REV