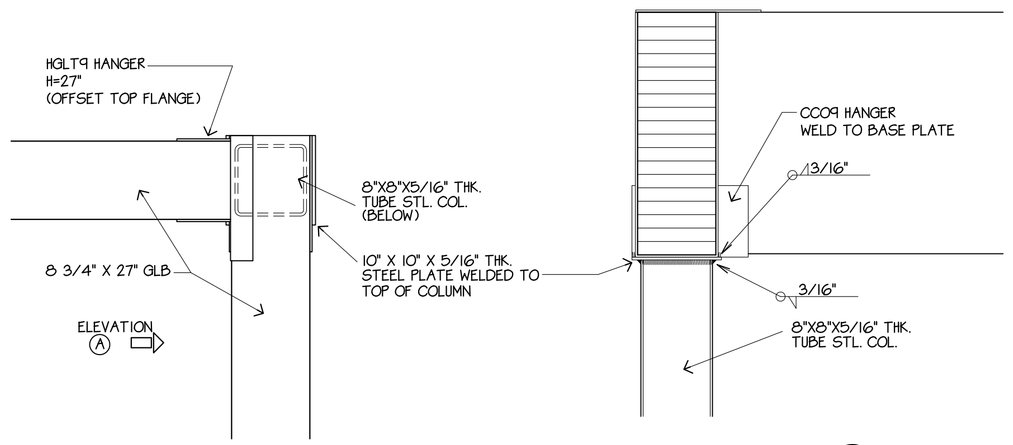

PLAN

ELEVATION A

1/S9 SCALE: 1"=1'-0"
DETAIL

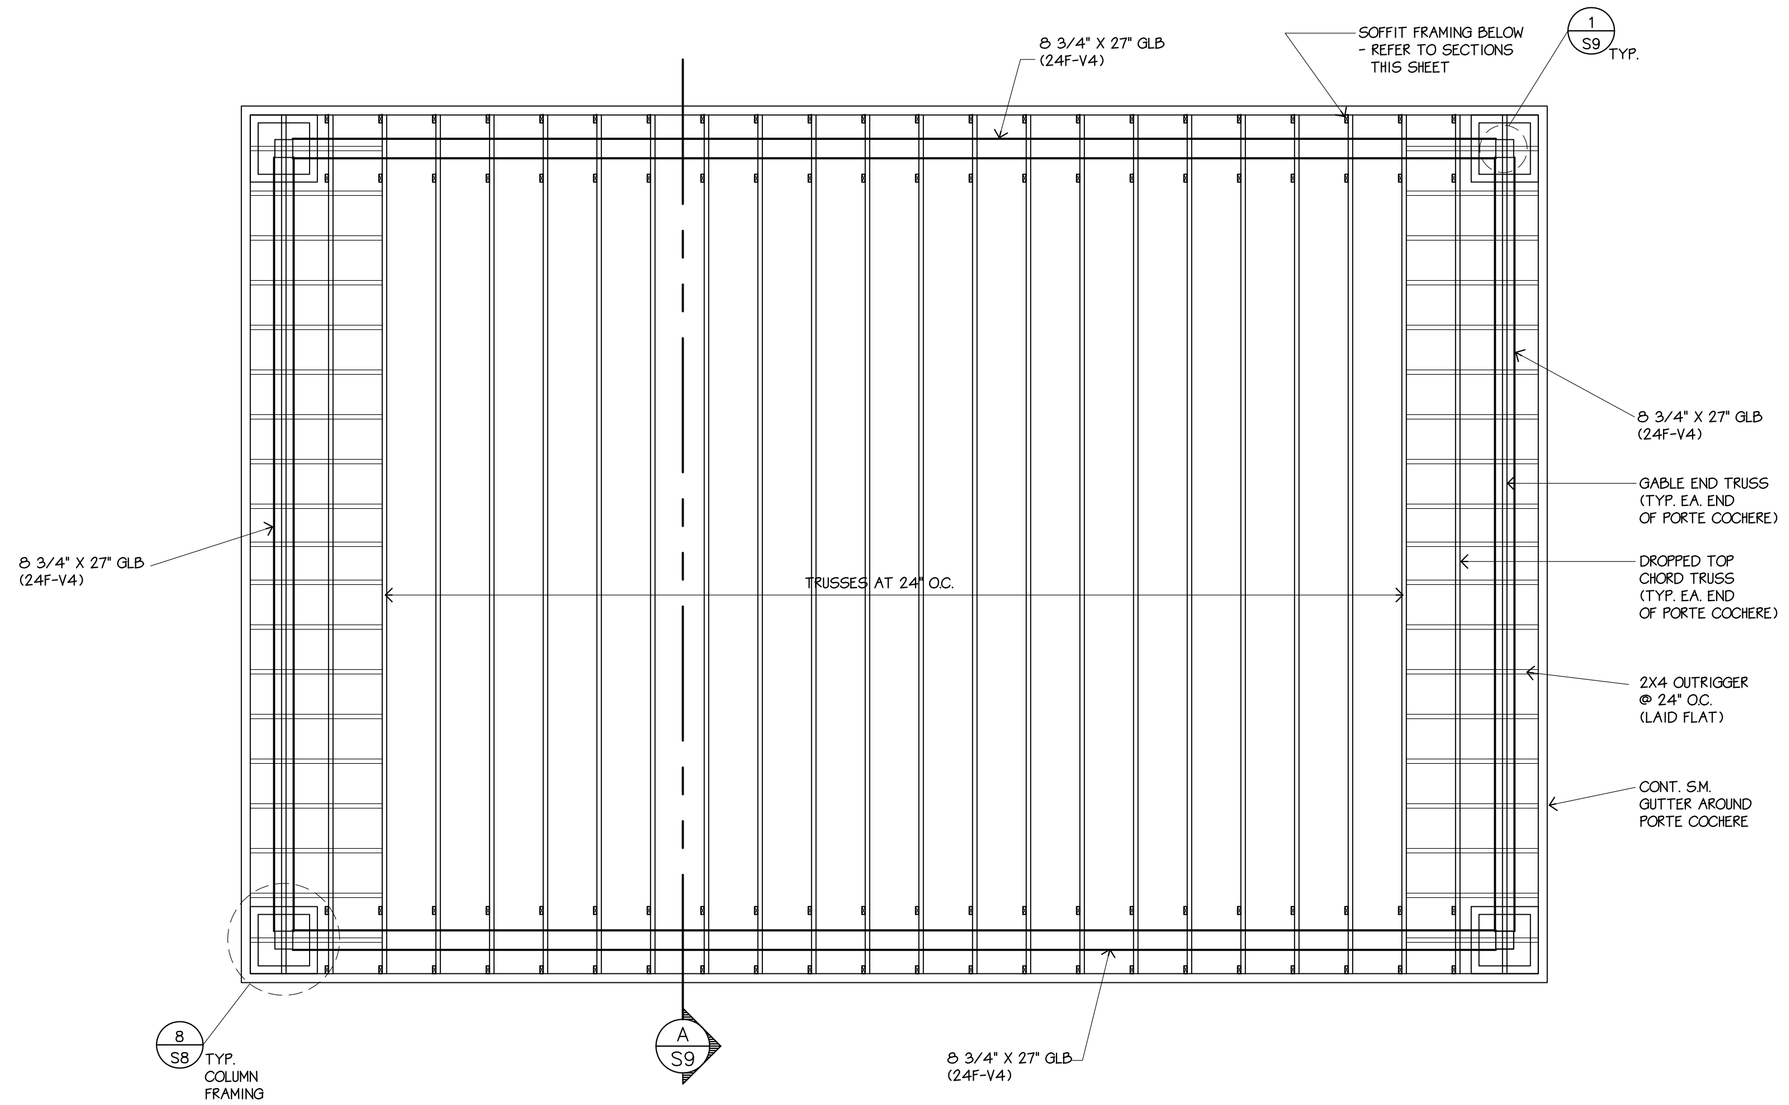

N

PORTE COCHERE ROOF FRAMING PLAN

SCALE: 1/4"=1'-0"

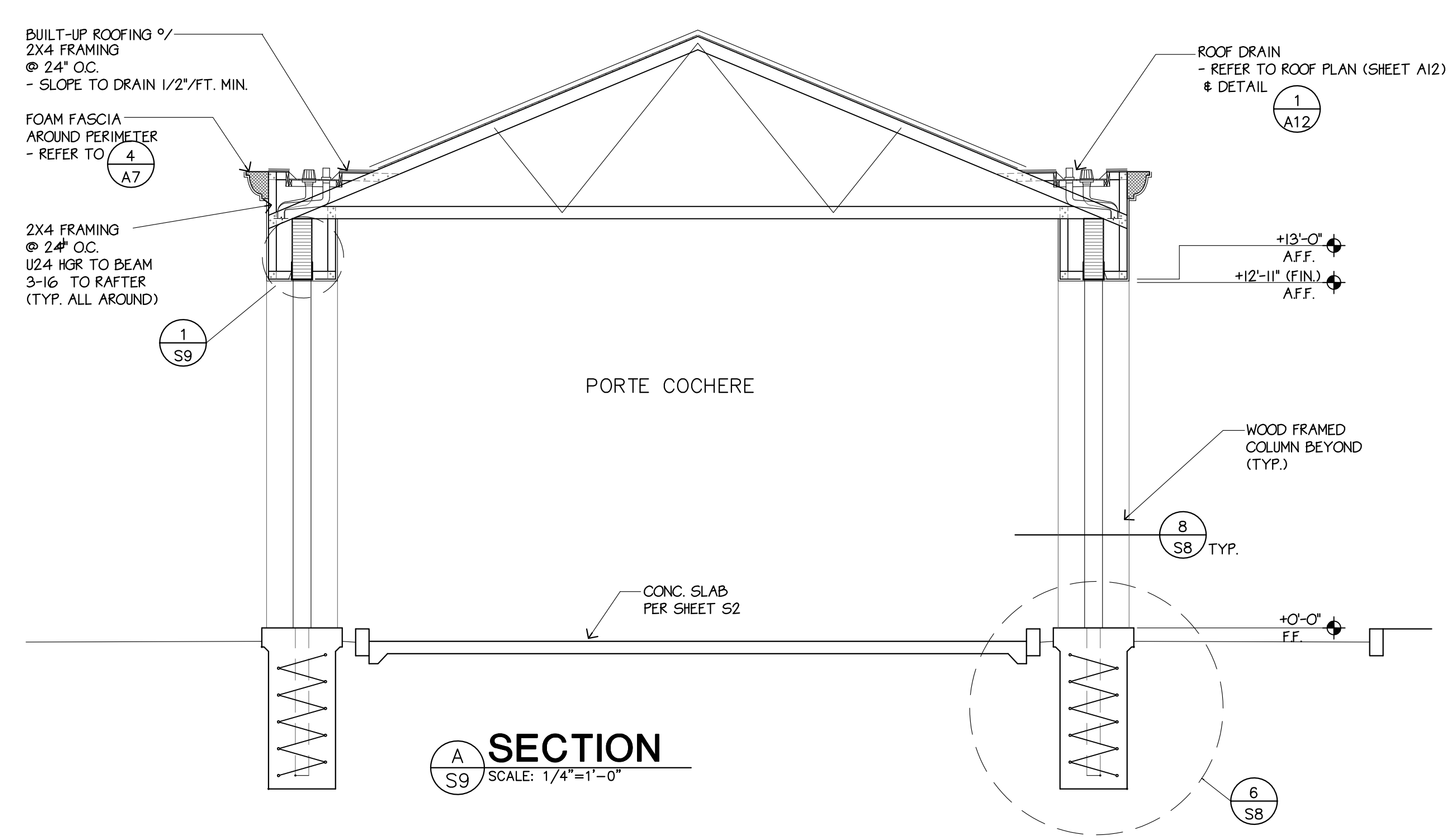

A/S9 SCALE: 1/4"=1'-0"
SECTION

02/10/98
LICENSED ARCHITECT
LEE GAGE
C-6718
REN. 1-31-97
STATE OF CALIFORNIA

C:\SDSKPROJ\SOUTHSFO\DWG\SFO-S9.DWG

LEE GAGE C-6718

© LEE GAGE & ASSOC.

lee gage & associates
architects • engineers • planners
7636 n. ingram suite 107 fresno, california 93711 phone (209) 439-2222

THESE DRAWINGS, DESIGNS, SKETCHES, PLANS & SPECIFICATIONS ARE TITLE & EXCLUSIVE PROPERTY OF LEE GAGE & ASSOCIATES, AND WERE CREATED AND DEVELOPED BY AND FOR THE ARCHITECT'S USE ON AND IN CONNECTION WITH THE ARCHITECT'S WORK. NOTHING CONTAINED OR REPRESENTED ON THESE DOCUMENTS SHALL BE USED BY OR DISCLOSED TO ANY PERSON OR ENTITY FOR ANY PURPOSE WITHOUT EXPRESSED WRITTEN CONSENT OF LEE GAGE & ASSOCIATES.

PROPOSED:
HAMPTON INN
CORPORATE DRIVE
SOUTH SAN FRANCISCO, CA.

by	date
drawn	
checked	
revised	
revised	
project no.	

S9
sheet
SET NO.