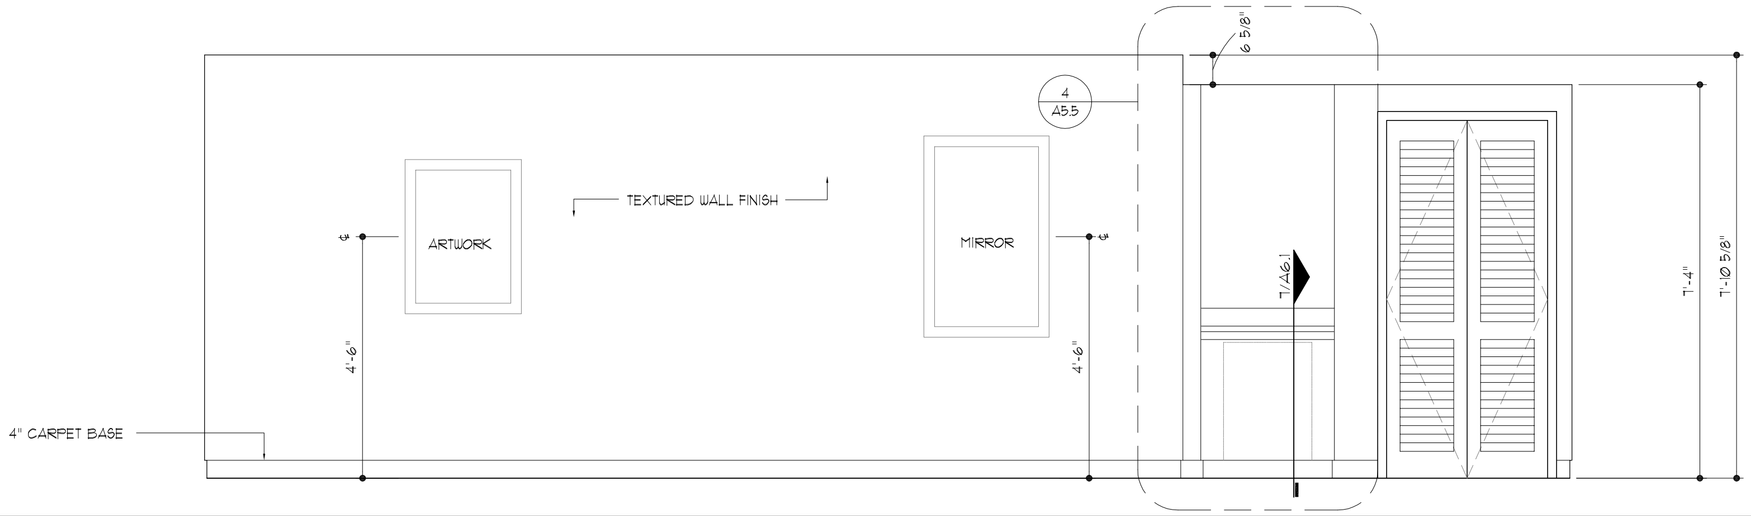

1 **Elevation Detail**
Double Queen (Typical)

SCALE: 1/2" = 1'-Ø"

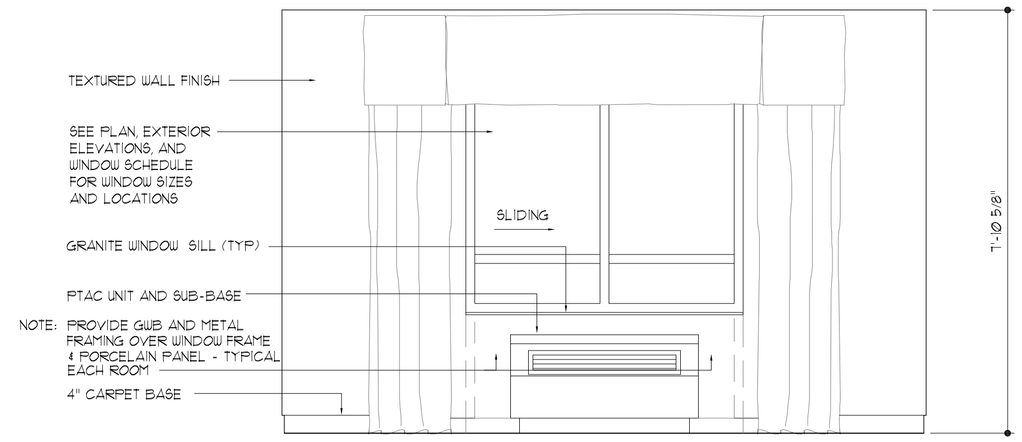

3 **Elevation Detail**
Double Queen (Typical)

SCALE: 1/2" = 1'-Ø"

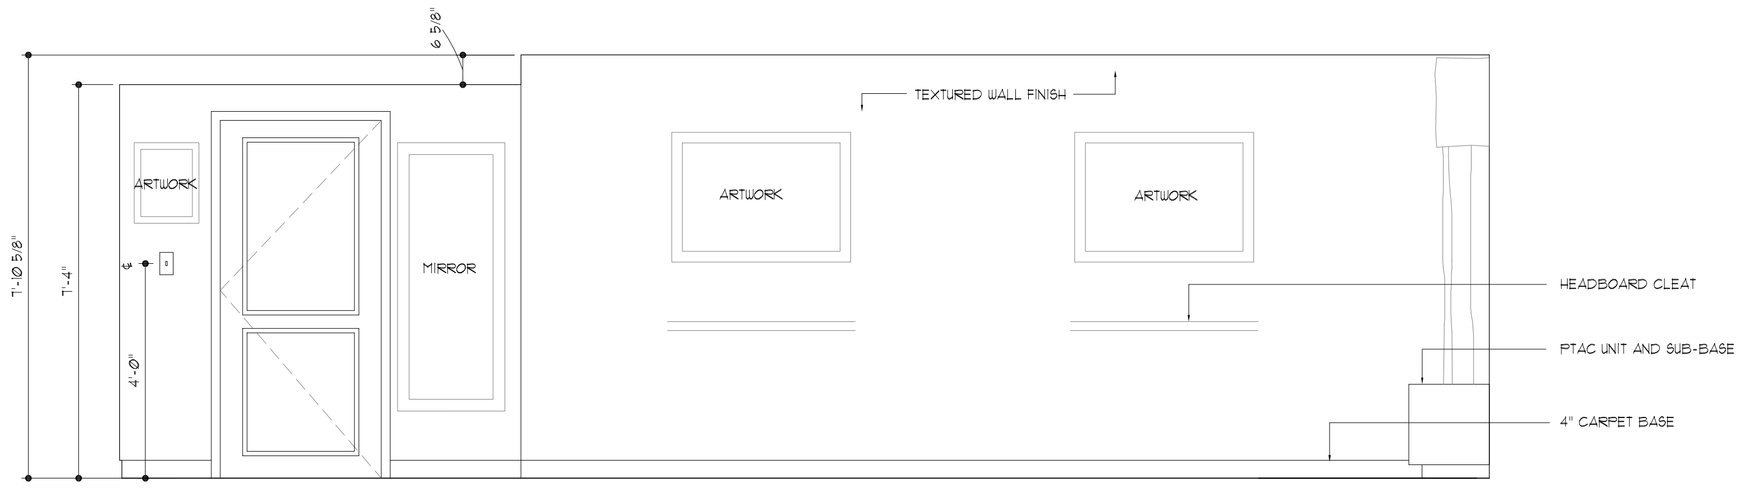

5 **Elevation Detail**
Double Queen (Typical)

SCALE: 1/2" = 1'-Ø"

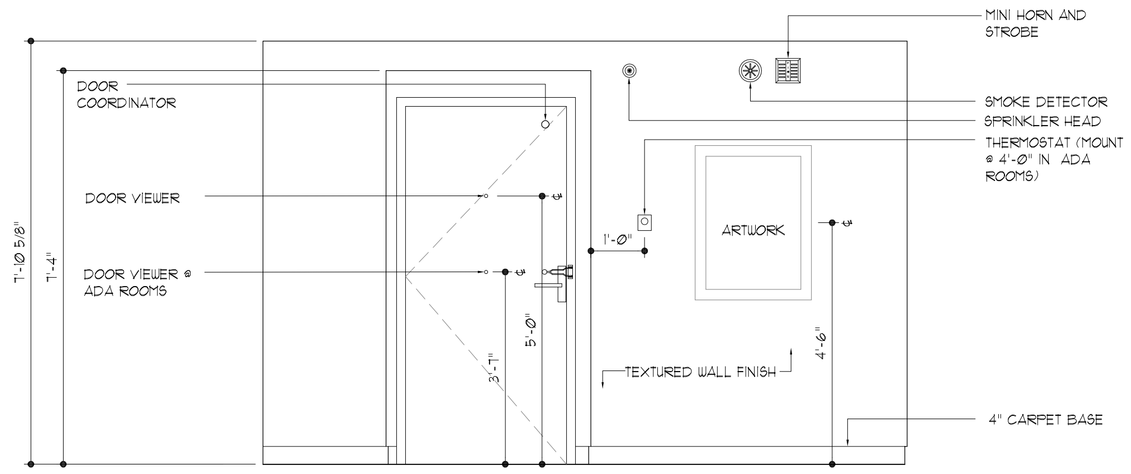

7 **Elevation Detail**
Double Queen (Typical)

SCALE: 1/2" = 1'-Ø"

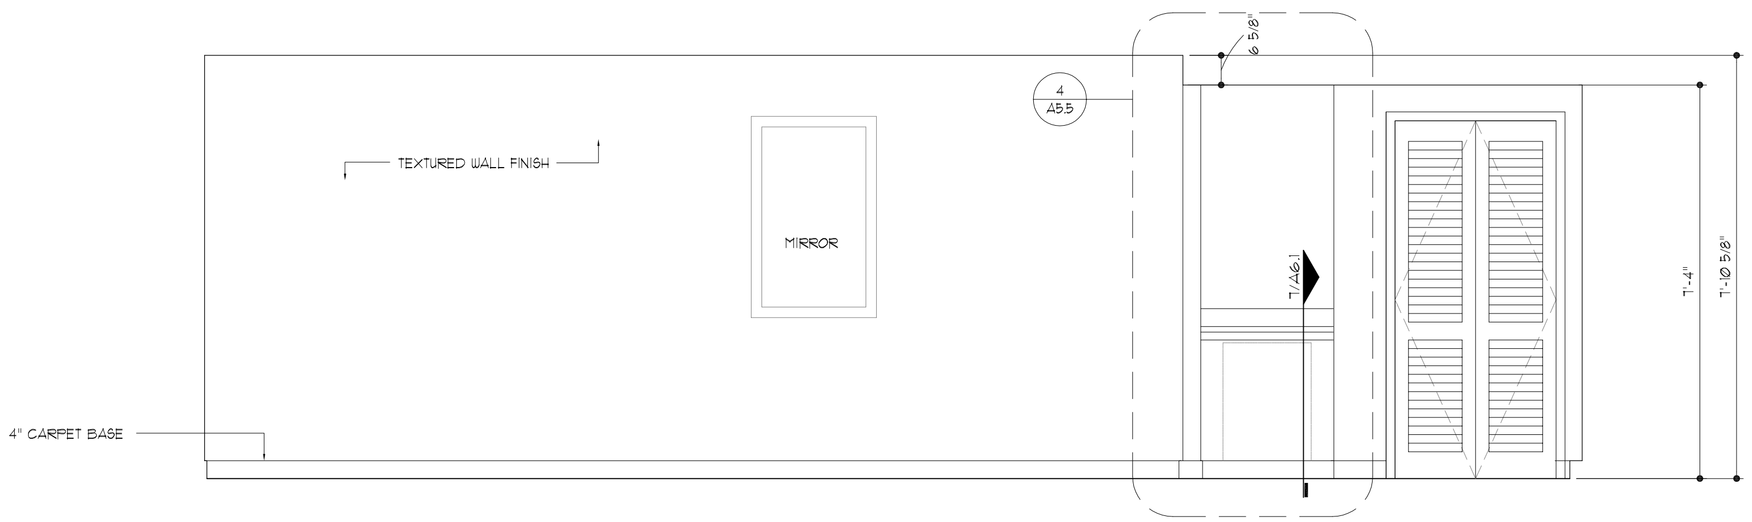

9 **Elevation Detail**
King (Typical)

SCALE: 1/2" = 1'-Ø"

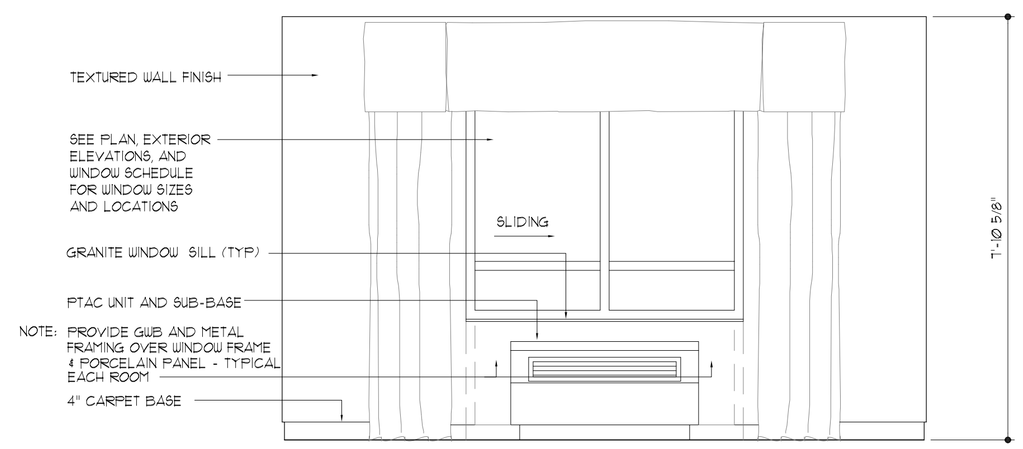

11 **Elevation Detail**
King (Typical)

SCALE: 1/2" = 1'-Ø"

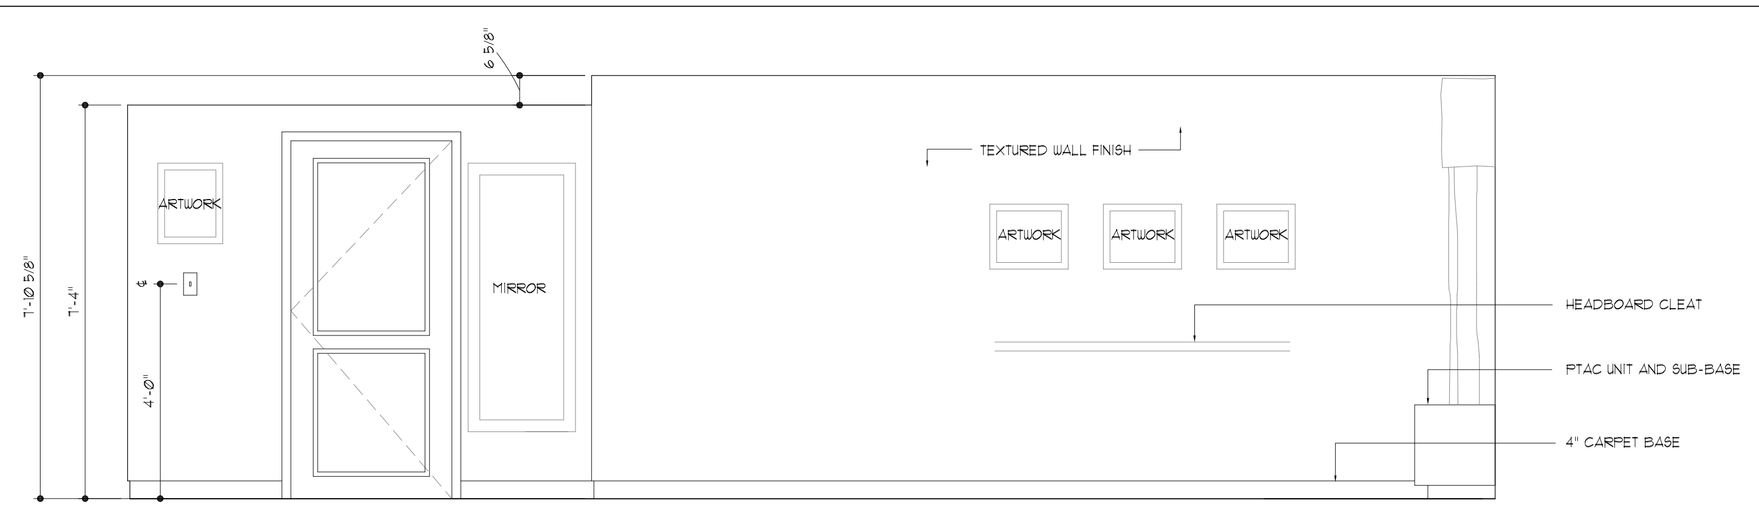

13 **Elevation Detail**
King (Typical)

SCALE: 1/2" = 1'-Ø"

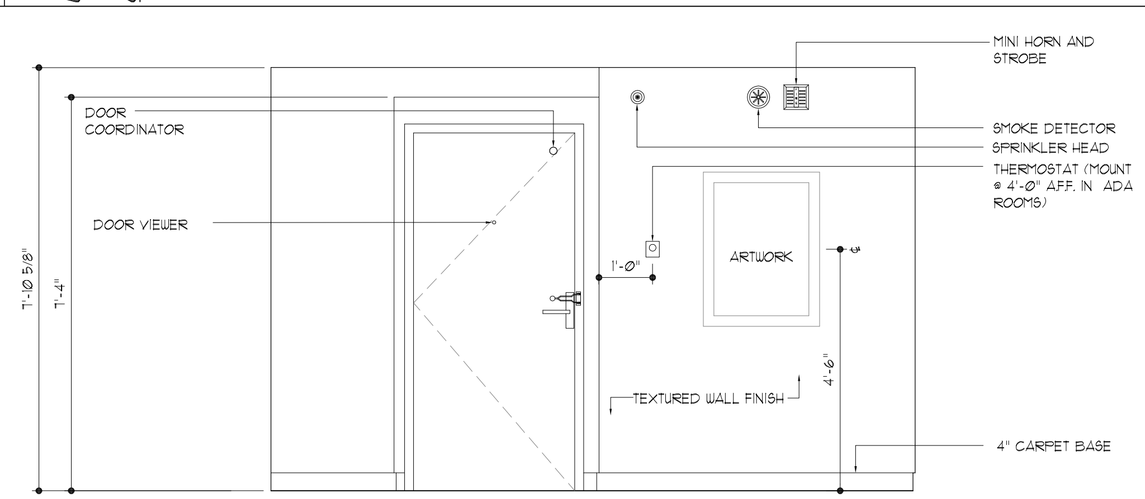

15 **Elevation Detail**
King (Typical)

SCALE: 1/2" = 1'-Ø"

ARCHITECTS

803 S. MOUNT MORIAH
SUITE 100B
MEMPHIS, TN 38117
(901) 683-7175 p.
(901) 683-2385 f.
llw@llwarchitects.com

NO.	ISSUED	DATE
1	ISSUED	10/26/07

NO.	REVISIONS	DATE

COPYRIGHT BY LLW ARCHITECTS, INC
WARNING: UNAUTHORIZED COPYING VIOLATES U.S. COPYRIGHT LAWS AND WILL SUBJECT THE VIOLATOR TO LEGAL PROSECUTION.

CONSULTANTS
STRUCTURAL:
SK INTERNATIONAL, INC.
130 SOUTH MAIN STREET
HUNTSVILLE, AL 35811
(256) 852-3098

MECHANICAL:
CRABTREE ENGINEERING
726 S. MT. MORIAH
MEMPHIS, TN 38117
(901) 767-9898

PLUMBING:
CRABTREE ENGINEERING
726 S. MT. MORIAH
MEMPHIS, TN 38117
(901) 767-9898

ELECTRICAL:
CHS ENGINEERING
726 S. MT. MORIAH
MEMPHIS, TN 38117
(901) 767-2557

SEAL

Holiday Inn MILLENNIUM
BOSSIER CITY, LOUISIANA

SHEET NAME
GUESTROOM ELEVATIONS

DATE 10/26/07
DRAWN BY JW
CHECKED BY PEL
FILE NAME 1507-A506
SCALE AS NOTED
PROJECT NO. 1507
DRAWING

A5.6