ALLIED CONSULTING ENGINEERS
2905-D Queen City Dr.
Charlotte, NC 28208
P: (704) 399-3943 F: (704) 394-5648
www.allied-engineers.com
Allied #14417

MISHRA ARCHITECTURE PLLC
6800 S Creek Rd, Charlotte, NC 28277
Ph: (704) 625-6554 Fax: (704) 919-5822
EMAIL:ashish@mishraarch.com
WEB: www.mishraarch.com

CIVIL:
Benchmark Engineering and Surveying
101 Highpointe Court, Suite B
Brandon, MS 39042
Phone: (601) 591-1077
Fax: (601) 591-0177
Email:mikebes@bellsouth.net

STRUCTURAL:
WGPM, Inc.
11220 Elm Lane, Suite 201
Charlotte, NC 28277
Phone: (704) 542-7199
Fax: (704) 542-7195
Email: lwright@wgpminc.com

MEP:
Allied Consulting Engineers
2905-D Queen City Drive
Charlotte, NC 28208
Phone: (704) 399-3943
Email: asoler@allied-engineers.com

REVISIONS		
No.	Date	Description
1		

Information contained on this drawing and in all digital files associated is authorized for use on the project named herein only and is the property of MISHRA ARCHITECTURE PLLC and may not be reproduced in any manner without express written or verbal permission from authorized individuals. Original drawing is 24"x36" and scales are as indicated.©2013 MISHRA ARCHITECTURE PLLC

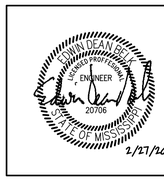

KEY PLAN

Shiva Southaven Inc.

Holiday Inn Express & Suites

Lot 16 (Rev Lot 3) Southcrest Pkwy.
Southcrest Subdivision
Southaven, MS 38671

Drawing Title
2ND FLOOR PLAN - POWER

Phase
Construction Documents

Project No.	14-081	Sheet No.	E202
Prepared by	MAH		
Checked by	EDB		
Date	Feb. 27, 2015		

Holiday Inn Express & Suites

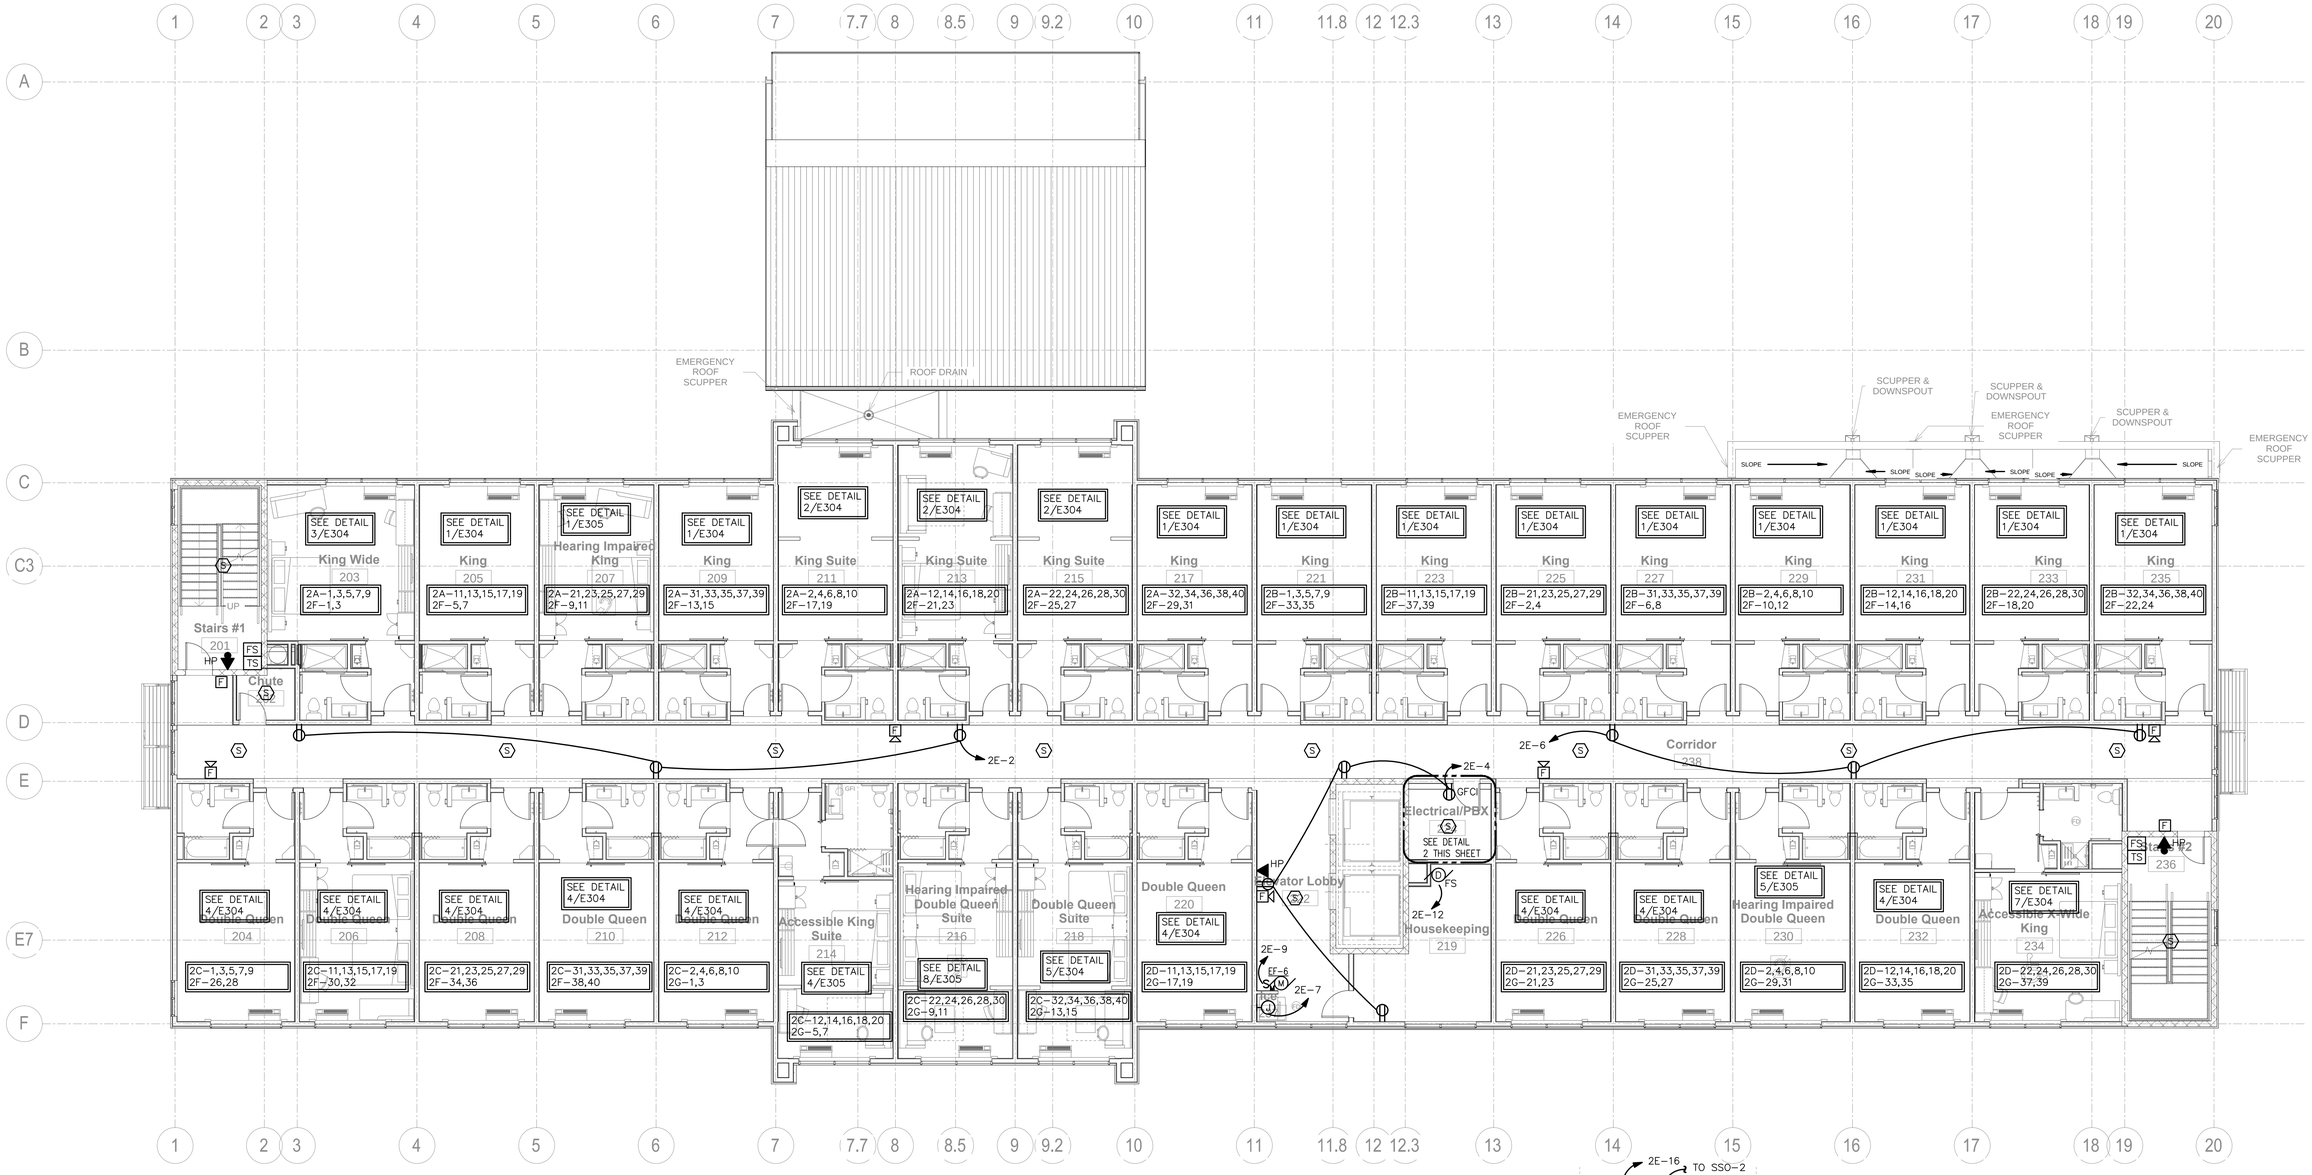

1 E202 2ND FLOOR PLAN - POWER
SCALE: 1/8" = 1'-0"

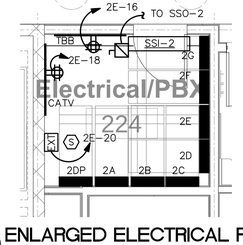

2 E202 ENLARGED ELECTRICAL ROOM
SCALE: 1/4" = 1'-0"

NOTES:
FIELD COORDINATE THIS ROOM WITH OWNER'S IT REPRESENTATIVE PRIOR TO ANY ROUGH IN WORK. INSURE PROPER CLEARANCES ARE MET FOR WORKING SPACES OF ELECTRICAL PANELS.