© 1992 SKL ARCHITECTURE & PLANNING

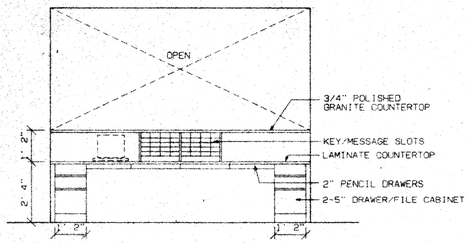

2-ELEVATION OF COUNTER

A / A-13

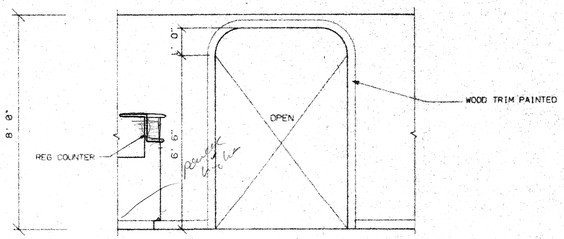

1-ELEVATION OF LOBBY ARCH

B / A-13

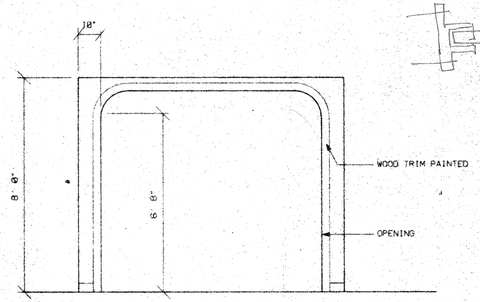

2-ELEVATION OF LOBBY ARCH

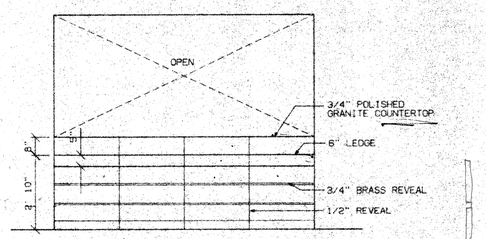

4-ELEVATION OF COUNTER

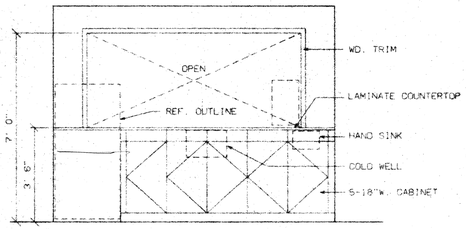

2-ELEVATION OF COUNTER

C / A-13

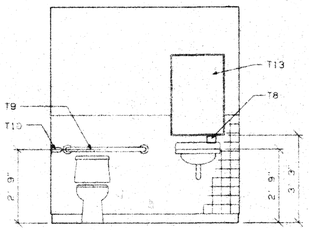

1-ELEVATION OF TOILET

D / A-13

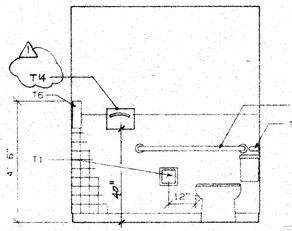

4-ELEVATION OF TOILET

E / A-13 SIM.

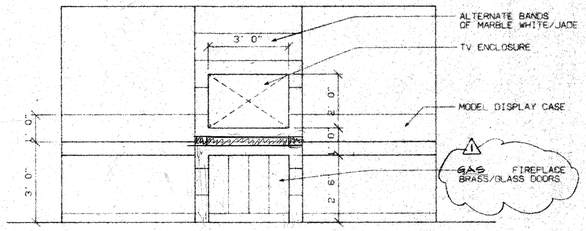

2-ELEVATION OF MANTLE

F / A-13

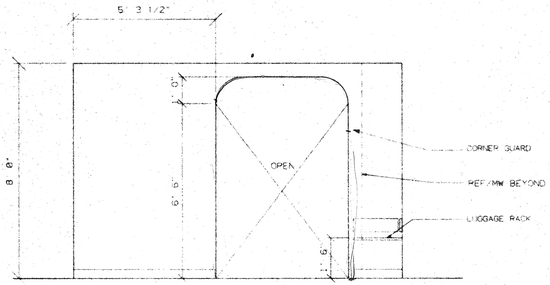

1-ELEVATION OF BATH ARCH

G / A-13

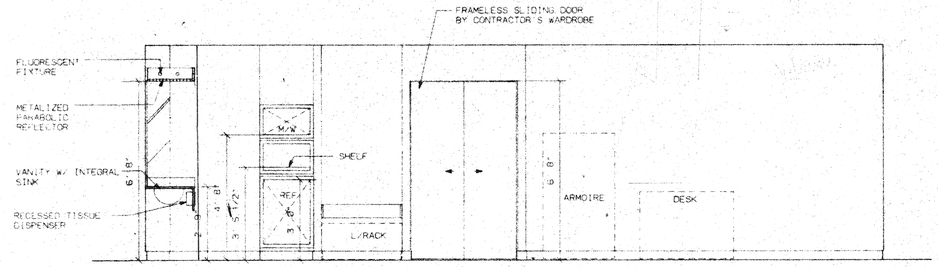

2-ELEVATION OF CLOSET WALL UNIT-A,B,C,D

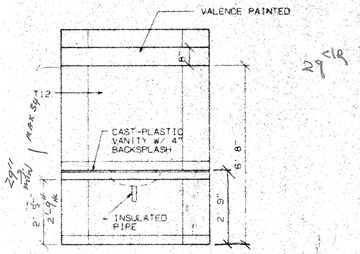

1-H/C UNIT VANITY

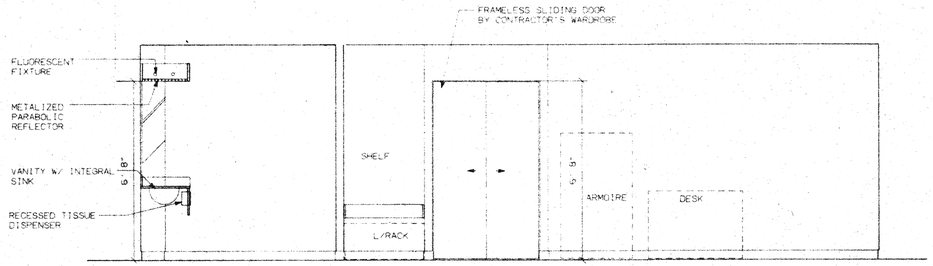

2-ELEVATION OF CLOSET WALL UNIT-H/C

H / A-13

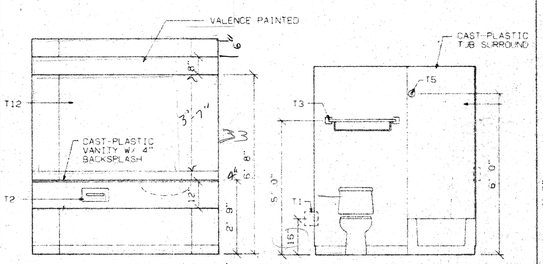

1-TYP. UNIT VANITY 4-TYP. UNIT BATH

J / A-13

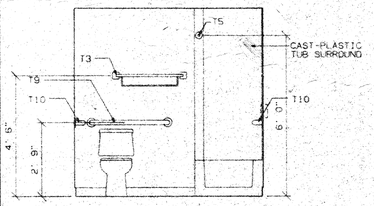

4-ELEVATION OF H/C BATH

K / A-13

LEGEND

SHEET NOTES

1. ALL WORK SHALL BE DONE IN ACCORDANCE WITH MANUFACTURER RECOMMENDATION.

2. ALL SHEET METAL SHALL BE 26 GA NO.3 GALVANIZED MIN. PROVIDE THICKNESS AS RECOMMENDED BY SMACNA.

DATE	DESCRIPTION	REV.	BY
12-21-92	PLAN CHECK ADDENDUM	1	SKL

SKL ARCHITECTURE & PLANNING
3018 Willow Pass Road, Suite 206
Concord, California 94519
Phone 510 680 2711
Fax 510 680 2717

OWNER
H.L. PATEL
CONTACT: VIJAY PATEL
1133 PEBBLEWOOD WAY
SAN MATEO, CA 94403
TEL : (415) 570 6970

PROJECT
PROPOSED 37-UNIT MOTEL
2834 EL CAMINO REAL
REDWOOD CITY, CA 94603

NORTH

SHEET TITLE
INTERIOR ELEVATIONS

DRAWN	SKL
CHKD	
SCALE	3/8"=1'-0"
DATE	SEP 30,1992
JOB NO.	92002
FILENAME	RCA-13

SHEET NO.
A-13
OF