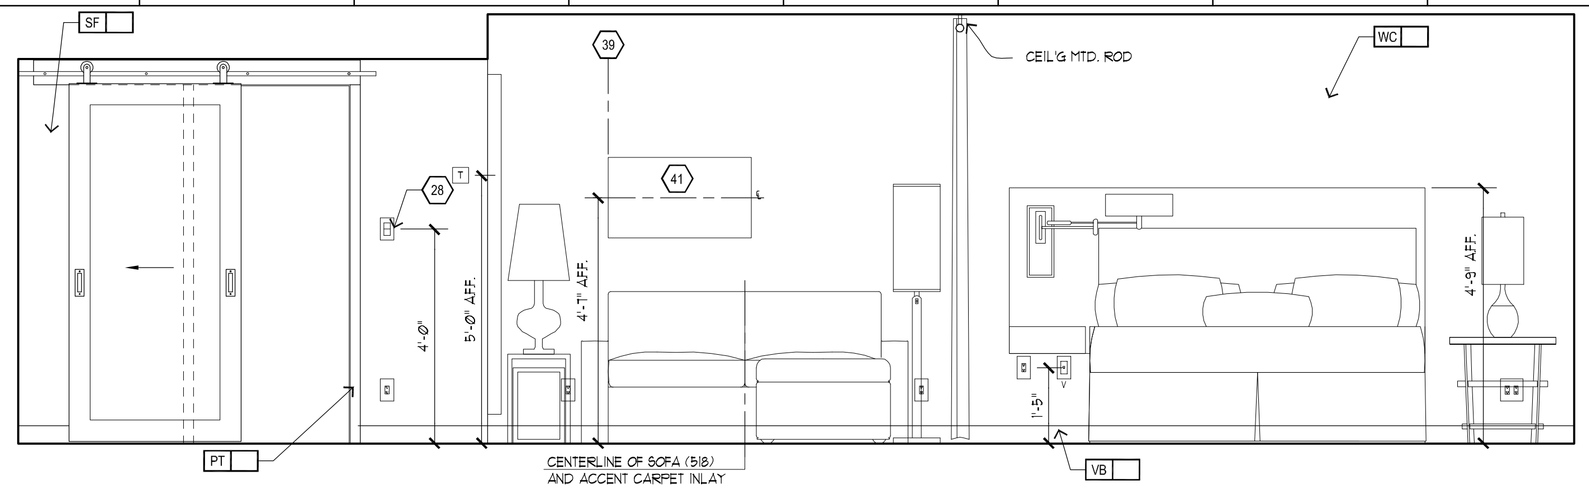

1 KING - STUDIO

1/2" = 1'-0"

AX-X-X

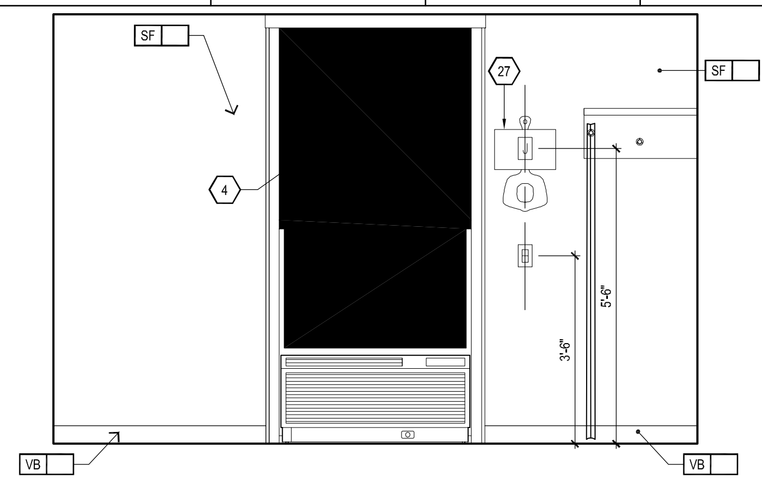

2 KING - STUDIO

1/2" = 1'-0"

AX-X-X

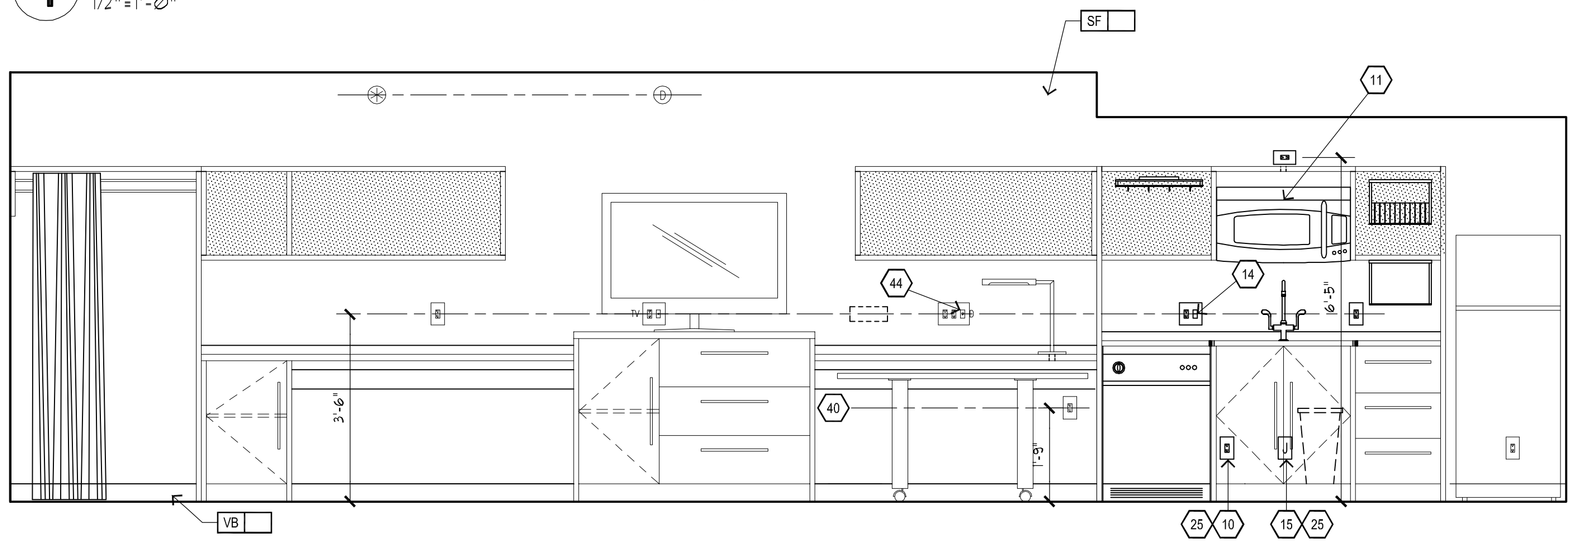

3 KING - STUDIO

1/2" = 1'-0"

AX-X-X

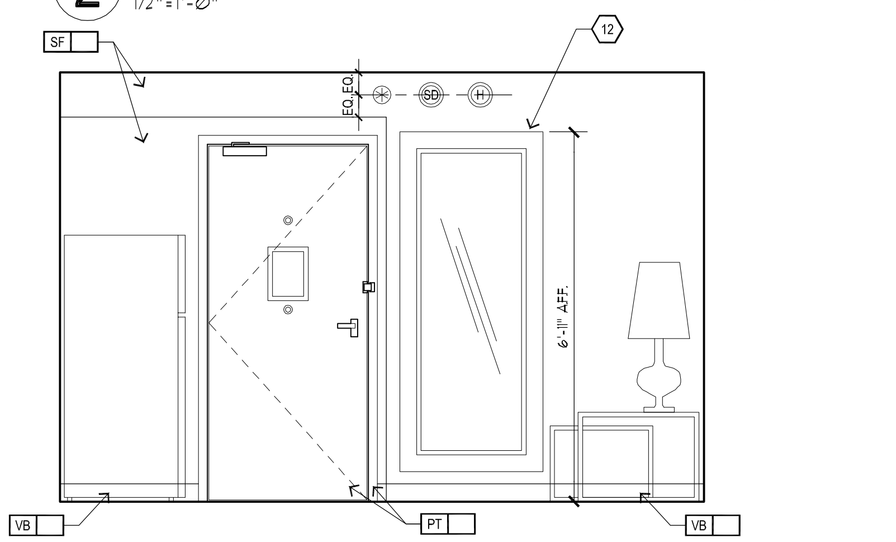

4 KING - STUDIO

1/2" = 1'-0"

AX-X-X

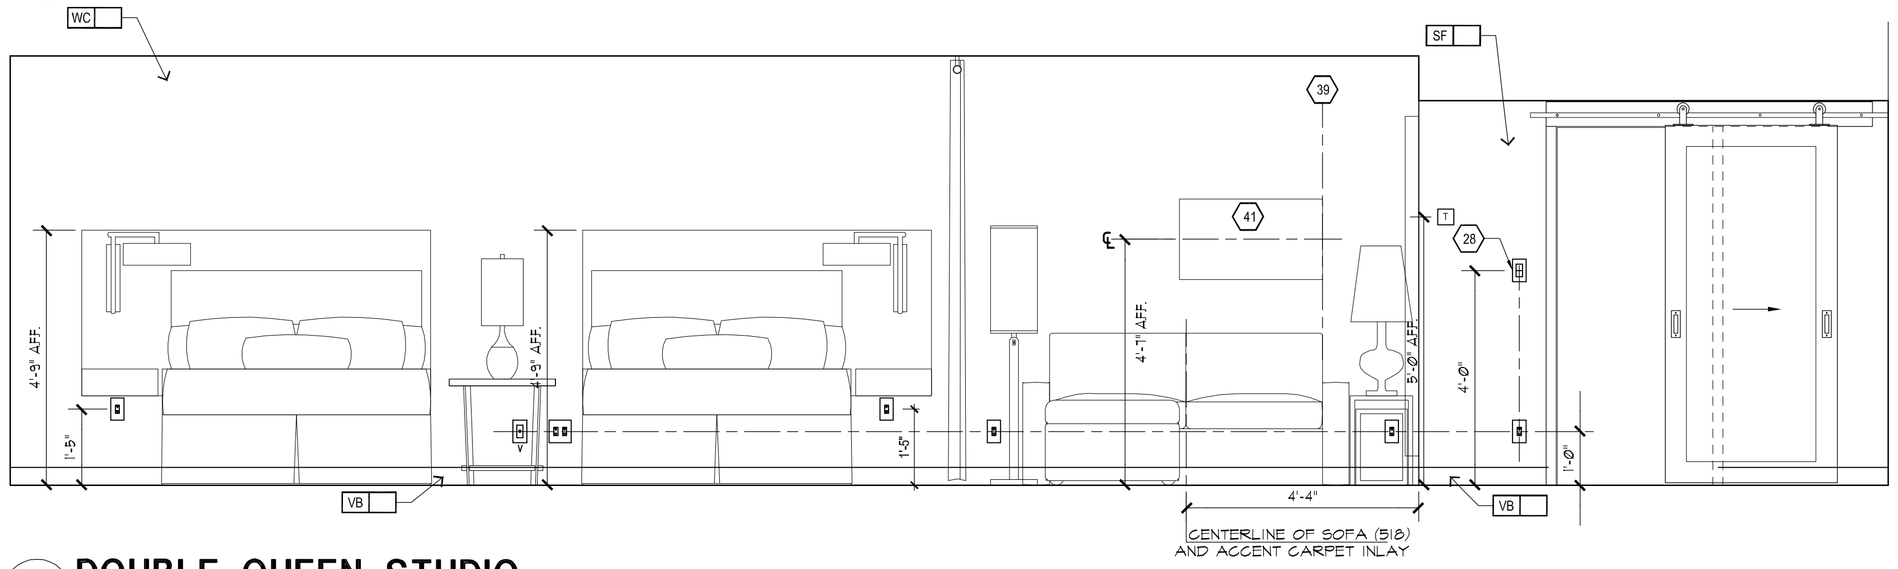

5 DOUBLE QUEEN STUDIO

1/2" = 1'-0"

AX-X-X

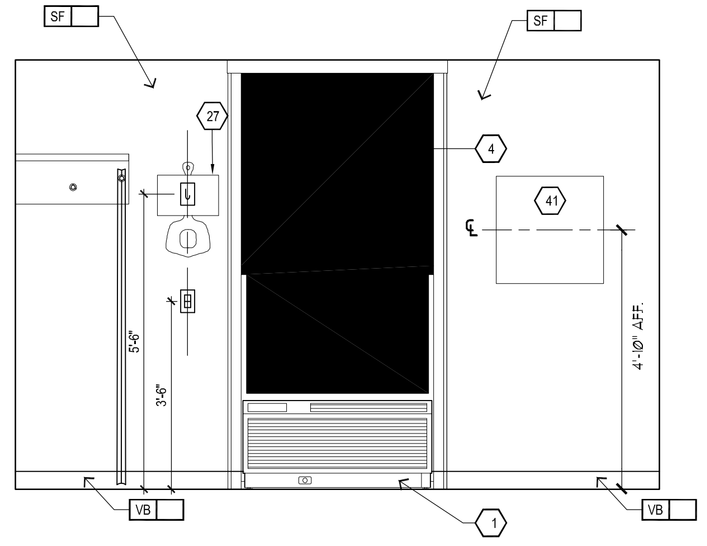

6 DOUBLE QUEEN STUDIO

1/2" = 1'-0"

AX-X-X

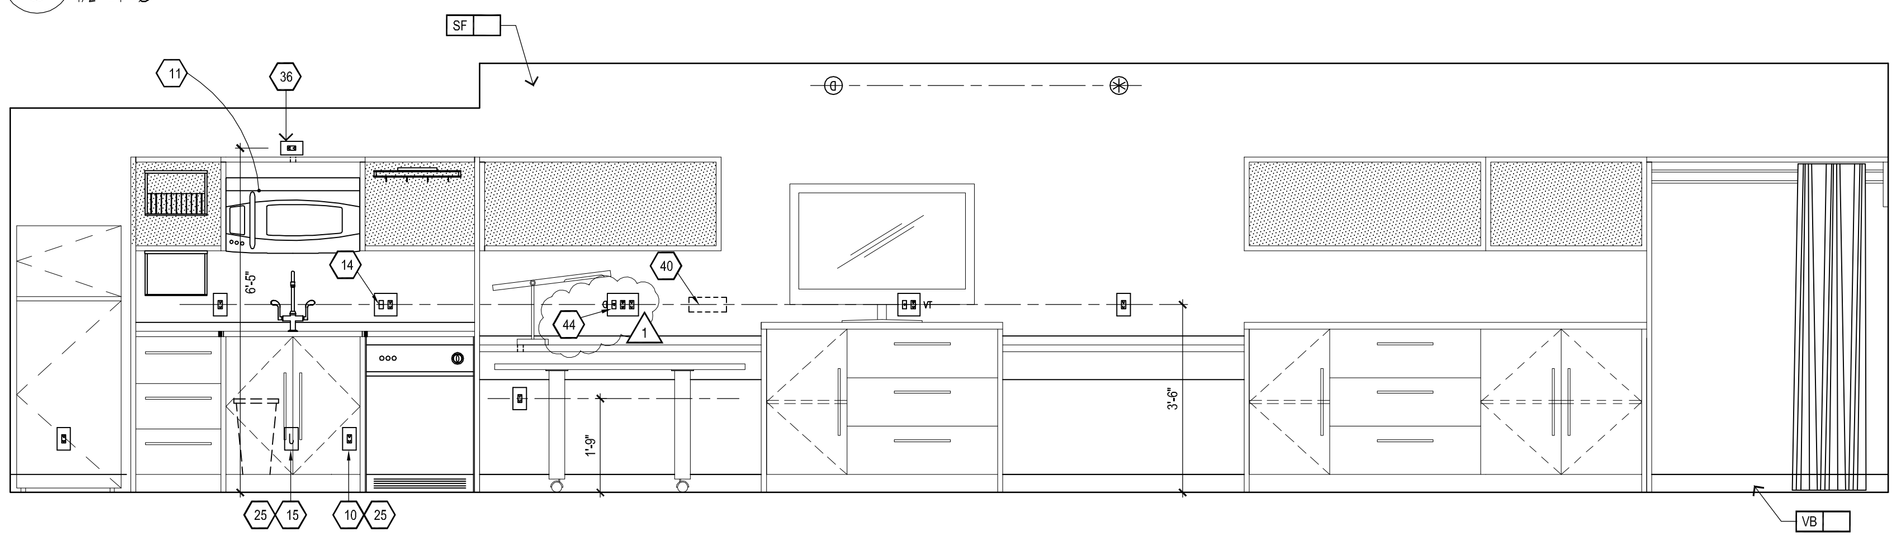

7 DOUBLE QUEEN STUDIO

1/2" = 1'-0"

AX-X-X

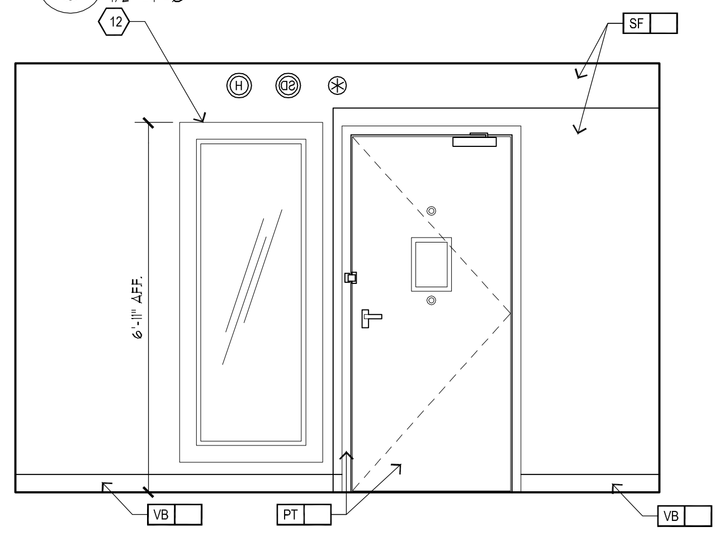

8 DOUBLE QUEEN STUDIO

1/2" = 1'-0"

AX-X-X

	FINISH LEGEND:
PT	PAINT
PL	PLASTIC LAMINATE
ST	STONE
SS	SOLID SURFACE
SF	SPECIAL FINISH
CO	CONCRETE
CP	CARPET
CT	TILE
G	GLASS
QT	QUARRY TILE
VB	VINYL BASE
VF	VINYL FLOORING

KEY NOTES:

1. PTAC UNIT
2. DESIGNATED REQ'D CLEAR FLOOR SPACE PER ACCESSIBILITY REQ'S. SEE DETAIL ON SHEET A10.01 IN REFERENCE TO APPROACH CLEARANCES. VERIFY REQ'D CLEAR FLOOR SPACE FOR ALL ACCESSIBLE EQUIPMENT & AREAS AS DEFINED BY ACCESSIBILITY. REFER TO **HADG** FOR FURTHER INFO.
3. IN BATHROOM LOCATIONS ONLY: LIGHT SWITCH EQUIPPED W/ "LITE-A-SWITCH" LED BACKLIT FACEPLATE, UNIVERSAL SERIES CLEAR SWITCH W/ PLATE - MAINTAIN 2" DISTANCE FROM ALL OTHER DEVICES. MOUNTED SO TOP OF SWITCH IS 48" MAX A.F.F.
4. BLACK OUT ROLLER SHADE (MTD. TO FACE OF WALL) AND SHEER ROLLER SHADE (MTD. IN WINDOW POCKET) – SWITCHED OPENING DEVICE IN ACCESSIBLE ROOMS -REFER TO **HADG** FOR ACCESSIBLE CONTROL REQ'S - REFER TO ELECTRIC PLAN FOR LOCATION OF SWITCH
5. SHOWER ENCLOSURE W/ TEMPERED GLASS DOOR
6. FLOOR DRAIN--OPTIONAL FOR GUESTROOMS W/ TUBS
7. PRE-MANUFACTURED SHOWER PAN
8. CEILING MOUNTED DRAPERY ROD--PROVIDE BLOCKING AS REQ'D
9. ALTERNATE LOCATION OF DOOR FOR CONNECTING ROOMS TO ACCESSIBLE ROOMS--REFER TO OVERALL PLANS FOR LOCATION OF ACCESSIBLE ROOMS
10. DEDICATED CIRCUIT FOR DISHWASHER
11. RANGETOP STYLE MICROWAVE AFFIXED TO WALL
12. FULL HEIGHT MIRROR
13. BEGIN CARPET TILE THIS SIDE W/ FULL TILE--FIRST TWO ROWS OF TILE TO BE INSTALLED AROUND BUILT-IN CASEGOODS
14. SWITCH CONTROLLING GARBAGE DISPOSAL-REFER TO **HADG** FOR ACCESSIBLE ROOM REQ'S.
15. DEDICATED CIRCUIT FOR GARBAGE DISPOSAL
16. FIRE HORN IN STANDARD ROOMS
FIRE HORN/STROBE IN C.F. ROOMS
17. DEVICE SHOWN THIS LOCATION ON PLAN FOR CLARITY --REFER TO ELEVATIONS FOR EXACT POSITION
18. RECESSED CEILING LIGHT FOR WET LOCATIONS W/ SHATTER PROOF LENS
19. TOILET EXHAUST GRILLE
20. MAKE-UP AIR DIFFUSER
21. OUTLINE OF SOFA
22. APPROXIMATE LOCATIONS OF MILLWORK SUPPORTS ON FLOOR. PROVIDE SHIMS OR LEVELERS UNDER SUPPORTS TO PREVENT CARPET CRUSHING.
23. ROOM SIGNAGE
24. WIRELESS THERMOSTAT FOR PTAC (ACCESSIBLE ROOMS ONLY). MOUNTED 48" MAX TO TOP OF DEVICE.
25. EXTEND J-BOX, DEVICE & COVER PLATE FLUSH W/ MILLWORK BACK PANEL.
26. DROPPED GYPSUM BOARD BULKHEAD @ ROUGH OPENING -- WHERE PRE-MANUFACTURED SHOWER INSERT IS INDICATED MEASURE ROUGH OPENING FROM FACE OF GYPSUM BOARD
27. WALL SCONCE (WALL SCONCE AT ACCESSIBLE ROOM MUST NOT PROJECT MORE THAN 4" FROM WALL) -- HARDWIRE FIXTURE TO WALL-- CONTRACTOR TO VERIFY J-BOX TYPE TO ENSURE PROPER INSTALLATION
28. DOORBELL ON/OFF SWITCH (C.F. ROOMS ONLY)/SIGNAGE AS REQ'D.
29. START TILE @ DOOR W/ ONE ROW OF FULL TILES
30. EDGE OF PTAC ABOVE CARPET TILES
31. MIN. CEILING HEIGHT MUST BE MAINTAINED -- REFER TO HOME 2 SUITES BY HILTON STANDARDS MANUAL
32. FRAMING SUBCONTRACTOR TO PROVIDE 3/4" F.R.T. PLYWOOD BLOCKING TO RECEIVE ITEM INDICATED - EXTEND FULL LENGTH OF OBJECT
33. GENERAL CONTRACTOR TO COORDINATE W/ FIXTURE FABRICATOR WHERE NECESSARY TO PROVIDE PROPER BLOCKING IN WALL FOR ITEM KEYNOTED
34. OPTIONAL CAT5 & ELECTRICAL FOR CONNECTIVITY PANEL -- THIS LOCATION IN MILLWORK
35. SWITCHES CONTROLLING MECHANICAL SHADES - REFER TO FFE MANUAL
36. OUTLET ABOVE FOR MICROWAVE - REFER TO ROOM ELEVATION MOUNT DEVICE HORIZONTALLY--FACE PLATE TO BE WHITE
37. REQ'D ACCESSIBLE CLEAR FLOOR AREA DESIGNATION
38. INDICATES DIRECTION OF CARPET PATTERN
39. ALIGN EDGE OF ARTWORK W/ EDGE OF SOFA BACK
40. DATA/POWER RECEPTACLE LOCATION FOR OPTIONAL CONNECTIVITY PANEL
41. GRAPHIC ART REFER TO ACCESSORIES LEGEND & CONSTRUCTION PLAN
42. DATA/POWER RECEPTACLE LOCATION FOR CONNECTIVITY PANEL
43. ADDITIONAL HORN STROBE: LOCATED IN C.F. BATHROOMS ONLY
44. WIRELESS INTERNET IS REQUIRED IN ALL GUESTROOMS -AN ADDITIONAL WALL DATA OUTLET TO BE PROVIDED AT THE DESK AS NEEDED
45. COUNTERTOP MICROWAVE

Richard Molenaar
ARCHITECT

NOTES

1. REF. INTERIOR DESIGN DRAWINGS AND SPECIFICATIONS FINISHES.
2. REF. INTERIOR DESIGN DRAWINGS AND SPECIFICATIONS FOR GUESTROOM MILLWORK AND CASEGOODS.
6. SEE TOILET ACCESSORIES SCHEDULE, SHEET A60.11.

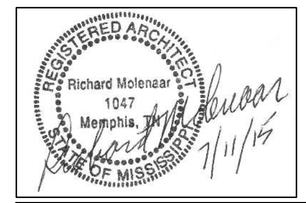

PROJECT NAME:

HOME2 SUITES BY HILTON

Old Fannin Road Flowood, Mississippi

SHEET TITLE:

Interior Elevations

PROJECT NO.	LATEST REVISION:
13012	
DRAWN BY: acj	CHECKED BY: rm
DATE: July 11, 2015	SHEET NUMBER: A601

REISSUED: JUNE 07, 2016