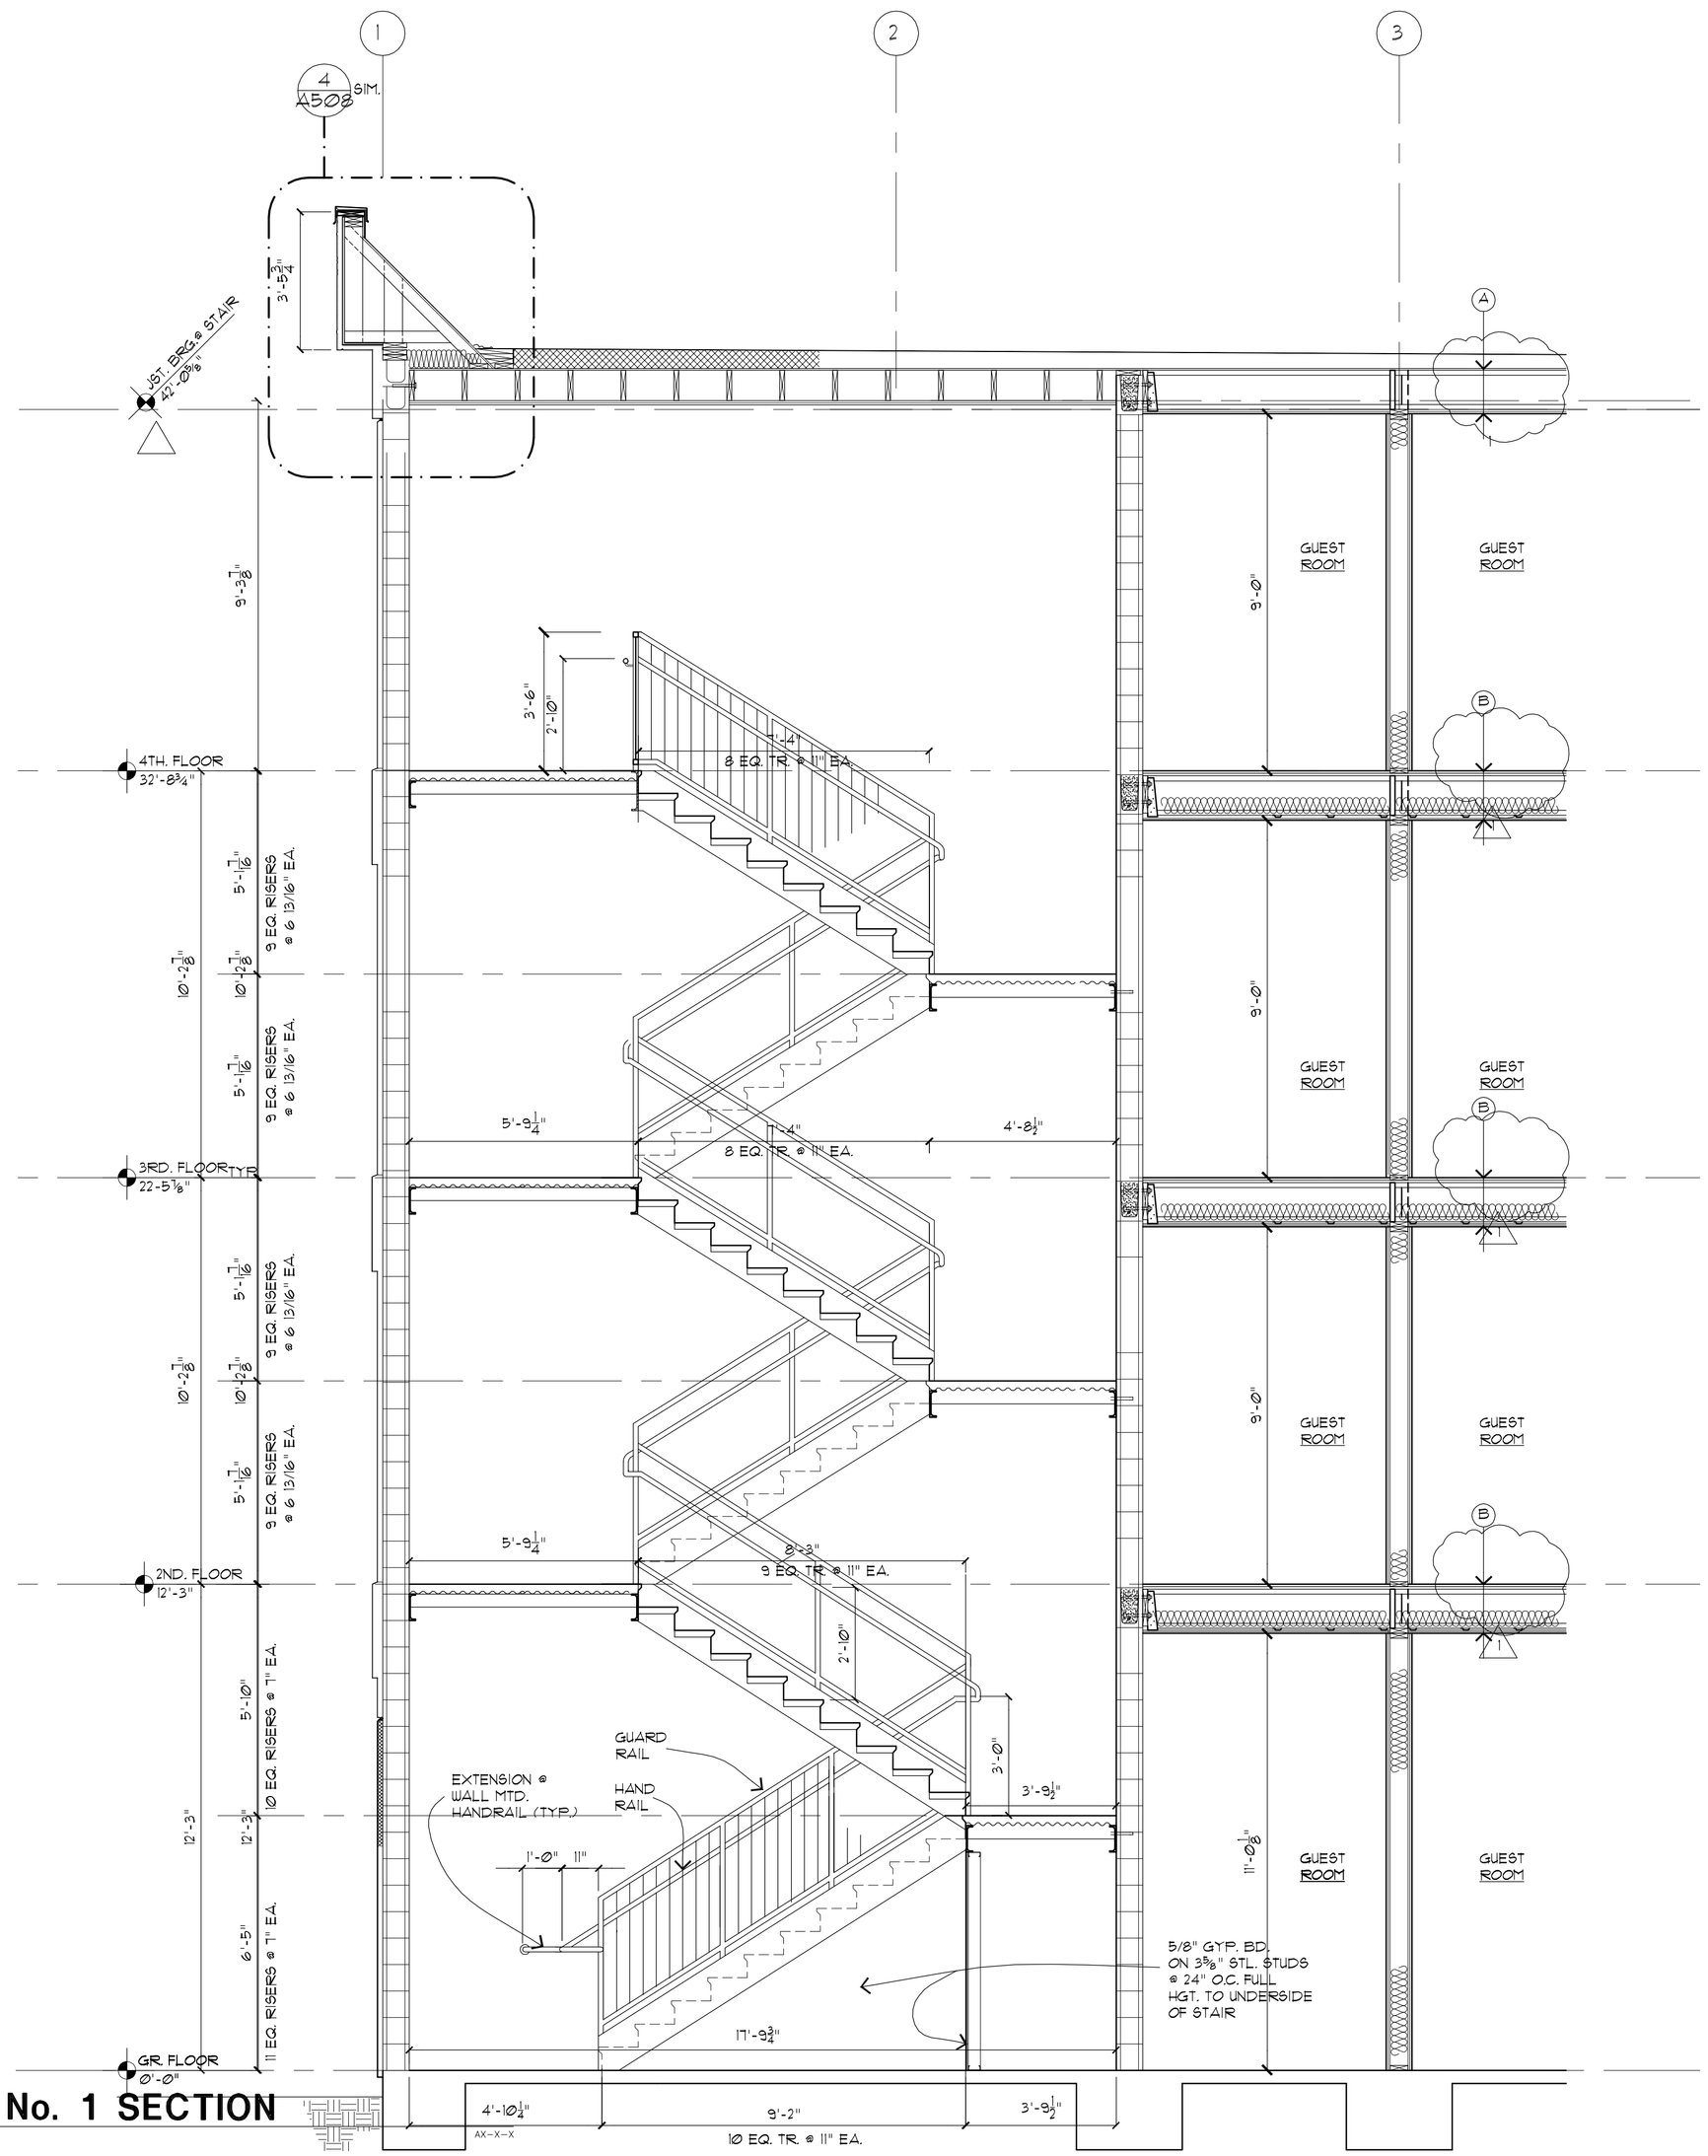

1 STAIR No. 1 SECTION
3/8"=1'-0"

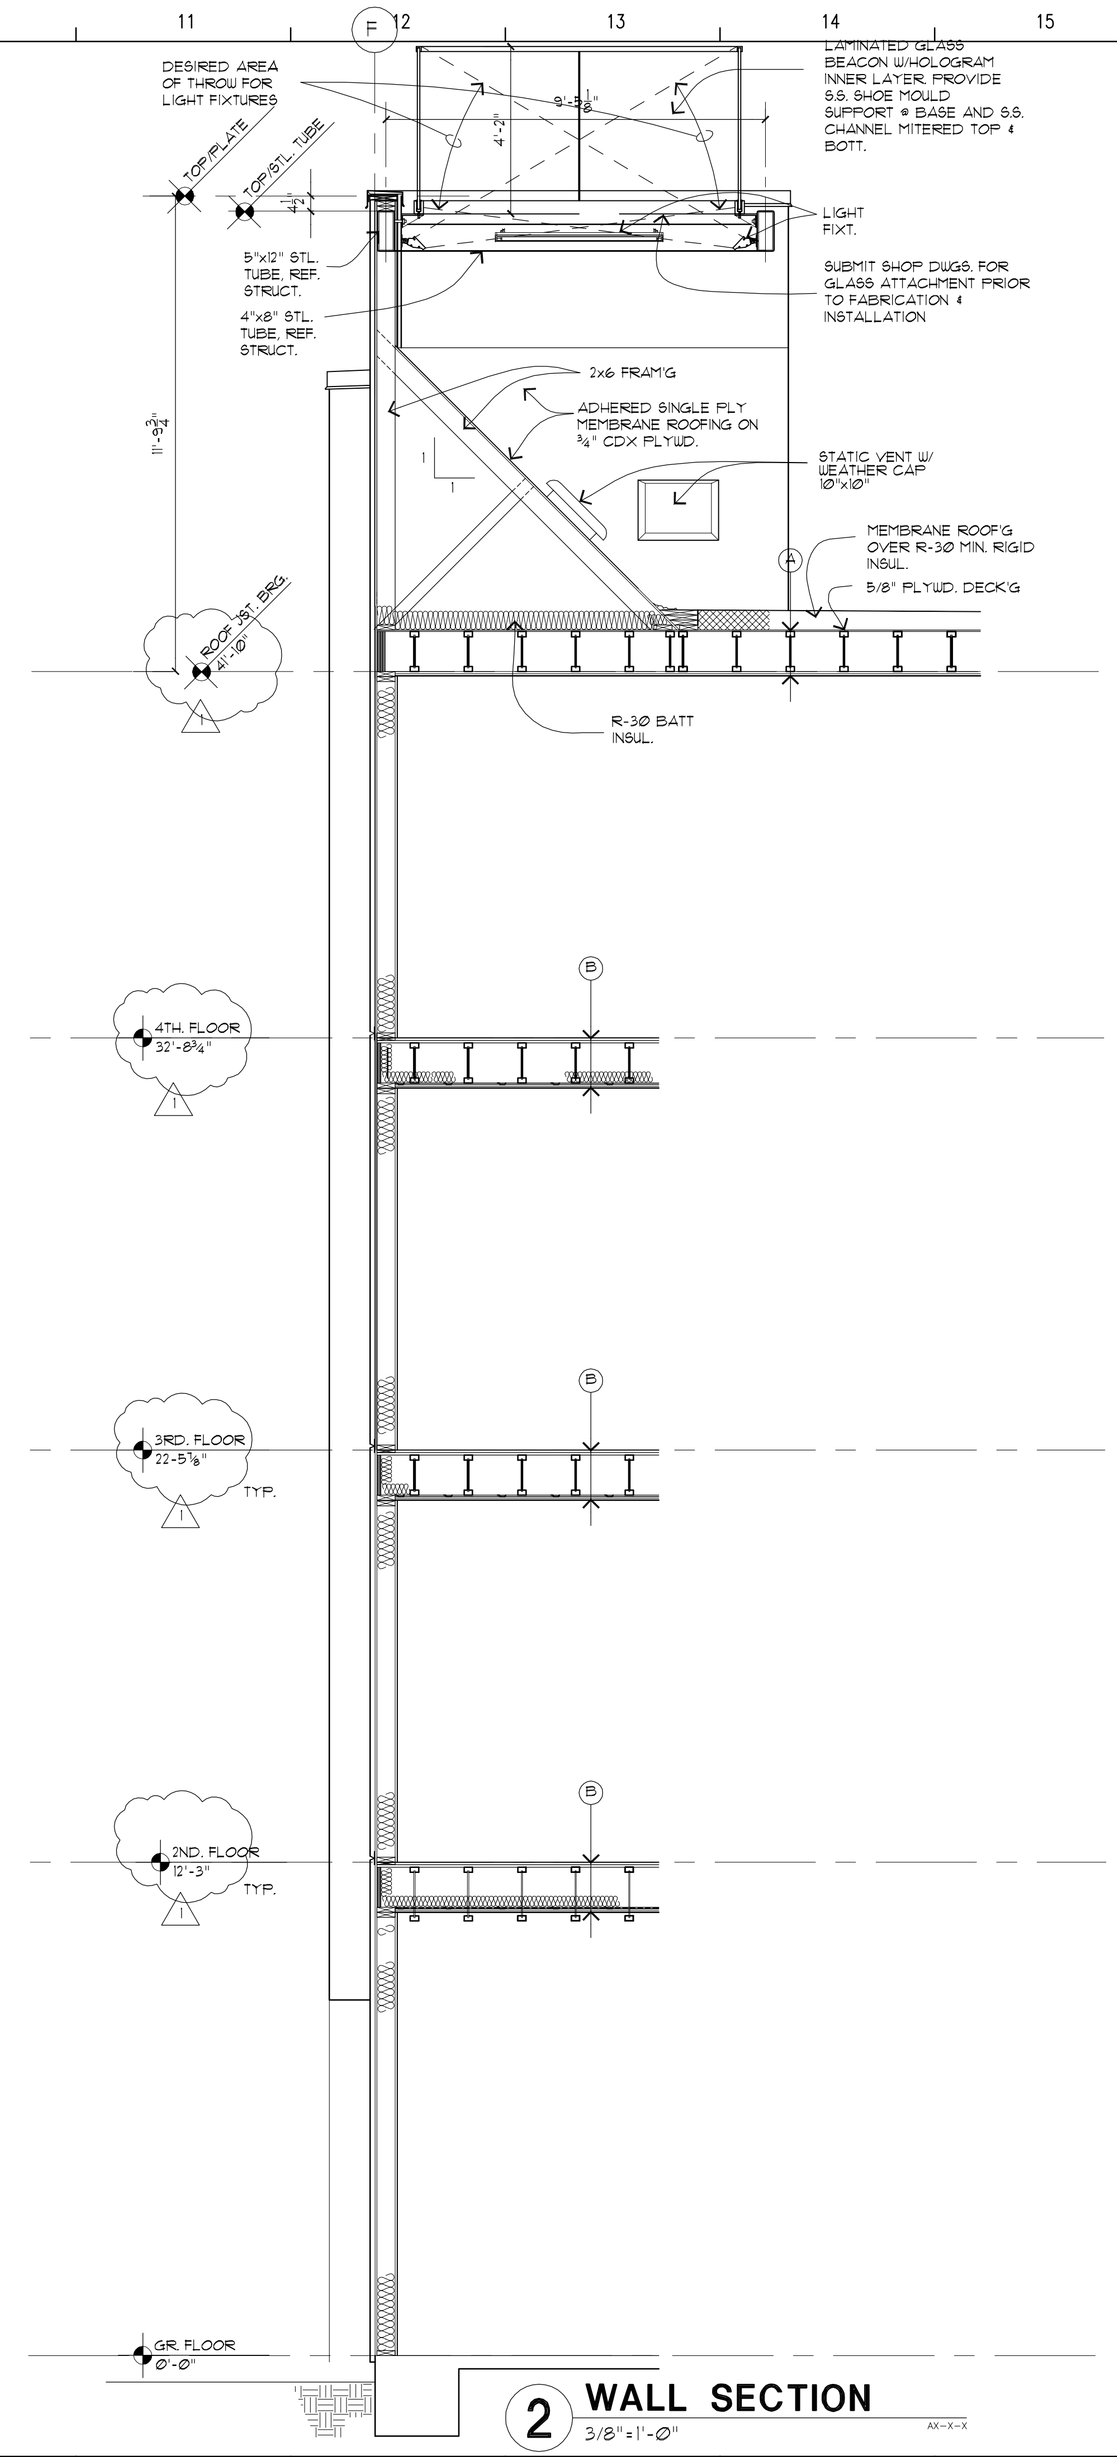

2 WALL SECTION
3/8"=1'-0"

Richard Molenaar
ARCHITECT

PROJECT NAME:

HOME2 SUITES BY HILTON

W Mane Street West Monroe, Lousiana

SHEET TITLE:

Wall Sections

PROJECT NO.	LATEST REVISION:
13010	FEB. 26, 2015 (1)
DRAWN BY: acj / CHECKED BY: rm	SHEET NUMBER:
DATE: Sept 5, 2014	A506