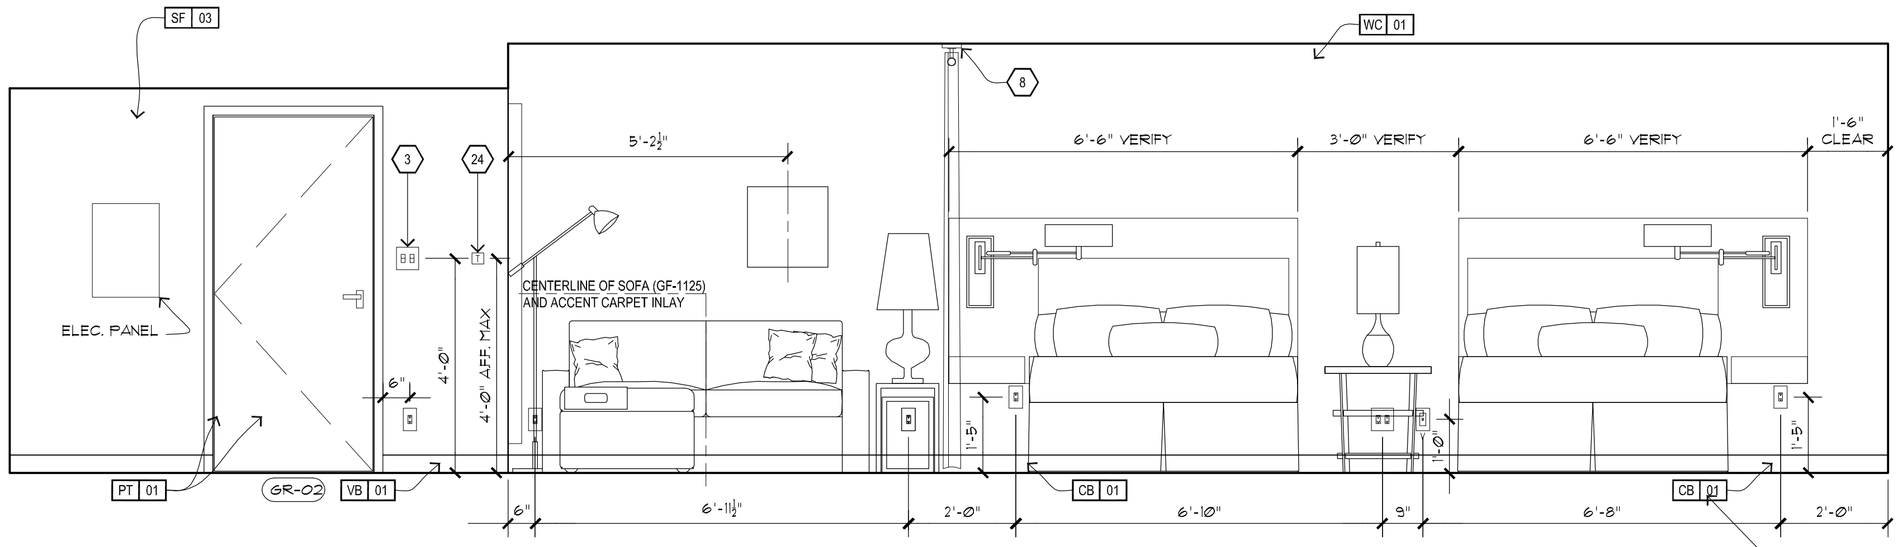

1 ACCESS DBL. QUEEN STUDIO
1/2" = 1'-Ø"

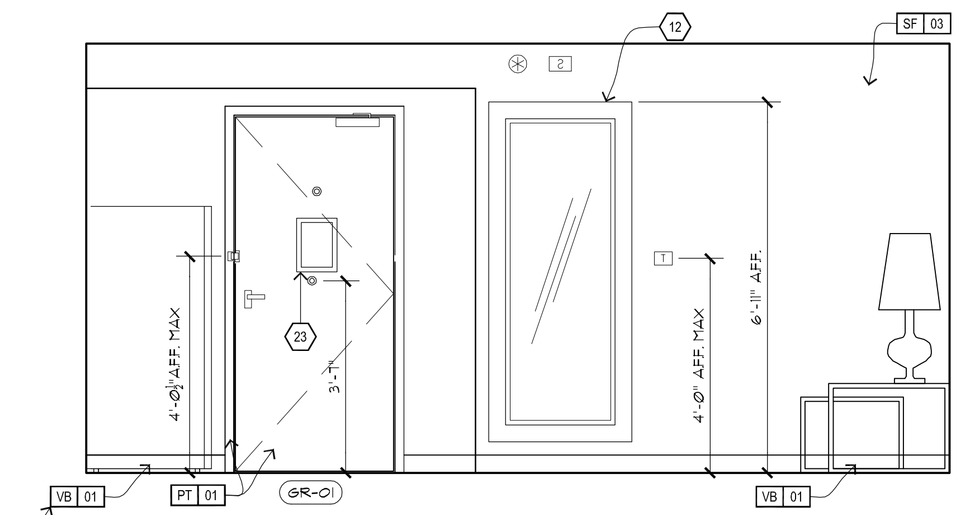

2 ACCESS DBL. QUEEN STUDIO
1/2" = 1'-Ø"

REF. INTERIOR DESIGN DRAWINGS AND SPECIFICATIONS FINISHES.

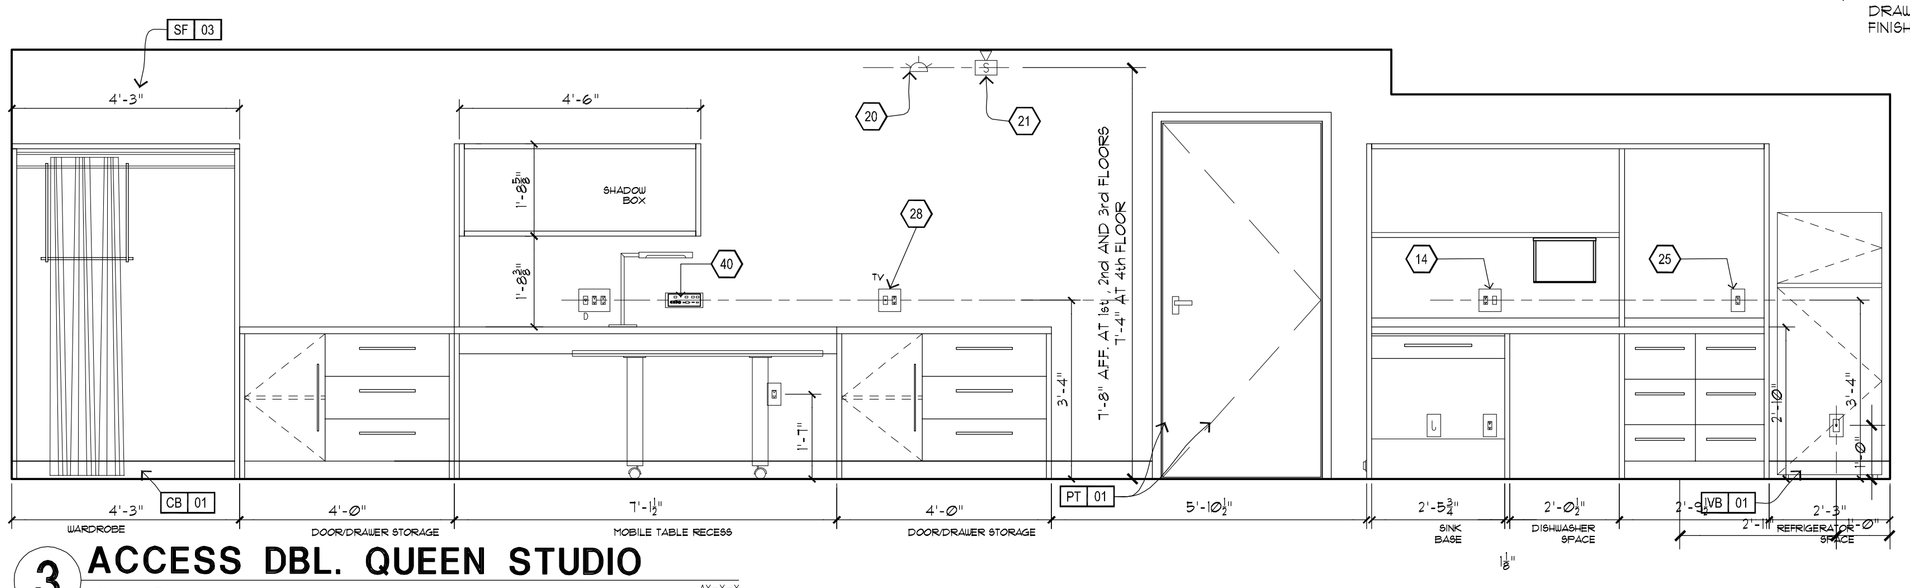

3 ACCESS DBL. QUEEN STUDIO
1/2" = 1'-Ø"

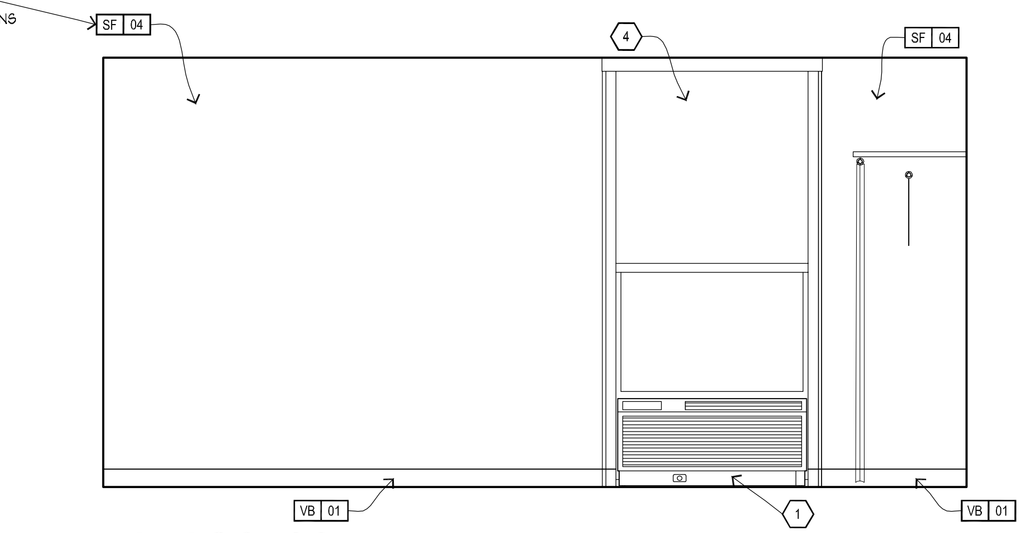

4 ACCESS DBL. QUEEN STUDIO
1/2" = 1'-Ø"

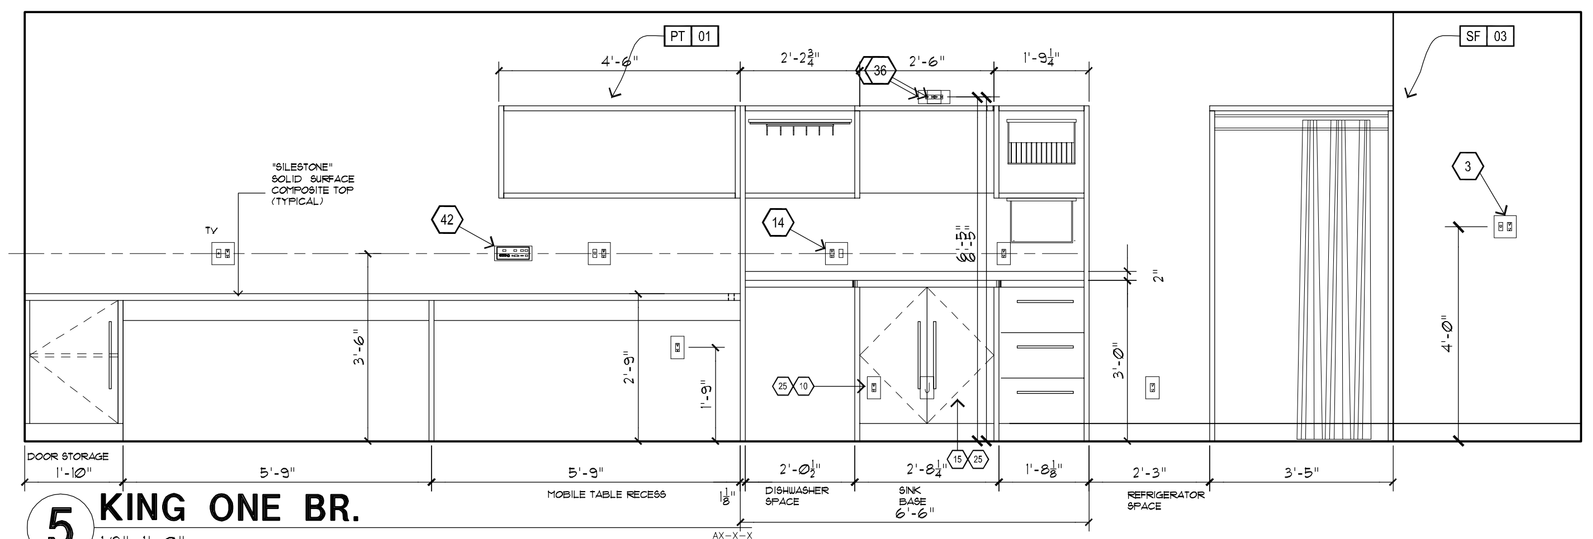

5 KING ONE BR.
1/2" = 1'-Ø"

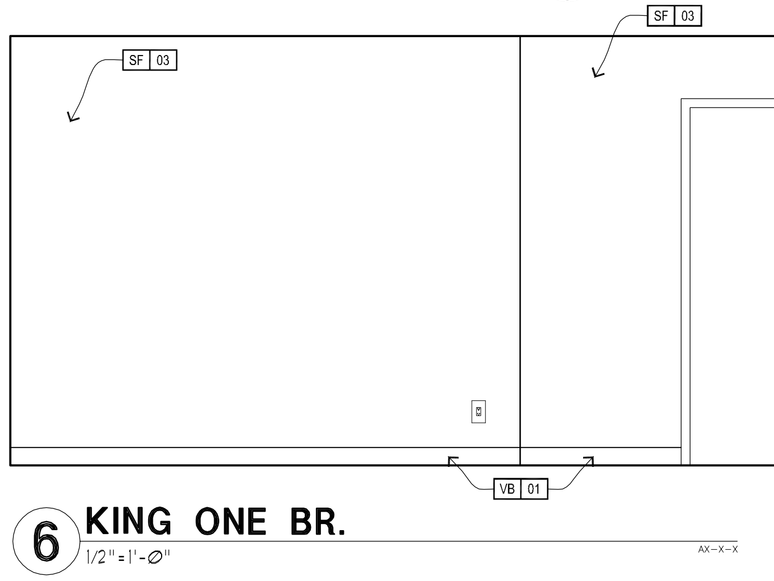

6 KING ONE BR.
1/2" = 1'-Ø"

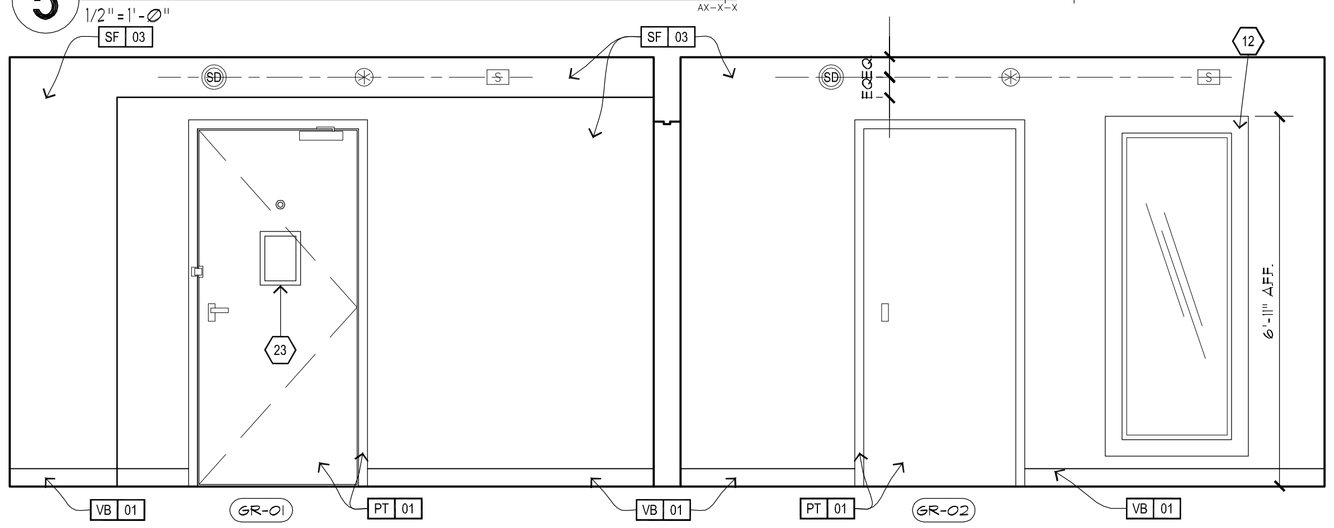

5 KING ONE BR.
1/2" = 1'-Ø"

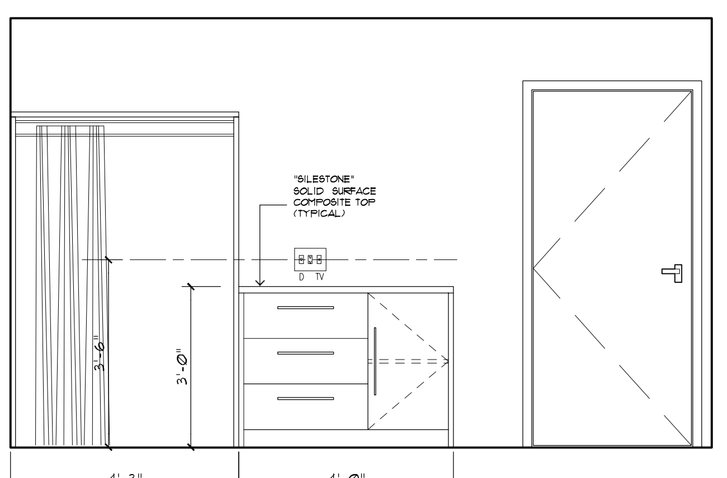

6 KING ONE BR.
1/2" = 1'-Ø"

Richard Molenaar
ARCHITECT

RICHARD MOLENAAR
NO. 27852
REGISTERED ARCHITECT
STATE OF LOUISIANA

PROJECT NAME:
HOME2 SUITES BY HILTON
W Mane Street West Monroe, Lousiana

SHEET TITLE:
Interior Elevations

PROJECT NO. 13010
LATEST REVISION:
DRAWN BY: acj
CHECKED BY: rm
DATE: 9/5/2014
SHEET NUMBER: A602