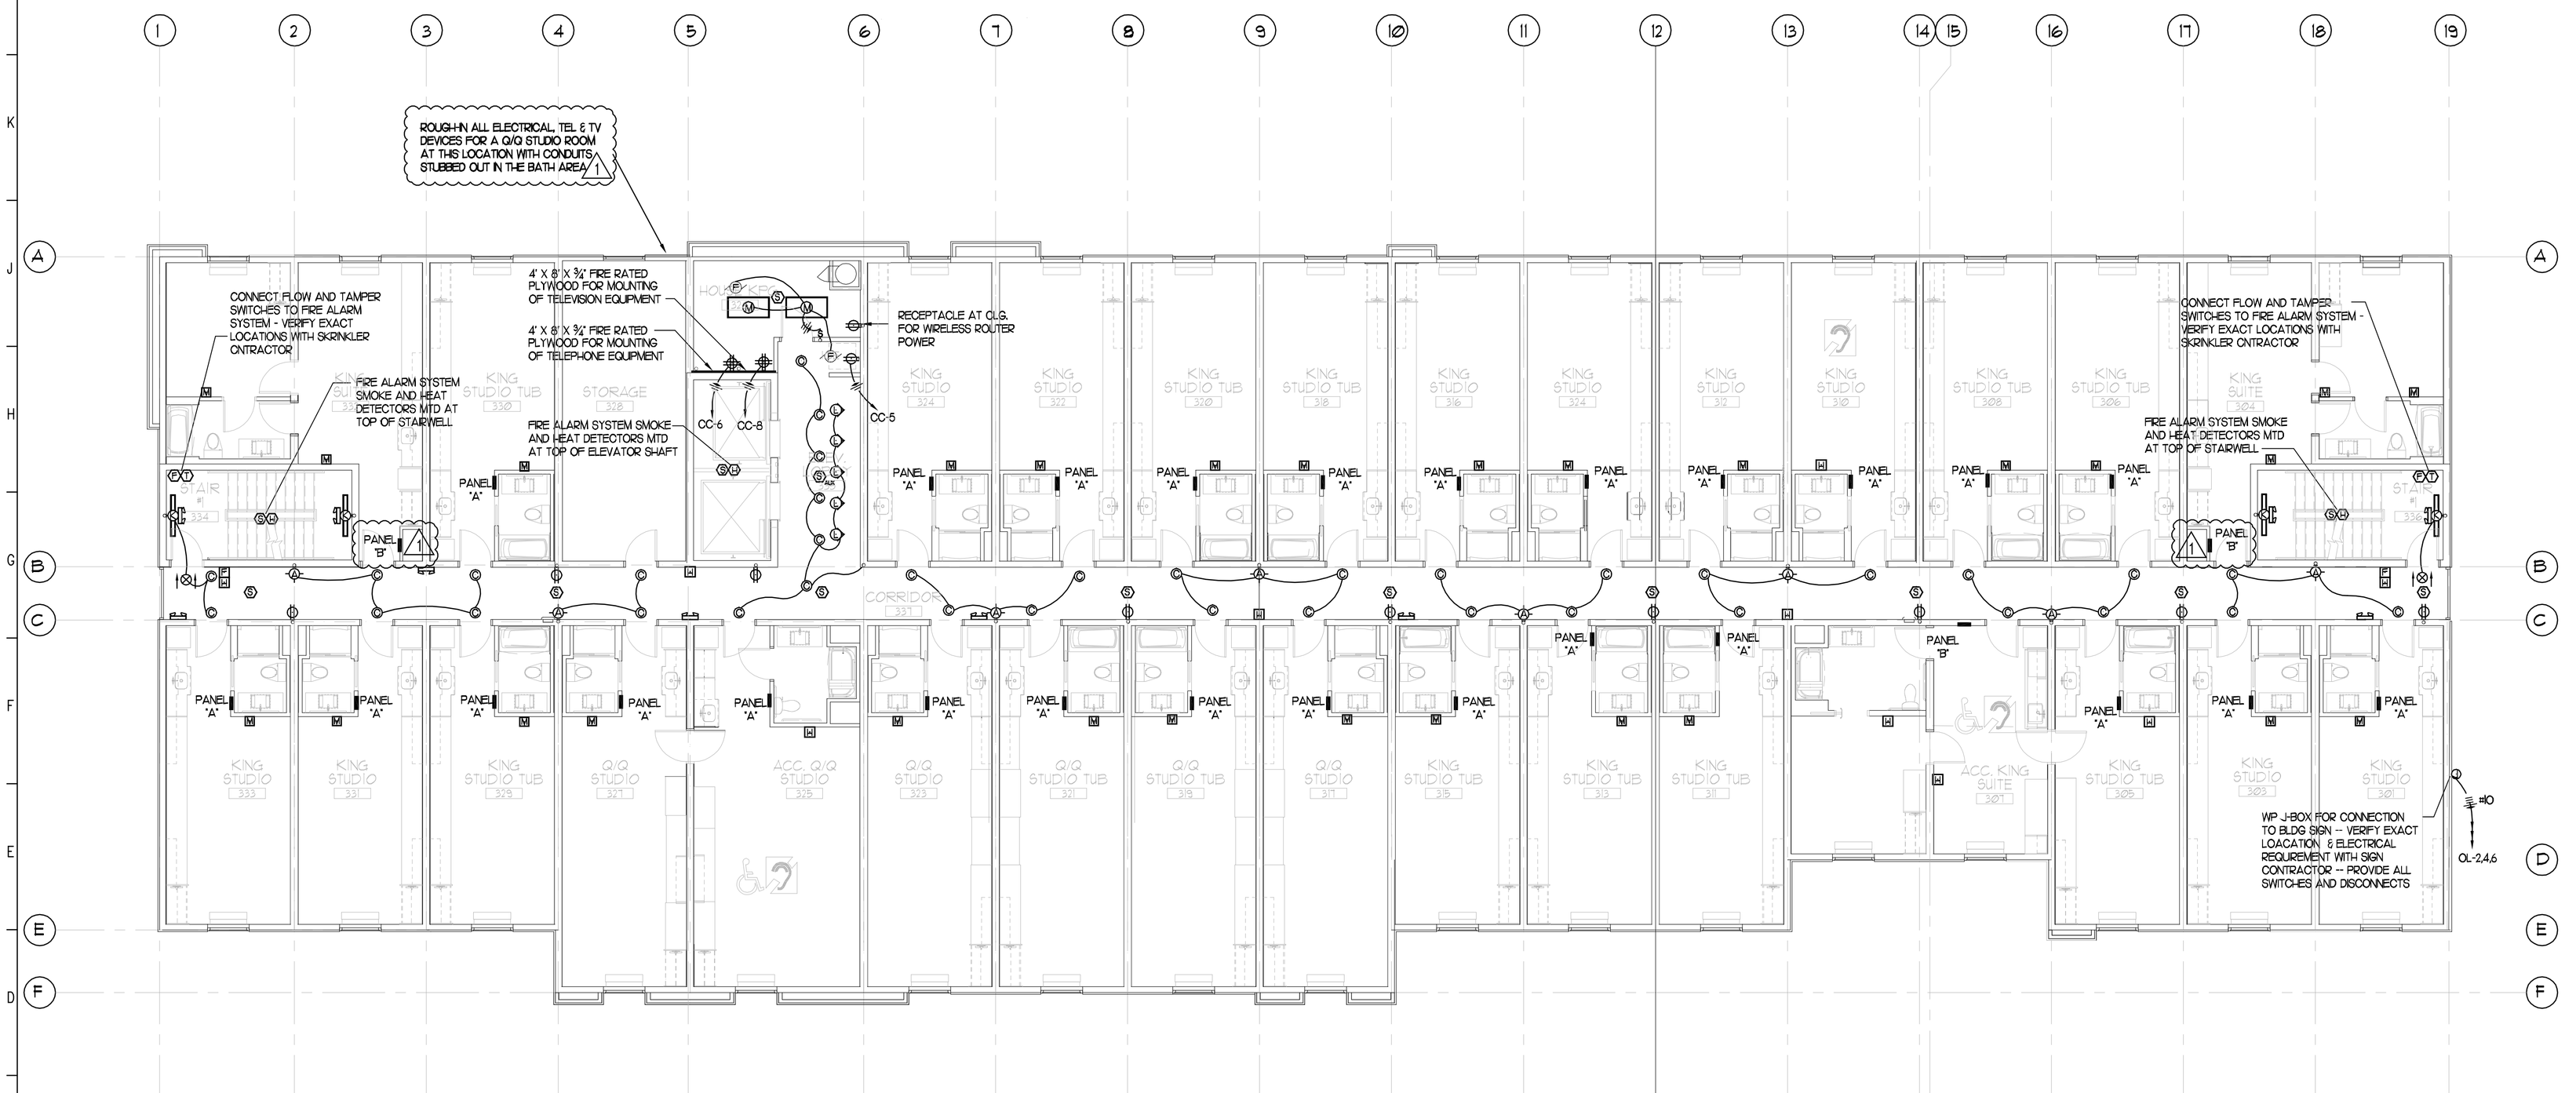

THIRD FLOOR ELECTRICAL PLAN

SCALE: 1/8"=1'-0"

Richard Molenaar
ARCHITECT

STATE OF LOUISIANA
WILLIAM C. TURBERVILLE
REG. No. 25541
REGISTERED PROFESSIONAL ENGINEER IN ELECTRICAL ENGINEERING

PROJECT NAME:
HOME2 SUITES BY HILTON

W Mane Street West Monroe, Lousiana

SHEET TITLE:
THIRD FLOOR ELECTRICAL PLAN

PROJECT NO.: PROJ#
LATEST REVISION: 11-12-2014 (1)
DRAWN BY: SMJ
CHECKED BY: SMJ
DATE: DATE
SHEET NUMBER: E204