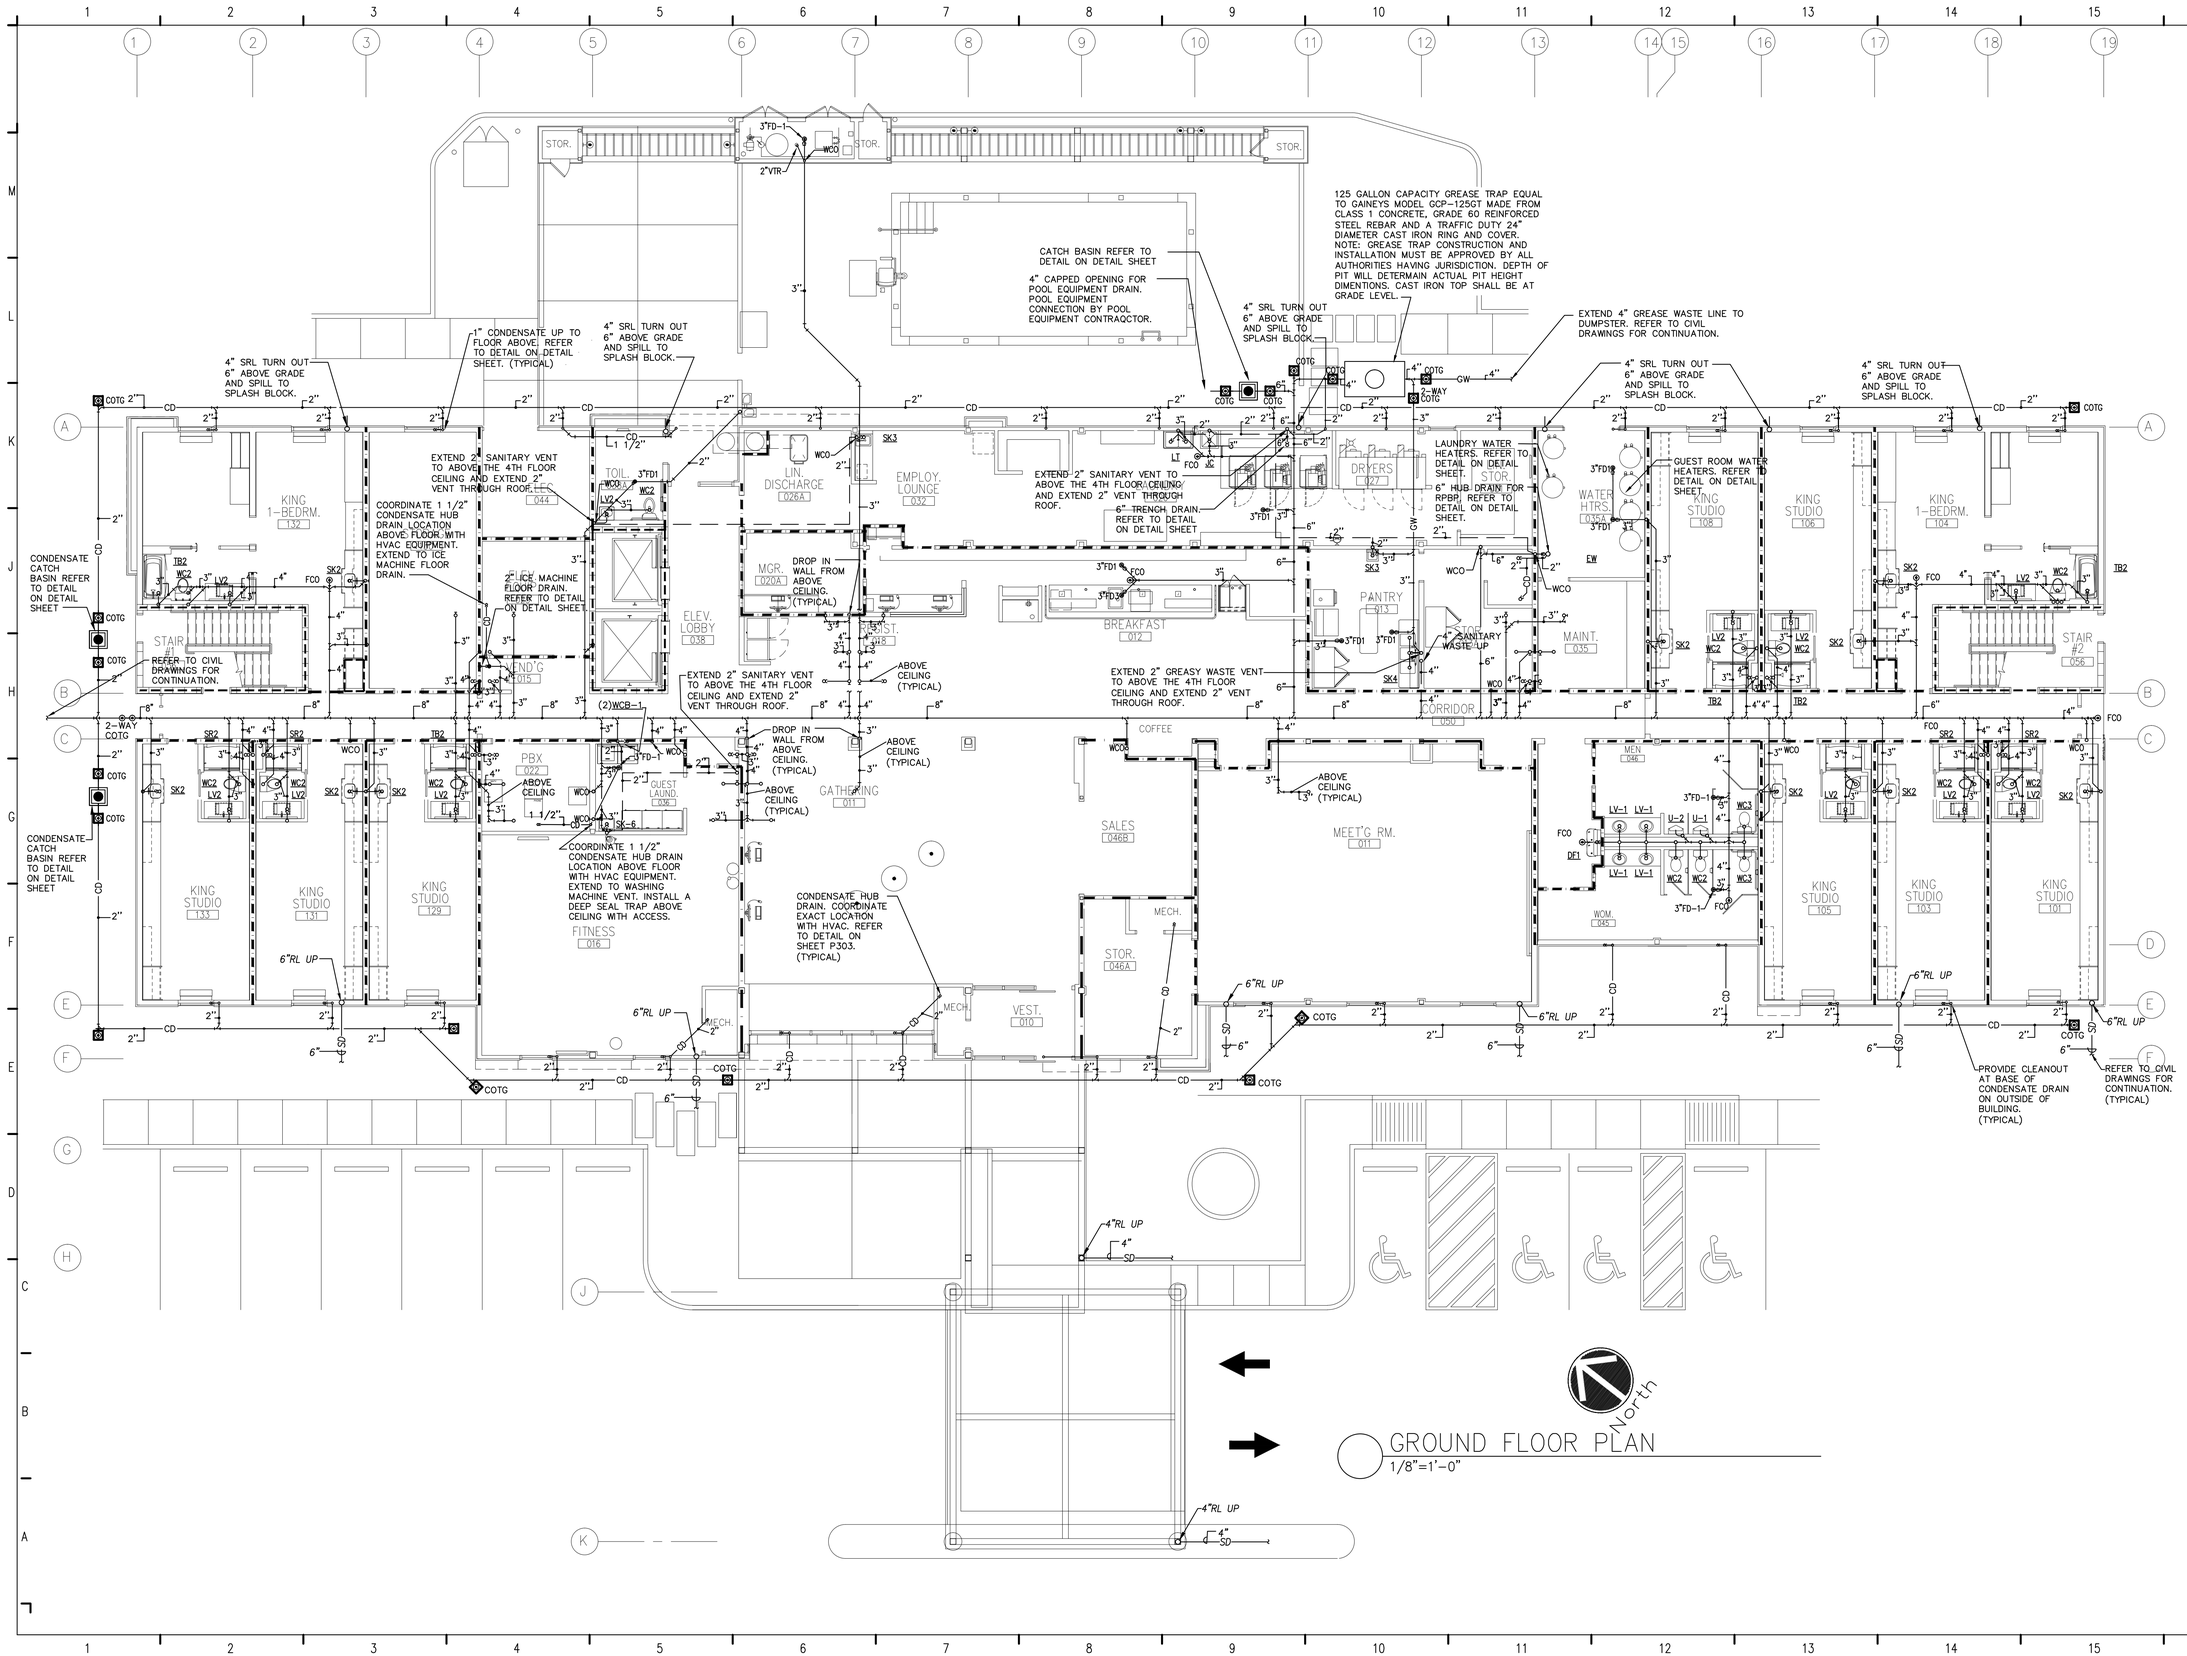

GROUND FLOOR PLAN
1/8"=1'-0"

Richard Molenaar
ARCHITECT

Hertter Mechanical Services
Ryan J. Hertter, P.E., LEED AP
4700 WILD FERN DR
Bartlett, TN 38135
(662) 890-4220

STATE OF LOUISIANA
RYAN JAMES HERTTER
License No. 38866
PROFESSIONAL ENGINEER
11/12/14

PROJECT NAME:
HOME2 SUITES BY HILTON
W Mane Street West Monroe, Lousiana

SHEET TITLE:

PROJECT NO. 13010	LATEST REVISION: 10-06-14 (1)
DRAWN BY: AO / CHECKED BY: RJH	SHEET NUMBER: P101
DATE: NOV 12, 2014	