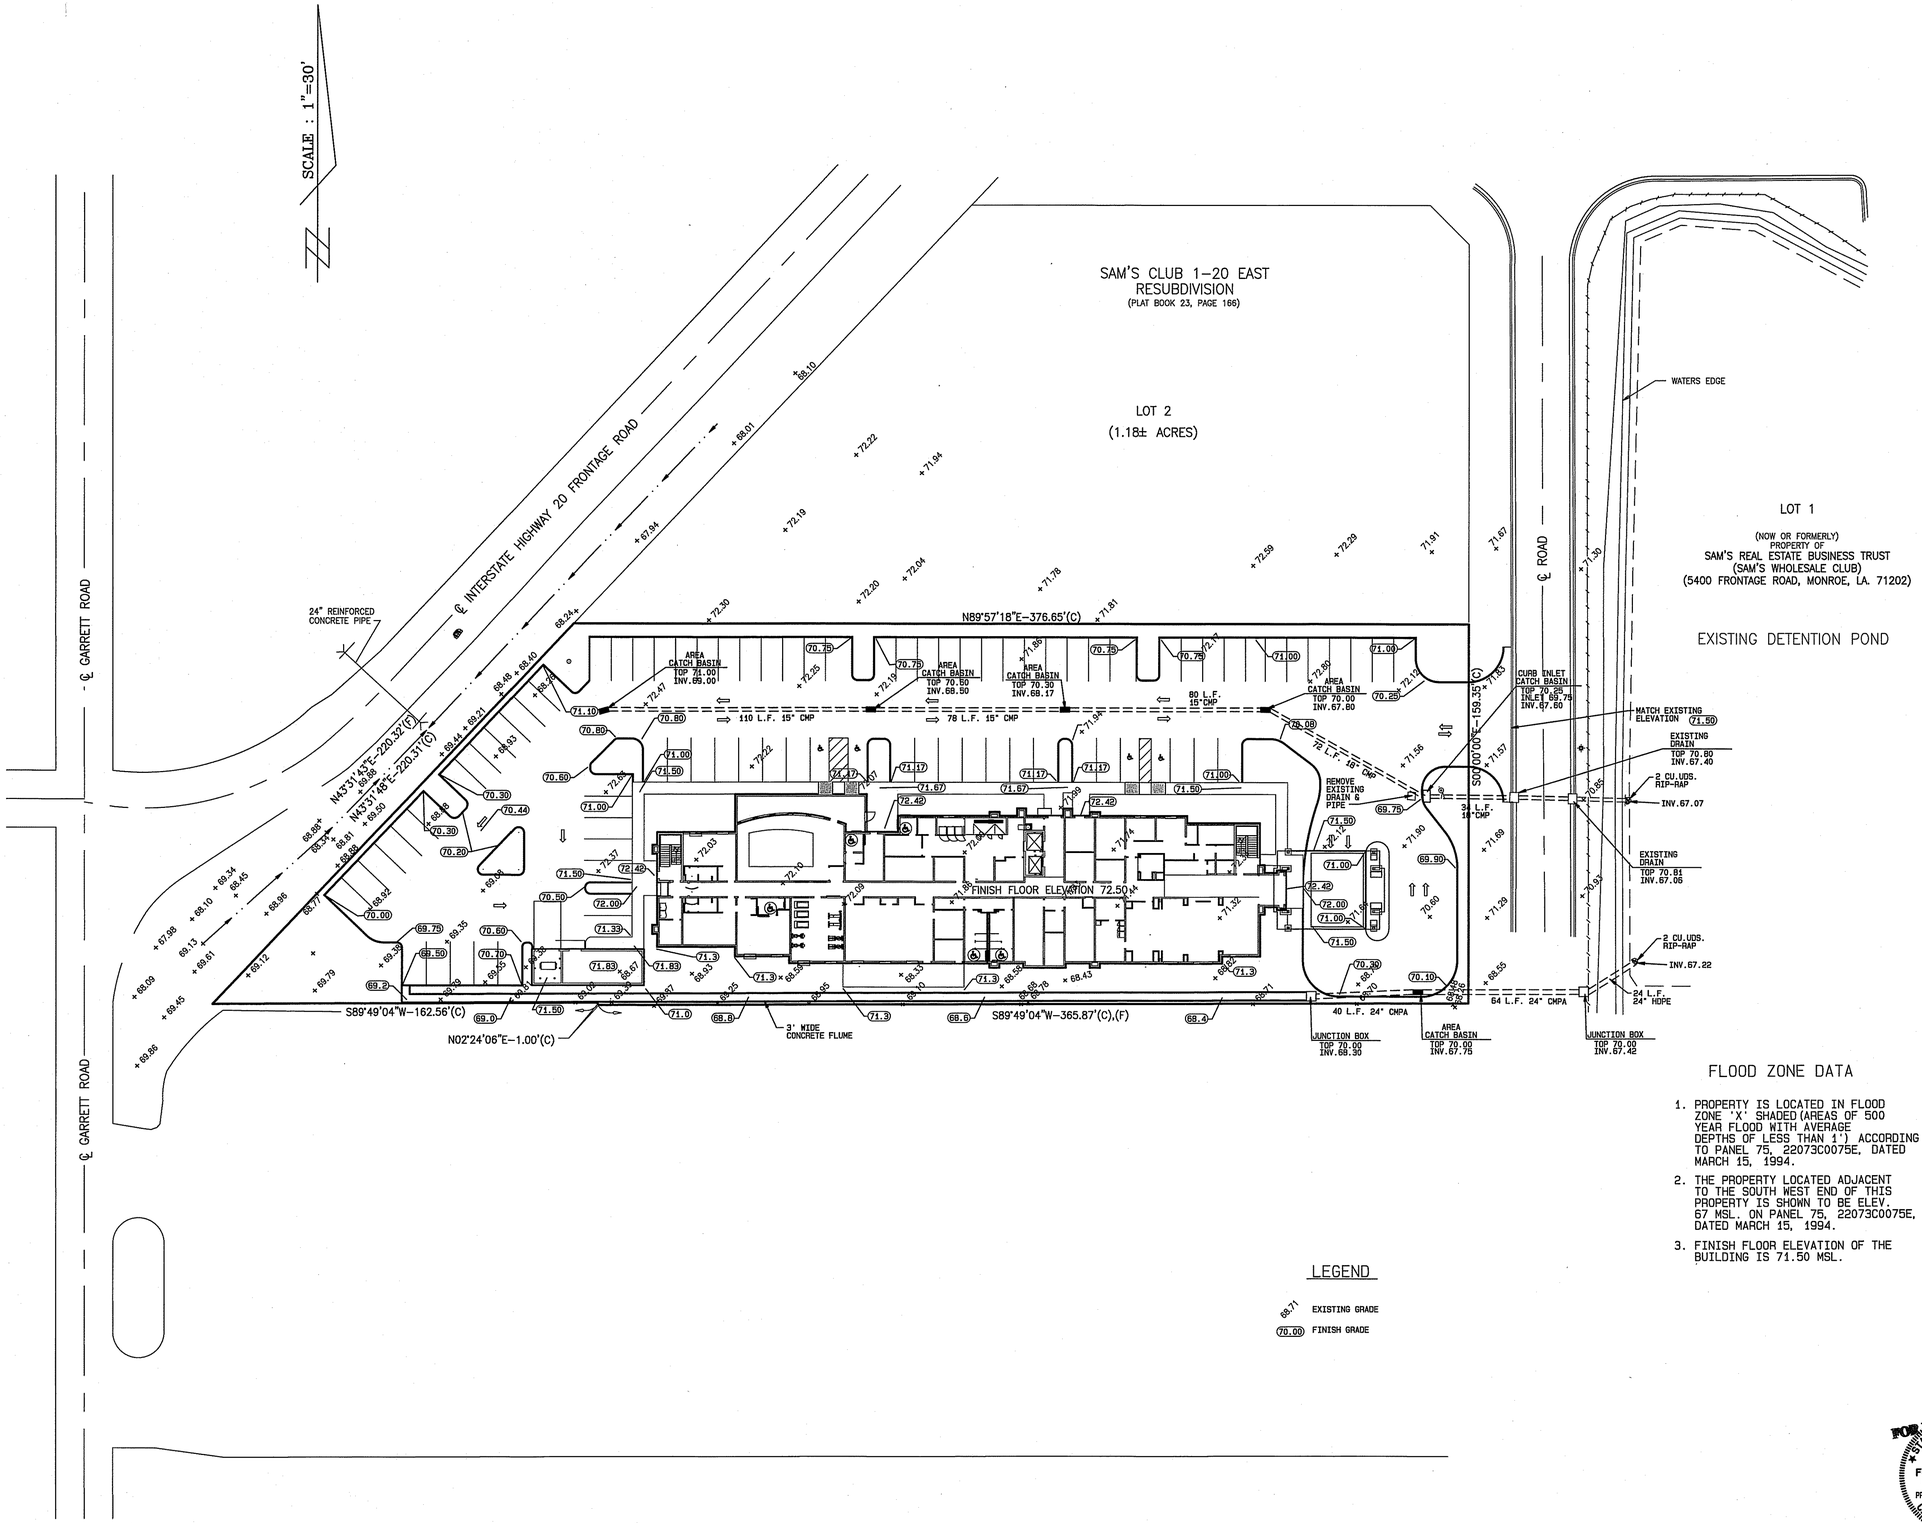

FLOOD ZONE DATA

1. PROPERTY IS LOCATED IN FLOOD ZONE 'X' SHADED (AREAS OF 500 YEAR FLOOD WITH AVERAGE DEPTHS OF LESS THAN 1') ACCORDING TO PANEL 75, 22073C0075E, DATED MARCH 15, 1994.
2. THE PROPERTY LOCATED ADJACENT TO THE SOUTH WEST END OF THIS PROPERTY IS SHOWN TO BE ELEV. 67 MSL. ON PANEL 75, 22073C0075E, DATED MARCH 15, 1994.
3. FINISH FLOOR ELEVATION OF THE BUILDING IS 71.50 MSL.

LEGEND

68.71 EXISTING GRADE

(70.00) FINISH GRADE

FOR REVIEW ONLY
STATE OF LOUISIANA
FOY B. GADBERRY
REG. No. 20722
REGISTERED
PROFESSIONAL ENGINEER
IN
CIVIL ENGINEERING
FOR REVIEW ONLY

DAVID LANE BEARD & ASSOCIATES, INC
CIVIL & STRUCTURAL ENGINEERS PLANNING PROJECT MANAGEMENT
105 COMMERCIAL PARKWAY, WEST MONROE, LOUISIANA 71291 (318) 388-3227
email: lbeard@dlbengineering.com

MONROE, LA.

SOUTHERN HOSPITALITY SERVICES

HAMPTON INN & SUITES

GRADING PLAN

DATE: 9-12-13

C003

JOB No 130412