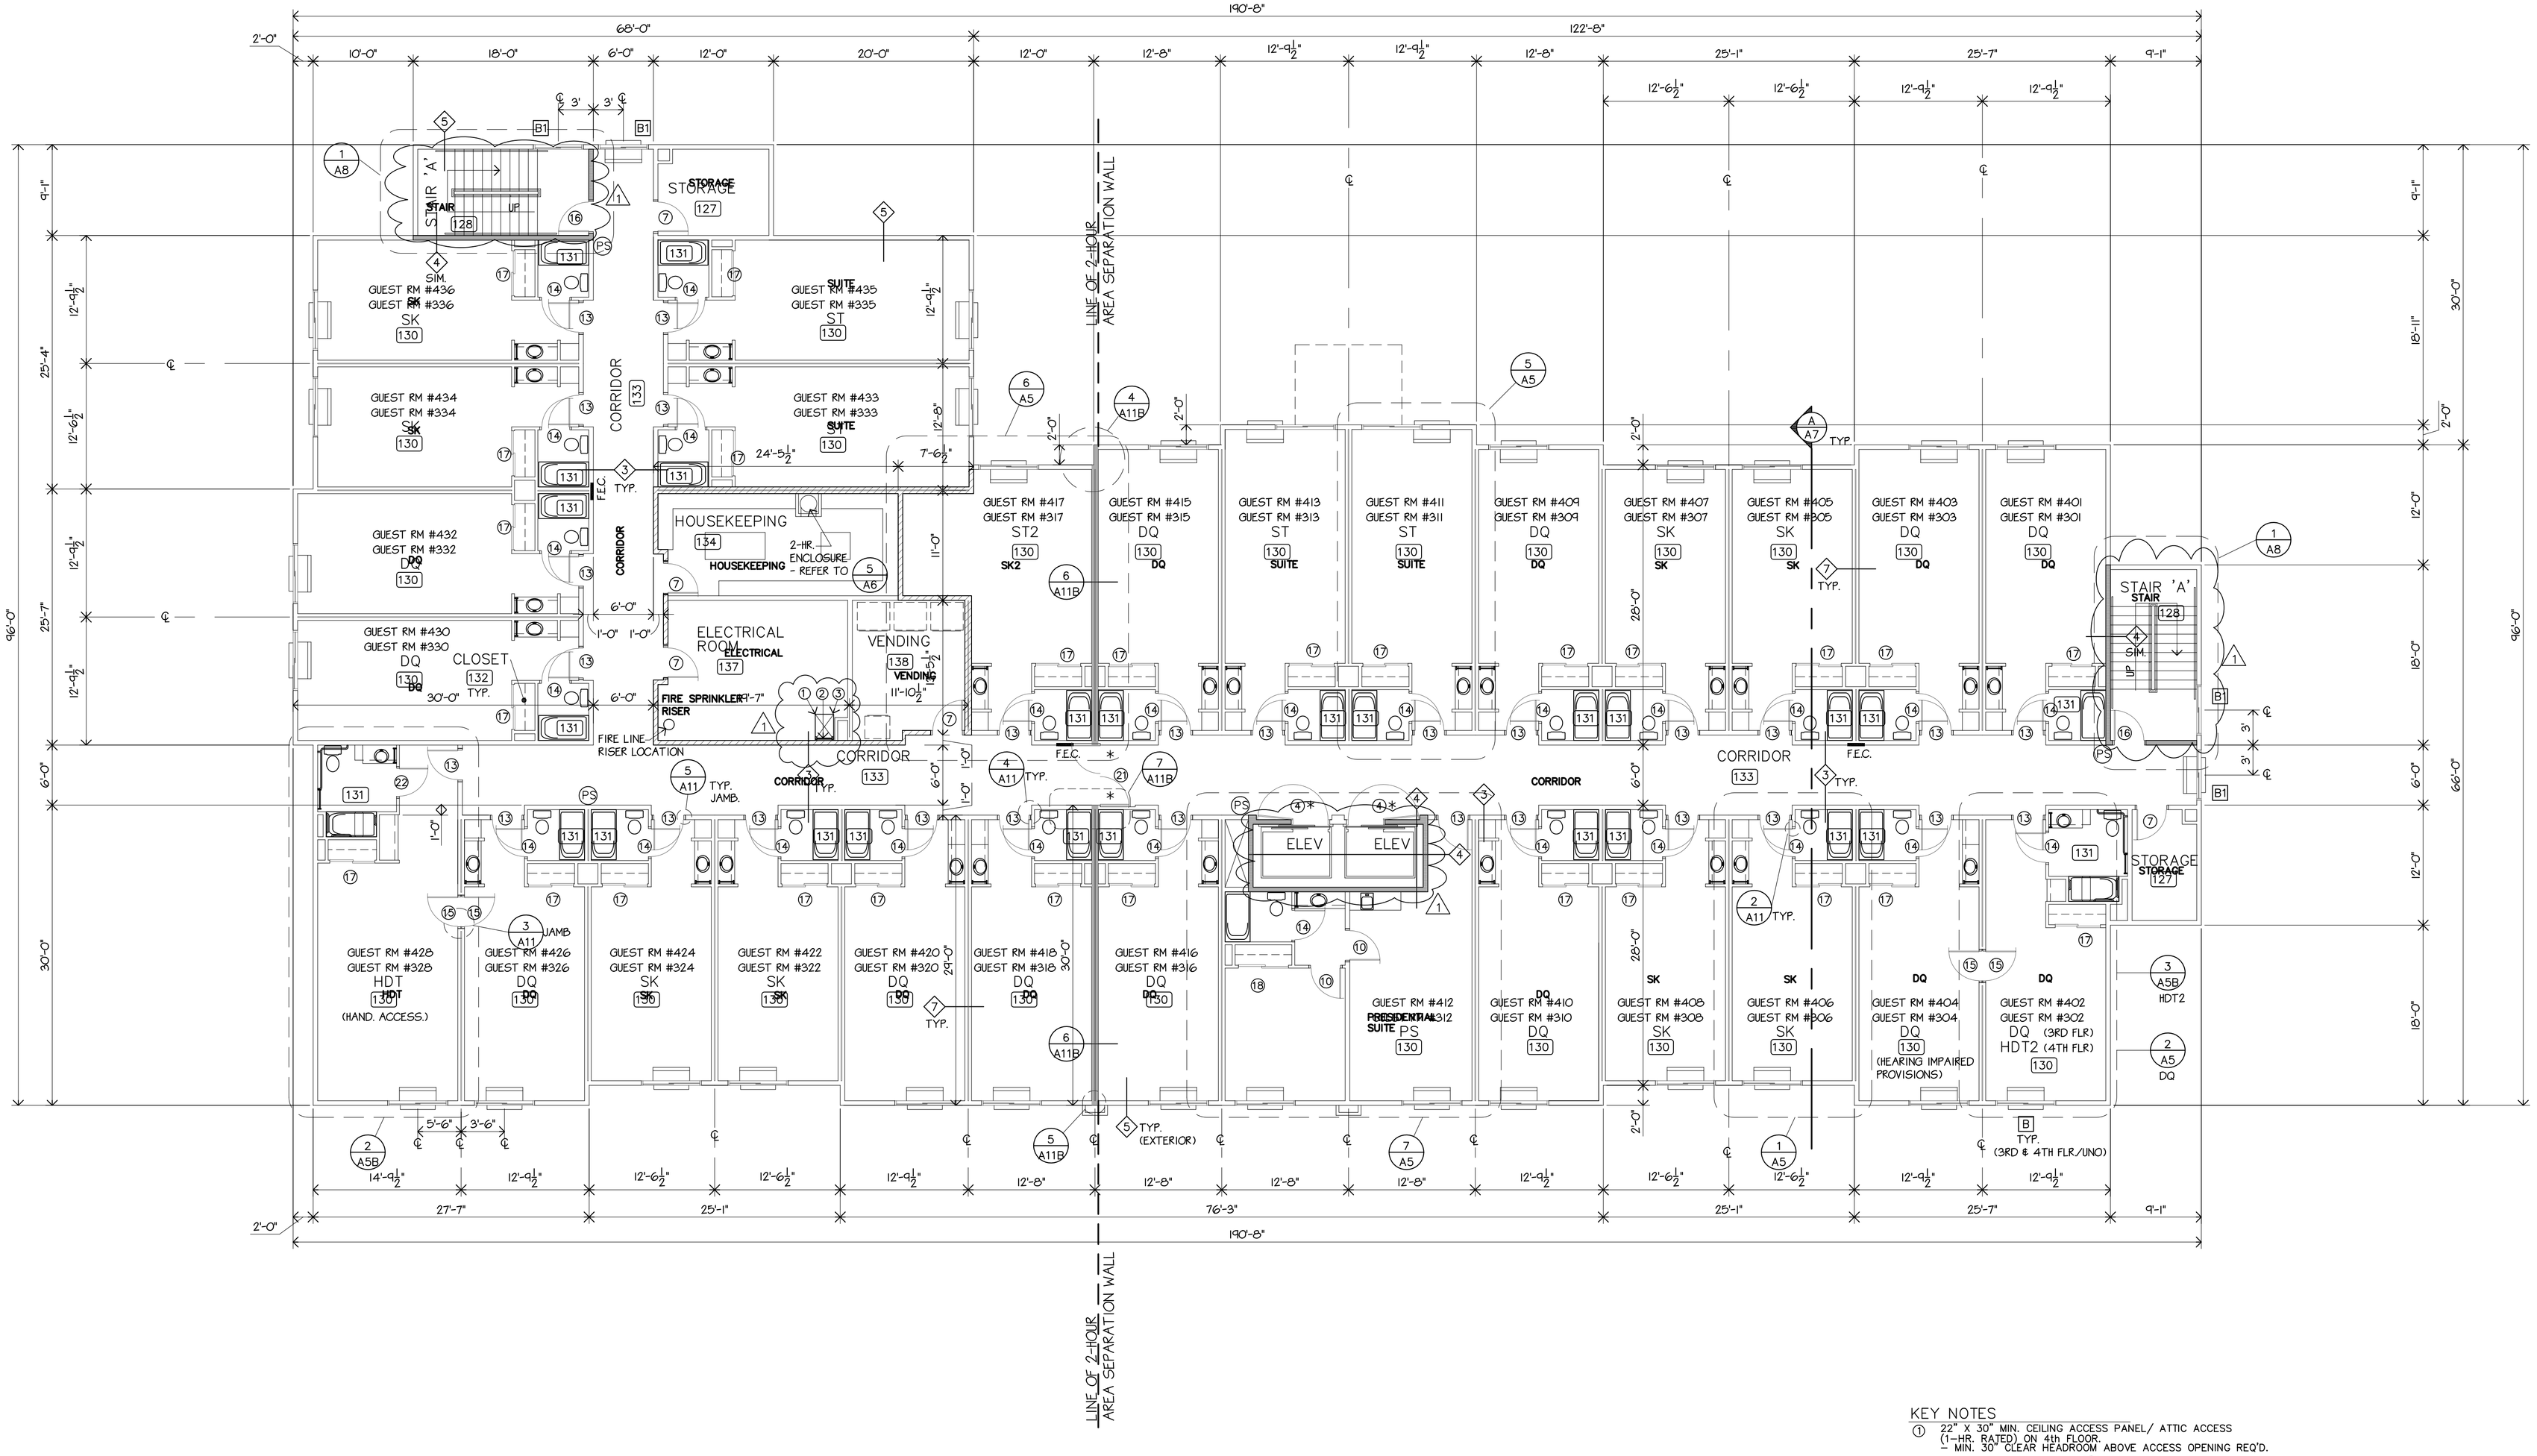

KEY NOTES

1. 22" X 30" MIN. CEILING ACCESS PANEL/ ATTIC ACCESS (1-HR. RATED) ON 4th FLOOR. – MIN. 30" CLEAR HEADROOM ABOVE ACCESS OPENING REQ'D.
2. METAL LADDER TO ROOF (7/A6)
3. ROOF HATCH ON ROOF (ABOVE) –REFER TO SHEET A12

NOTE:
REFER TO SHEET A1 FOR TYPICAL FLOOR PLAN NOTES

REFER TO ENLARGED PLANS FOR DETAILED REQUIREMENTS NOT SHOWN ON THIS SHEET

1 REVISIONS PER CITY OF SOUTH SAN FRANCISCO 2/5/98

LICENSED ARCHITECT
LEE GAGE
C-6718
REN. 1-31-99
STATE OF CALIFORNIA

3rd & 4th FLOORS FLOOR PLAN

SCALE: 1/8"=1'-0"

LEE GAGE C-6718

© LEE GAGE & ASSOC.

lee gage & associates
architects • engineers • planners
7636 n. ingram suite 107 fresno, california 93711 phone (209) 439-2222

THESE DRAWINGS, DESIGNS, SKETCHES, & IDEAS & ARRANGEMENTS ARE THE SOLE & EXCLUSIVE PROPERTY OF LEE GAGE & ASSOCIATES, AND WERE CREATED AND DEVELOPED BY AND FOR THE ARCHITECT'S WORK. NOTHING CONTAINED OR REPRESENTED ON THESE DOCUMENTS SHALL BE USED WITH THE ARCHITECT'S WORK. NOTHING CONTAINED BY OR DISCLOSED TO ANY PROPOSED CORPORATION FOR ANY PURPOSE WITHOUT EXPRESSED WRITTEN CONSENT OF LEE GAGE & ASSOCIATES.

PROPOSED:
HAMPTON INN
CORNER OF STONE & MAYFIELD
SOUTH SAN FRANCISCO, CALIFORNIA

	by	date
drawn		
checked		
revised		
revised		
project no.		

A2B

sheet SET NO.