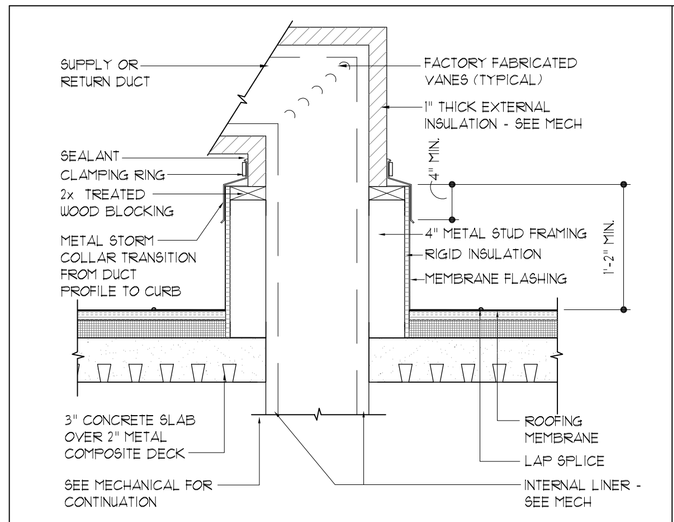

1 **Section Detail** SCALE: 1" = 1'-0"
Duct/Equipment Penetration

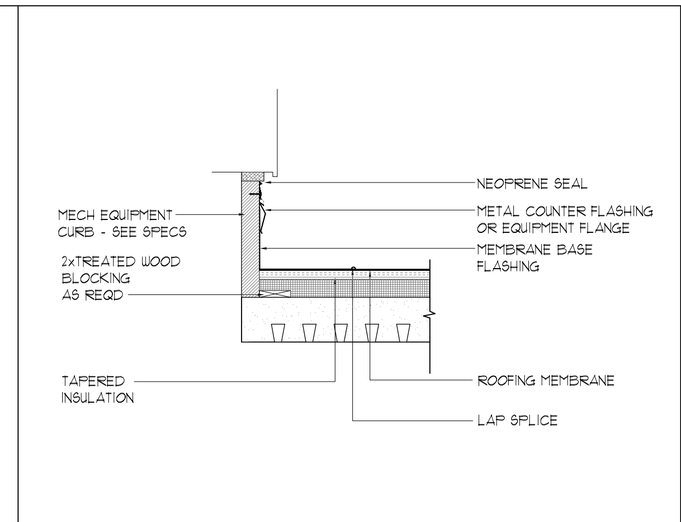

2 **Section Detail** SCALE: 1" = 1'-0"
Equipment Curb

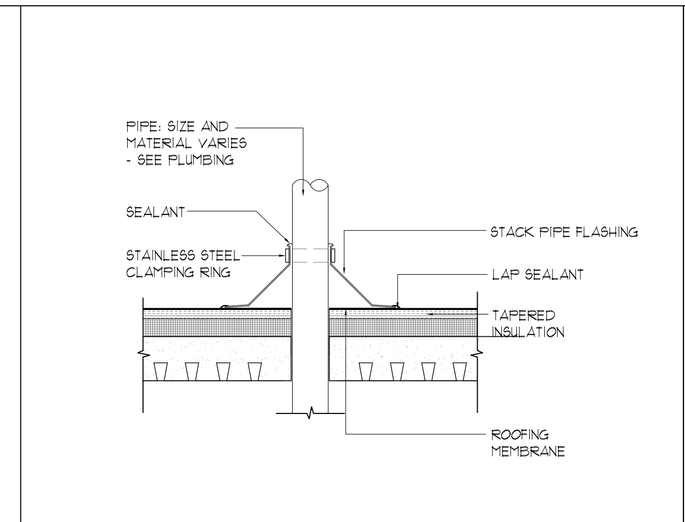

3 **Section Detail** SCALE: 1" = 1'-0"
Vent Stack Penetration

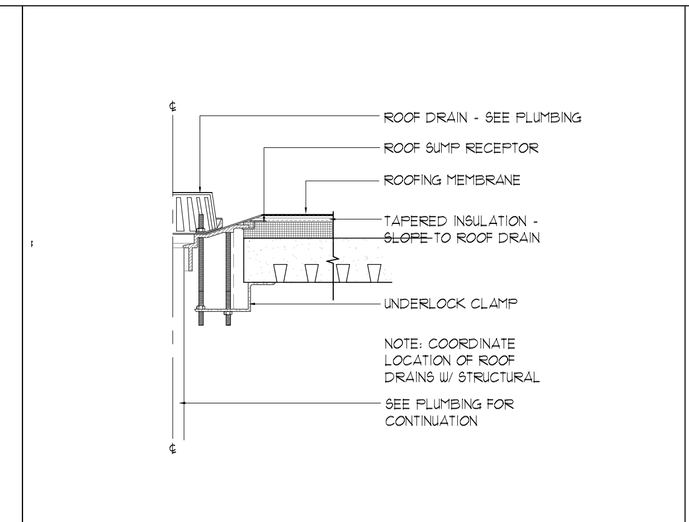

4 **Section Detail** SCALE: 1" = 1'-0"
Roof Drain Penetration

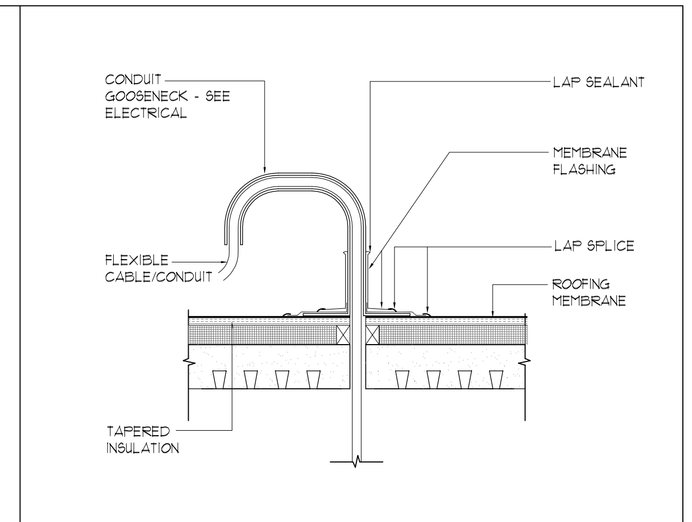

5 **Section Detail** SCALE: 1" = 1'-0"
Conduit Penetration

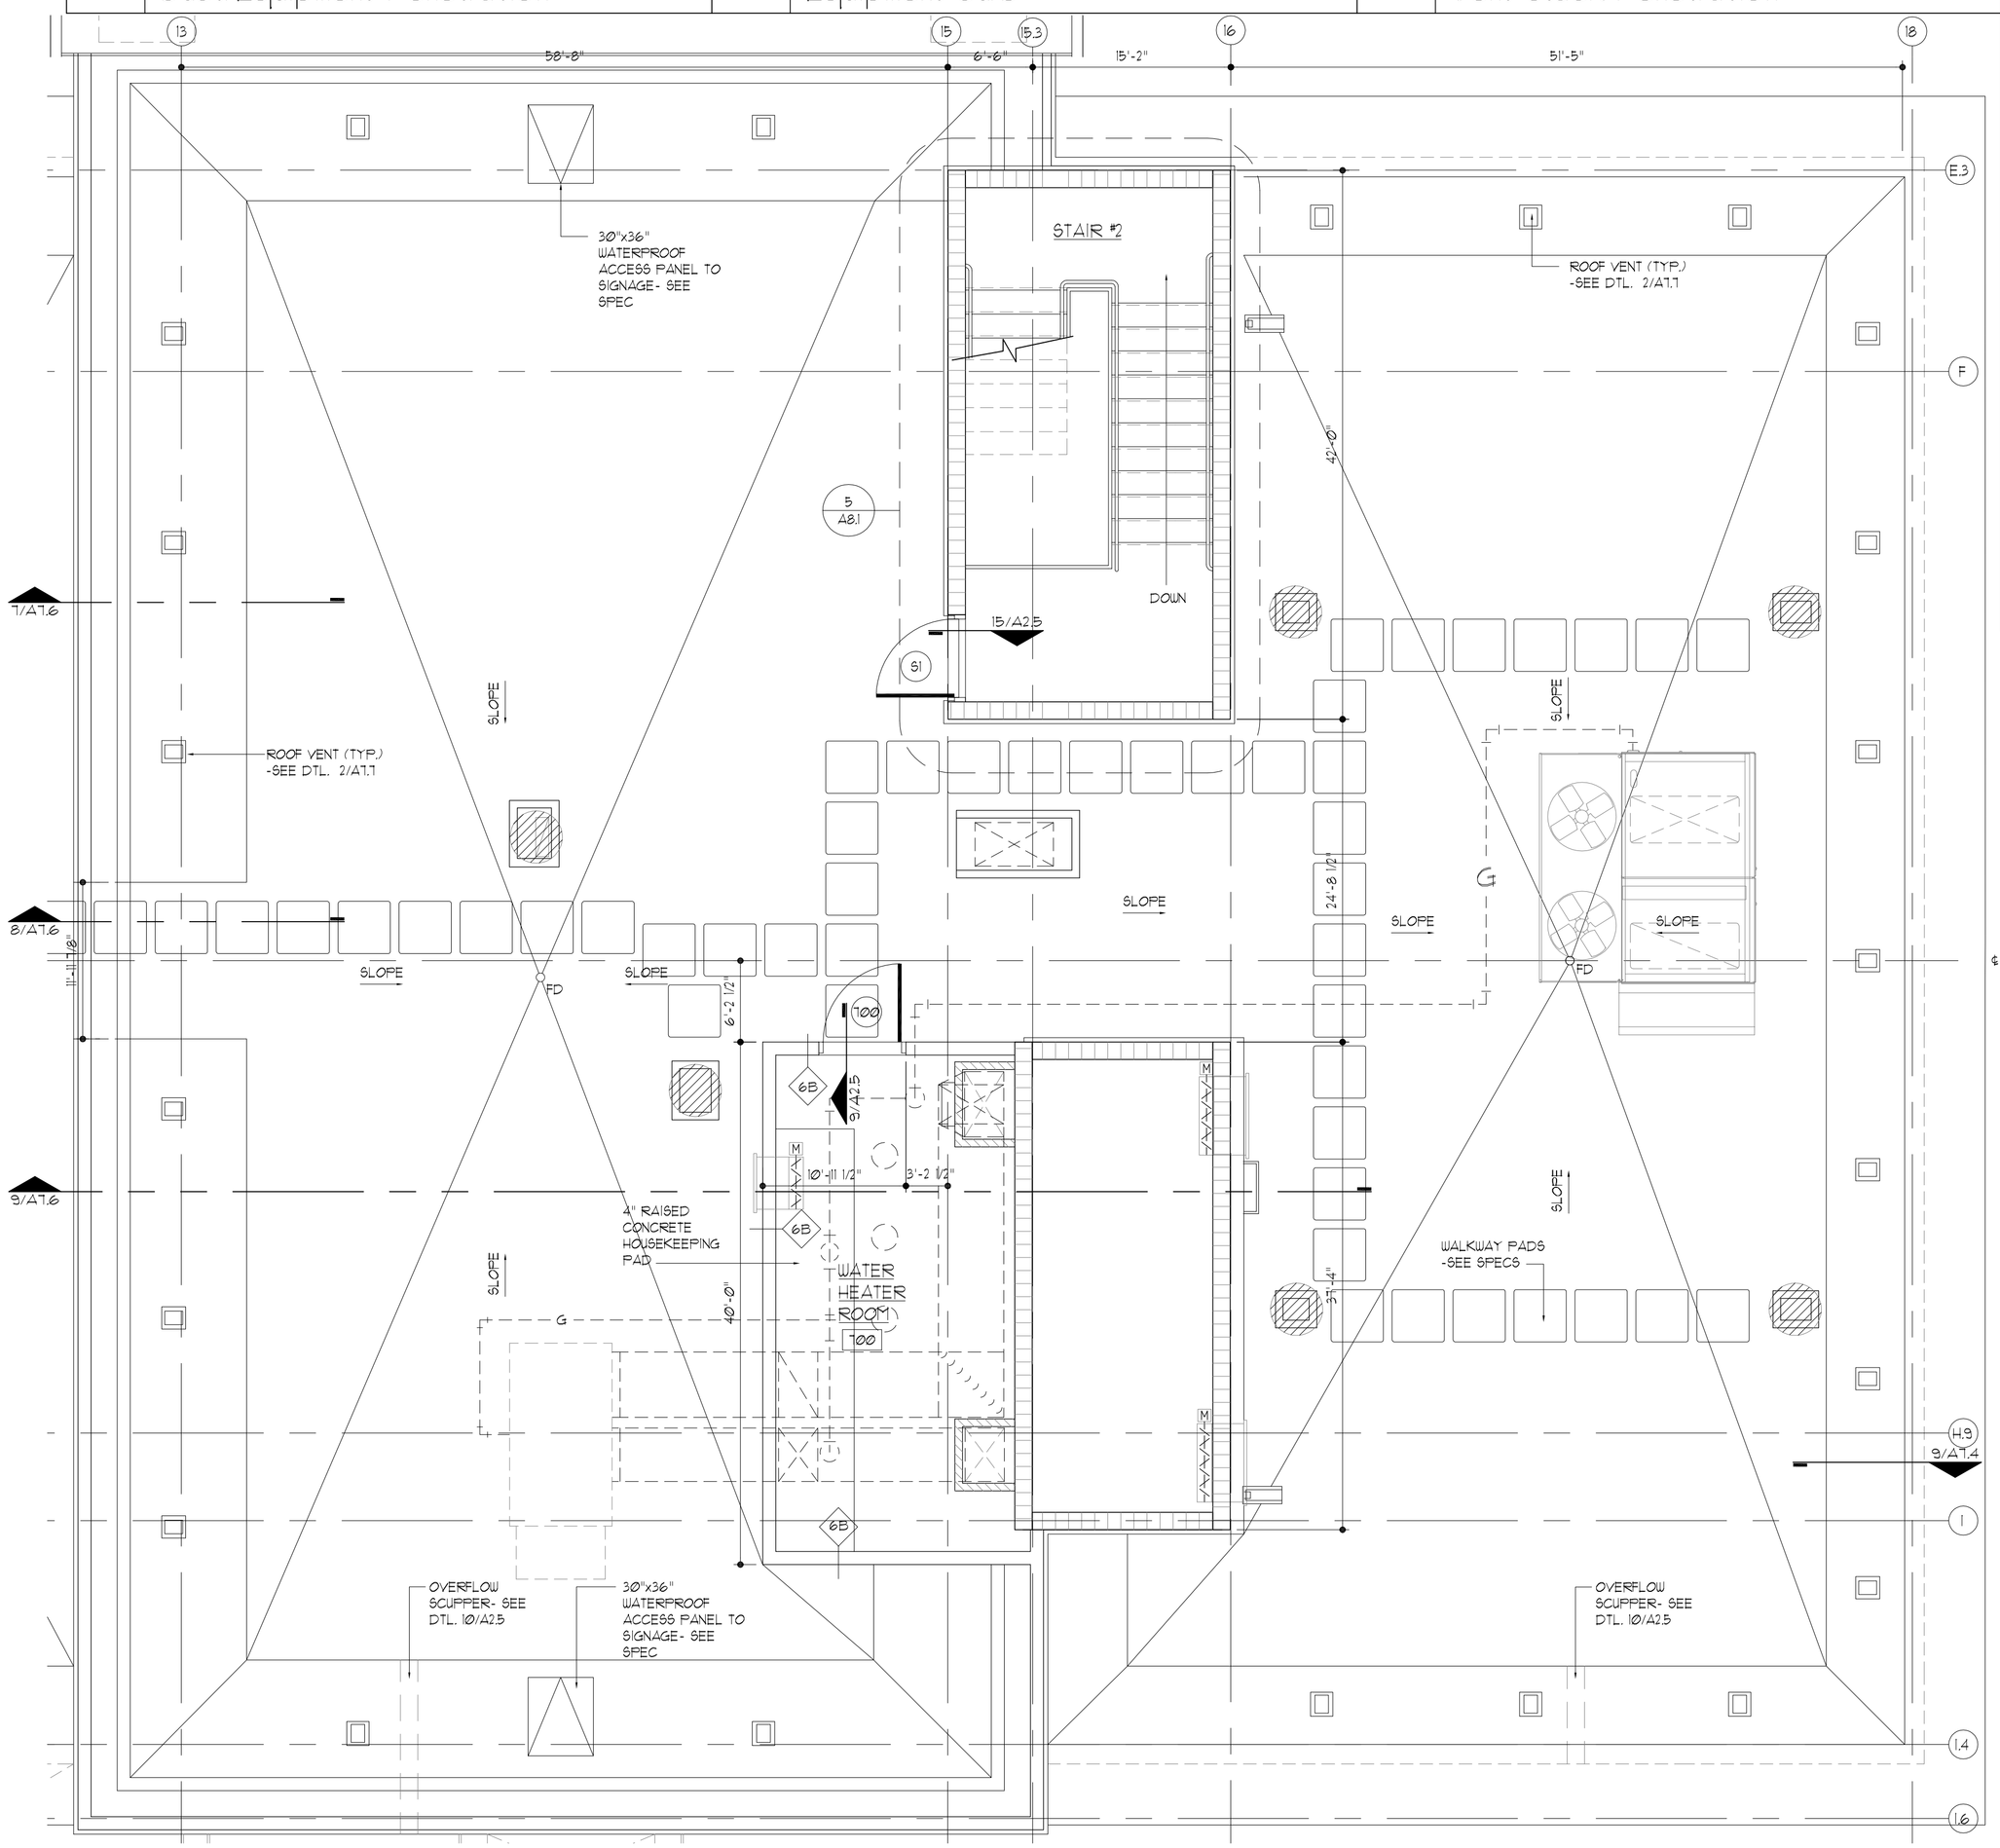

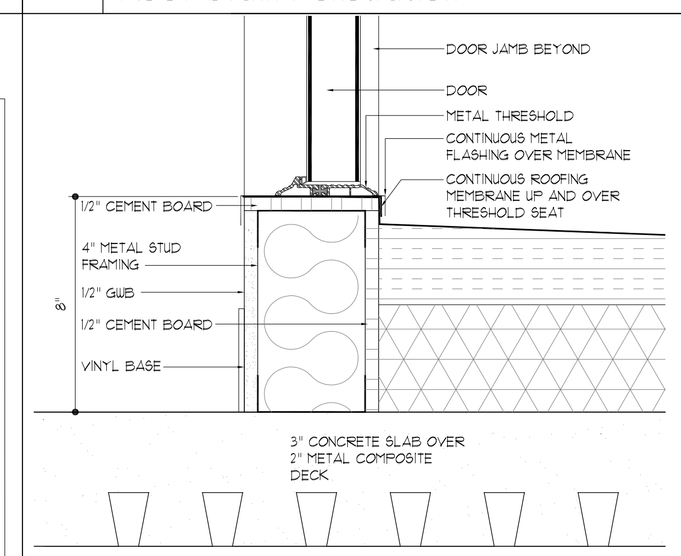

9 **Section Detail** SCALE: 3"=1'-0"
Threshold at Roof

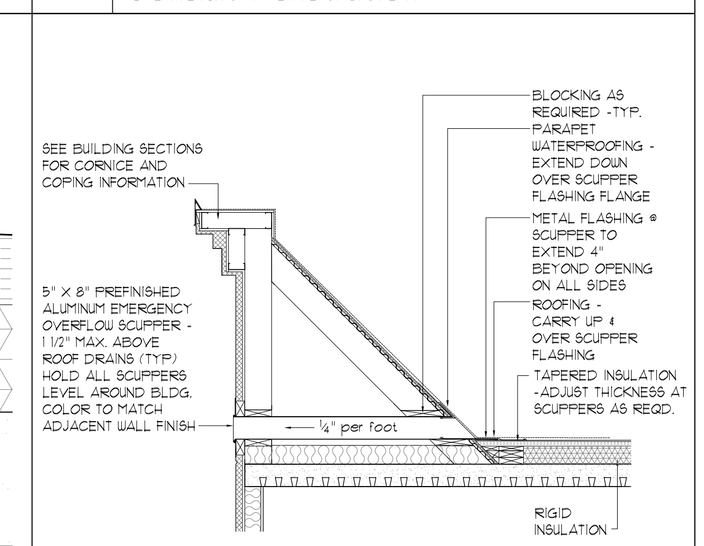

10 **Section Detail** SCALE: 1/2" = 1'-0"
Overflow Scupper

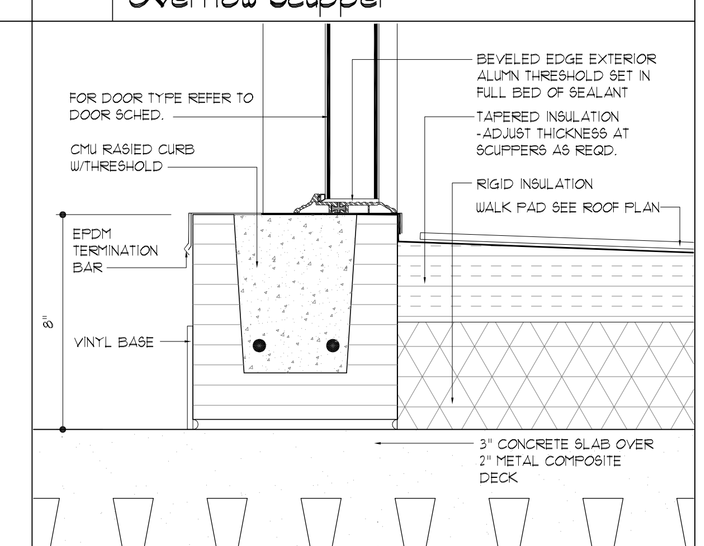

15 **Section Detail** SCALE: 3"=1'-0"
Threshold at Roof

NOTES:

1. ALL ROOF CURBS, PIPE CONDUIT FLASHING COLLARS, AND PIPE ROLLER SUPPORTS SHALL BE AS DESCRIBED IN DIV. 15 AND 16 OF THE SPECIFICATIONS
2. ALL CONDENSATE DRAINS FROM ROOF TOP EQUIPMENT WILL BE PROVIDED W/ INSULATED TRAP IF NOT INCLUDED WITH EQUIPMENT.)
3. PROVIDE TAPERED INSUL. CRICKET AT HIGH SIDE OF ALL ROOF CURBS
4. PROVIDE WALK PADS FROM ROOF HATCH TO WORK AREAS AND AROUND ALL ROOF TOP EQUIPMENT
5. SEE MECHANICAL, ELECTRICAL AND STRUCTURAL DRAWINGS FOR SIZES AND LOCATIONS OF ALL OPENINGS AND ROOF TOP EQUIPMENT.
6. ALL OPENINGS THROUGH FIRE RATED ASSEMBLIES TO RECEIVE FIRE STOPPING (WITH APPROPRIATE UL RATING)
7. G.C. TO PROVIDE SHOP DRAWINGS, INCLUDING TAPERING LAYOUTS FOR SINGLE-PLY ROOF SYSTEM.
8. TIE ALL DOWNSPOUTS AND RAIN LEADERS INTO STORM DRAINAGE SYSTEM.

20 **Notes Details** SCALE: none
Roof Plan Notes

KEY LEGEND

1	WALL TYPE KEY (SEE SHEET A9.3)
00	ROOM FINISH KEY (SEE SHEET A9.1)
1	DOOR KEY (SEE SHEET A9.2)
A B C D 1/A0.0	ELEVATION KEY (SEE SHEET NUMBER INSIDE OF KEY)
	2 HOUR SHAFT ASSEMBLY
A	WINDOW KEY (SEE SHEET A9.3)

LARGE SCALE ATTIC PLAN
SCALE: 1/4" = 1'-0"

CALL NORTH

ARCHITECTS
803 S. MOUNT MORIAH
SUITE 100B
MEMPHIS, TN 38117
(901) 683-7175 p.
(901) 683-2385 f.
llw@llwarchitects.com

NO.	ISSUED	DATE
1	ISSUED	10/26/07

NO.	REVISIONS	DATE

COPYRIGHT BY LLW ARCHITECTS, INC
WARNING: UNAUTHORIZED COPYING VIOLATES U.S. COPYRIGHT LAWS AND WILL SUBJECT THE VIOLATOR TO LEGAL PROSECUTION.

CONSULTANTS
STRUCTURAL:
SK INTERNATIONAL, INC.
130 SOUTH MAIN STREET
HUNTSVILLE, AL 35811
(256) 852-3098

MECHANICAL:
CRABTREE ENGINEERING
726 S. MT. MORIAH
MEMPHIS, TN 38117
(901) 767-9898

PLUMBING:
CRABTREE ENGINEERING
726 S. MT. MORIAH
MEMPHIS, TN 38117
(901) 767-9898

ELECTRICAL:
CHS ENGINEERING
726 S. MT. MORIAH
MEMPHIS, TN 38117
(901) 767-2557

SEAL

Holiday Inn MILLENNIUM
BOSSIER CITY, LOUISIANA

SHEET NAME
LARGE SCALE ATTIC PLAN

DATE	10/26/07
DRAWN BY	AP
CHECKED BY	PEL
FILE NAME	1507-A205
SCALE	AS NOTED
PROJECT NO.	1507
DRAWING	A2.5