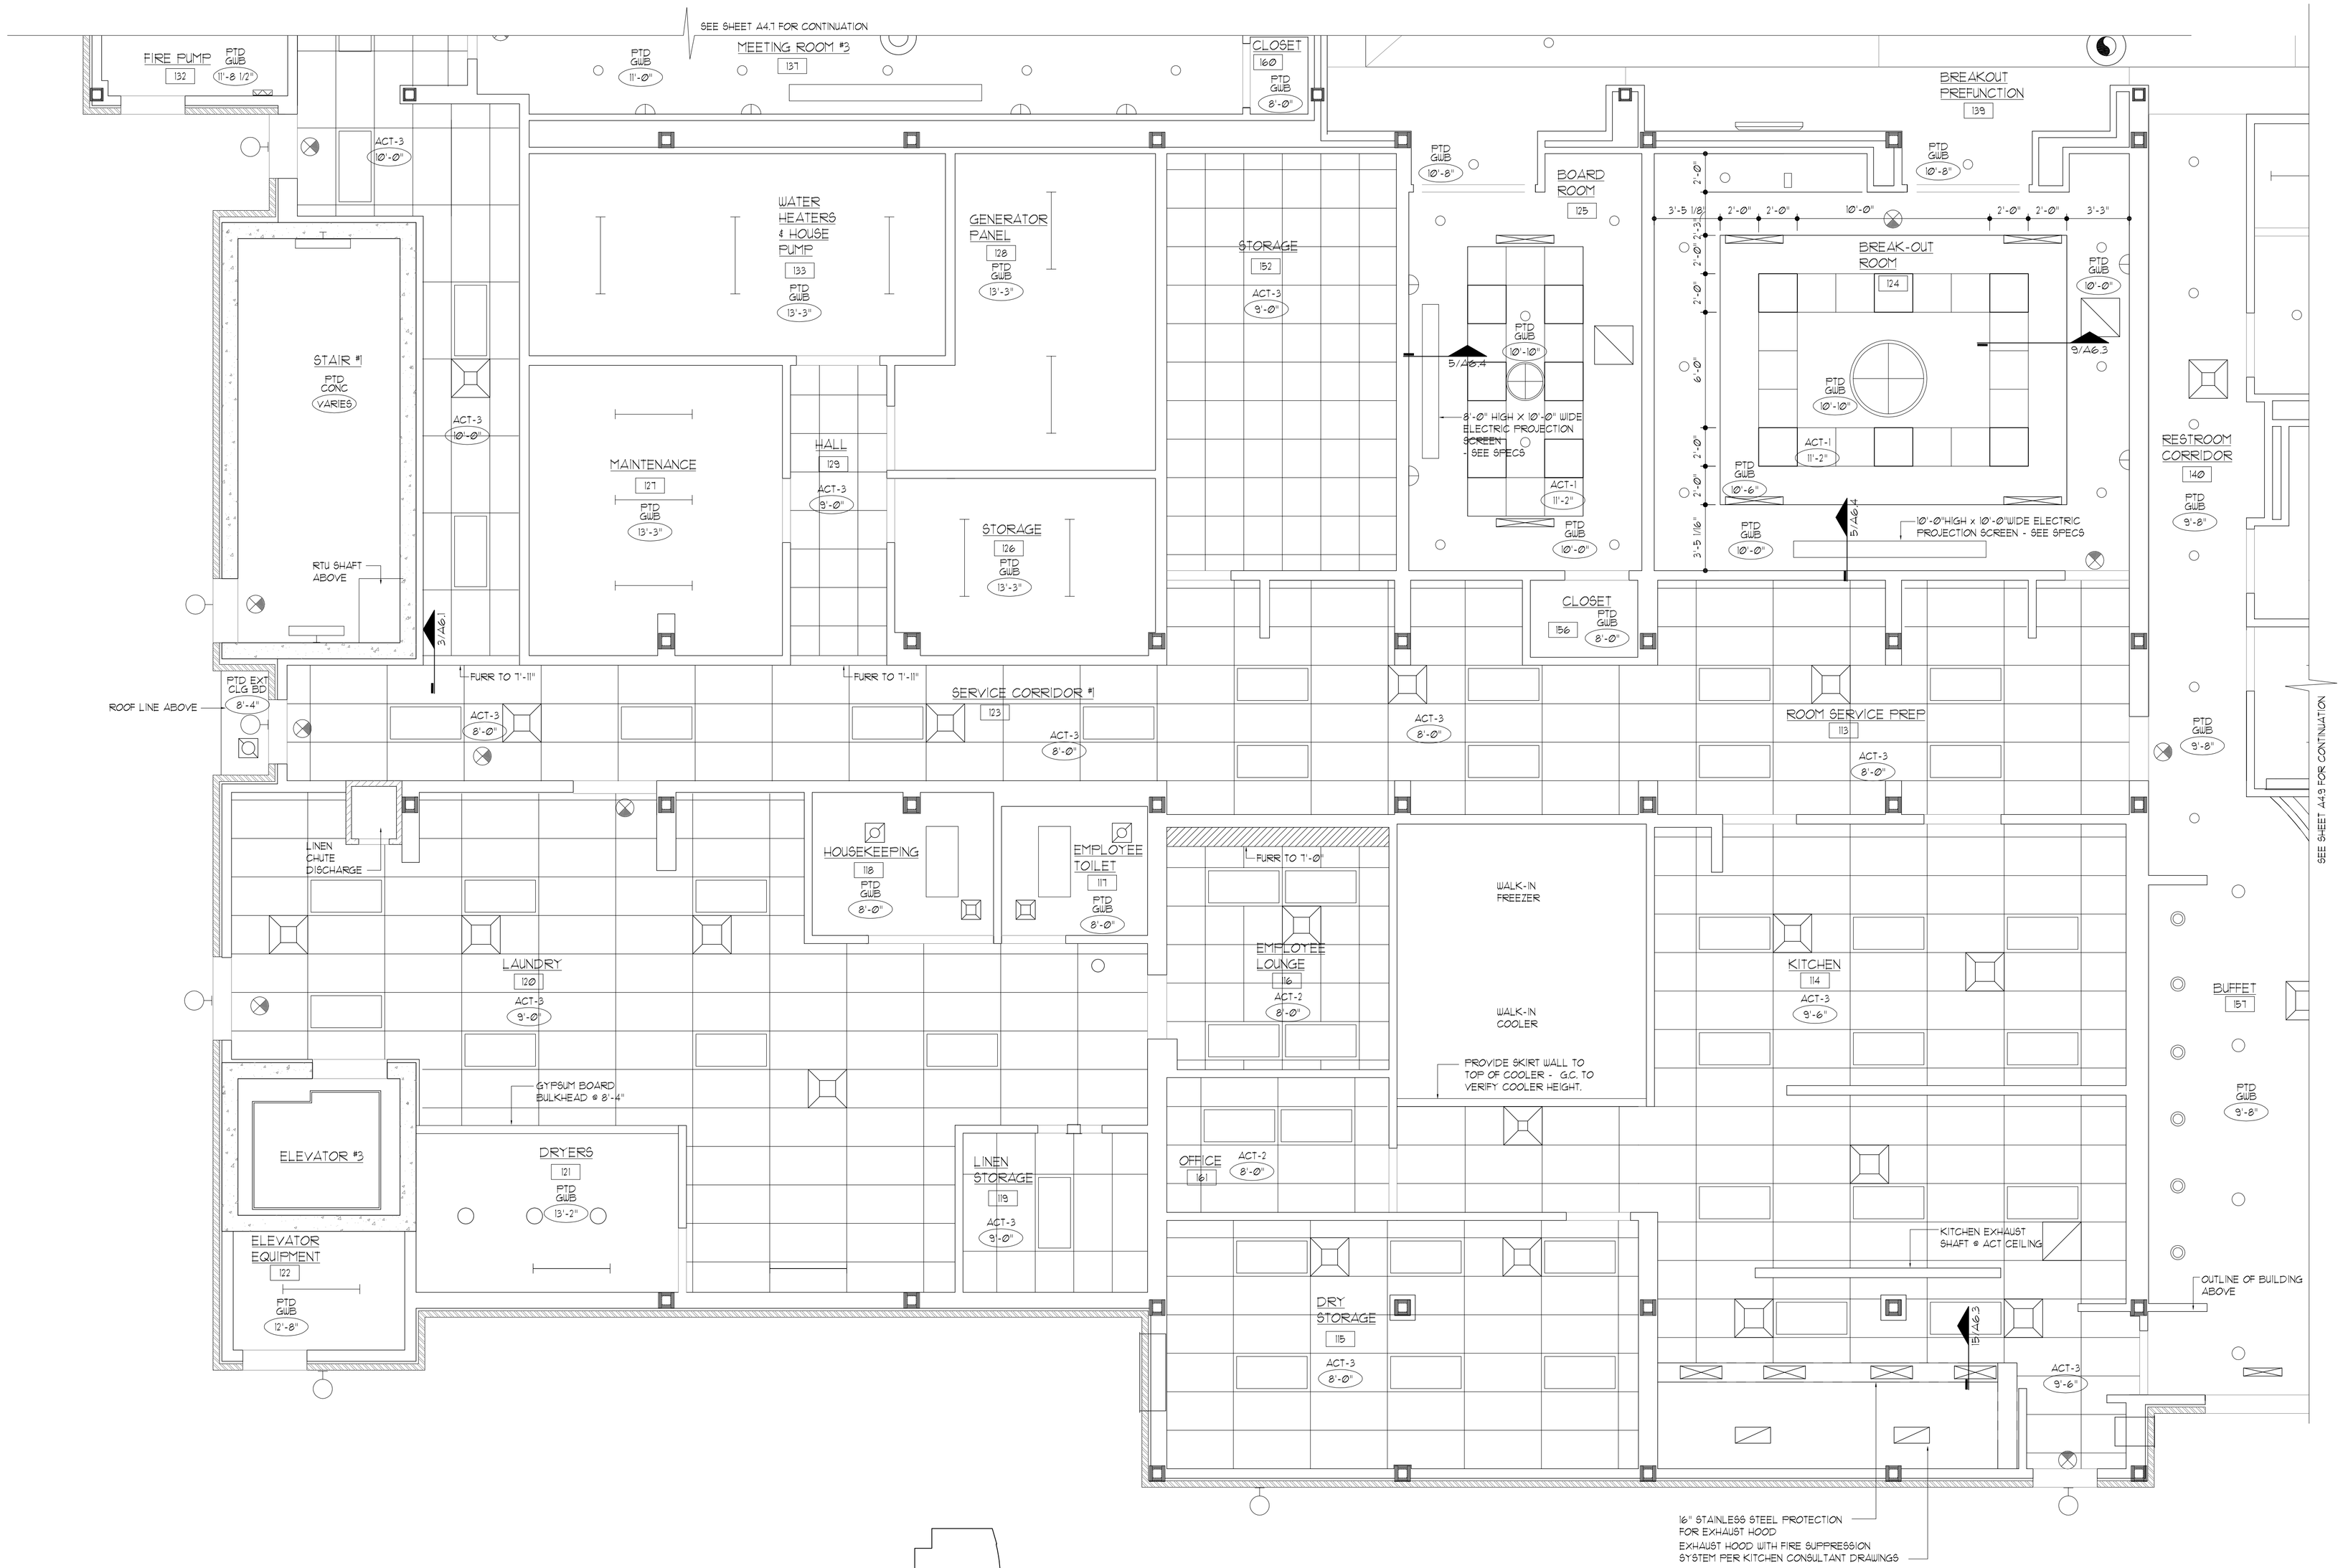

KEY PLAN - NOT TO SCALE

LARGE SCALE GROUND FLOOR AREA 'B' REFLECTED CEILING PLAN

SCALE: 1/4" = 1'-0"

SEE SHEET A4.5 FOR NOTES, REFLECTED CEILING KEY LEGEND, AND SYMBOL LEGEND.

CALL NORTH

LLW ARCHITECTS

803 S. MOUNT MORIAH
SUITE 100B
MEMPHIS, TN 38117
(901) 683-7175 p.
(901) 683-2385 f.
llw@llwarchitects.com

NO.	ISSUED	DATE
1	ISSUED	10/26/07

NO.	REVISIONS	DATE

COPYRIGHT BY LLW ARCHITECTS, INC
WARNING: UNAUTHORIZED COPYING VIOLATES U.S. COPYRIGHT LAWS AND WILL SUBJECT THE VIOLATOR TO LEGAL PROSECUTION.

CONSULTANTS

STRUCTURAL:
SK INTERNATIONAL, INC.
130 SOUTH MAIN STREET
HUNTSVILLE, AL 35811
(256) 852-3098

MECHANICAL:
CRABTREE ENGINEERING
726 S. MT. MORIAH
MEMPHIS, TN 38117
(901) 767-9898

PLUMBING:
CRABTREE ENGINEERING
726 S. MT. MORIAH
MEMPHIS, TN 38117
(901) 767-9898

ELECTRICAL:
CHS ENGINEERING
726 S. MT. MORIAH
MEMPHIS, TN 38117
(901) 767-2557

SEAL

Holiday Inn MILLENNIUM

BOSSIER CITY, LOUISIANA

SHEET NAME
LARGE SCALE GROUND FLOOR AREA 'B' REFLECTED CEILING

DATE	10/26/07
DRAWN BY	JRS
CHECKED BY	PEL
FILE NAME	1006-A408
SCALE	AS NOTED
PROJECT NO.	1507
DRAWING	A4.8