


NORTH
 SHEET TITLE
 TYPICAL DETAIL
 PLANS-MECHANICAL

3018 Willow Pass Road, Suite 206,
Concord, California 94519
Phone 510 680 2711
Fax 510 680 2717

DUCT SIZING SCHEDULE		C.F.M.	
RECTANGULAR	50	4" Ø	2650 to 3000
	75	5" Ø	2250 to 2600
	100	6" Ø	1750 to 2200
	150	7" Ø	1225 to 1700
	200	8" Ø	725 to 1200
		9" Ø	425 to 700
		10" Ø	350 to 400
		12" Ø	
		14" x 6"	
		16" x 8"	
ROUND	50	4" Ø	2650 to 3000
	75	5" Ø	2250 to 2600
	100	6" Ø	1750 to 2200
	150	7" Ø	1225 to 1700
	200	8" Ø	725 to 1200
		9" Ø	425 to 700
		10" Ø	350 to 400
		12" Ø	
		14" x 6"	
		16" x 8"	

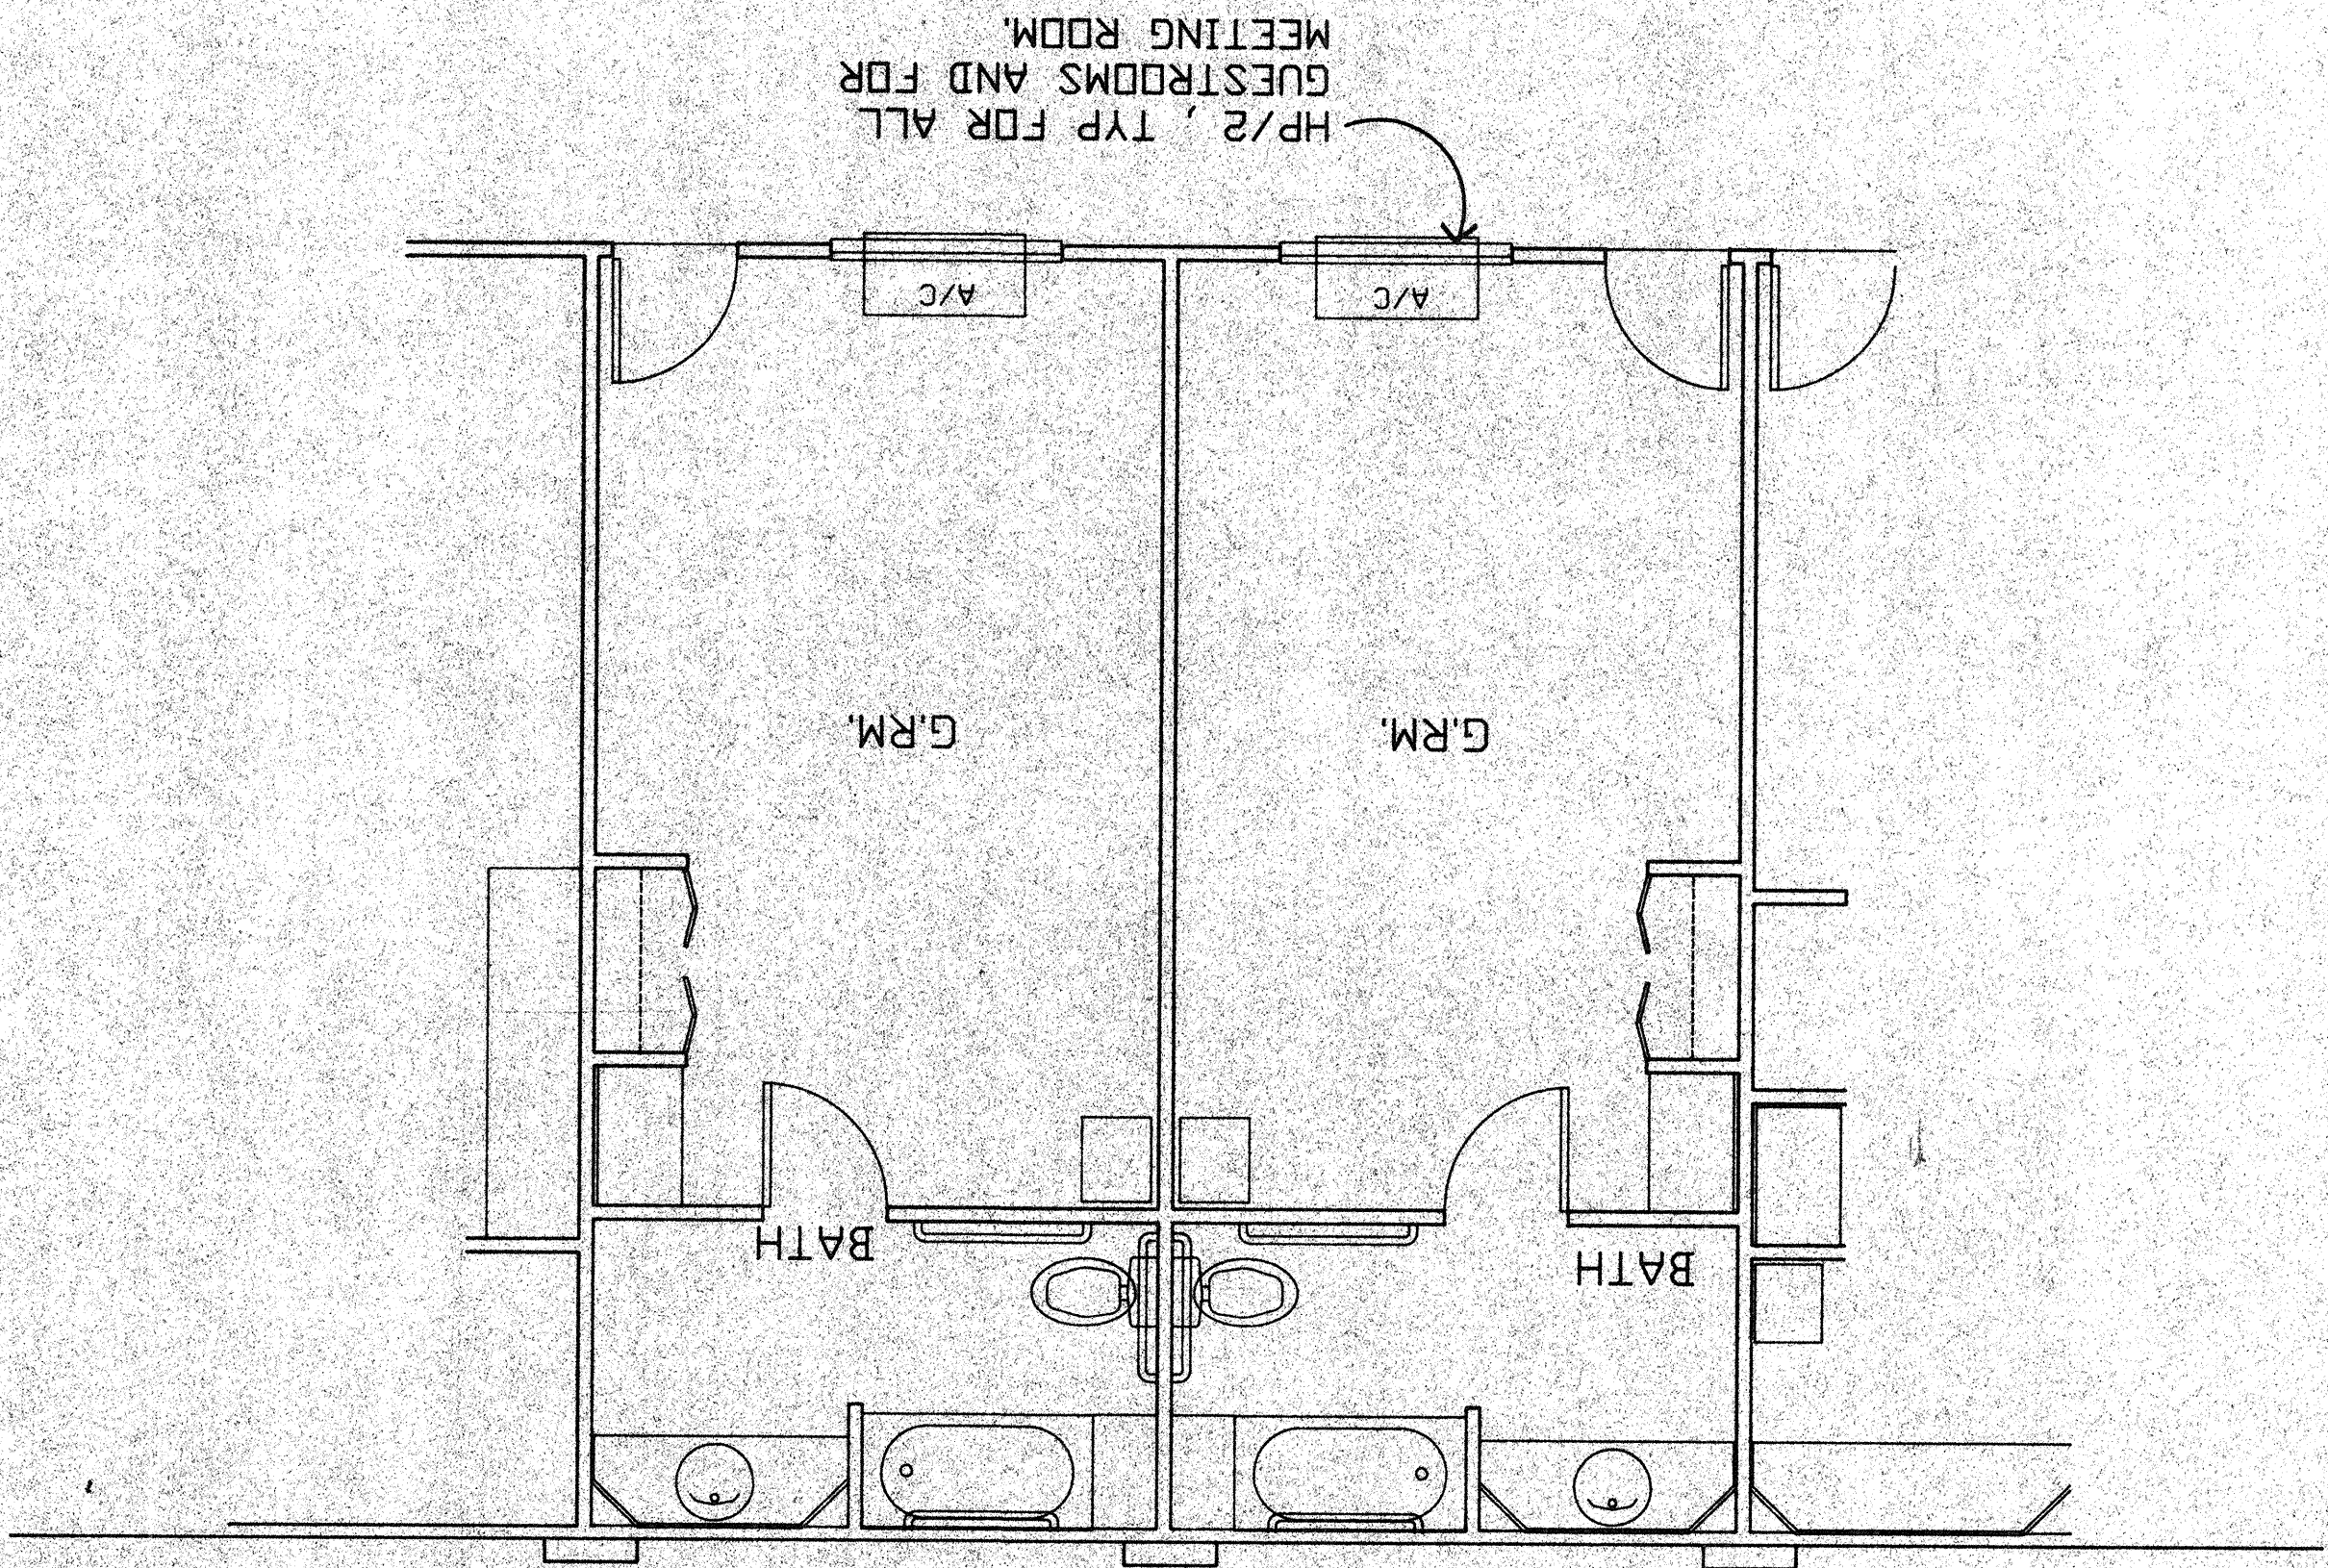

LEGENDE