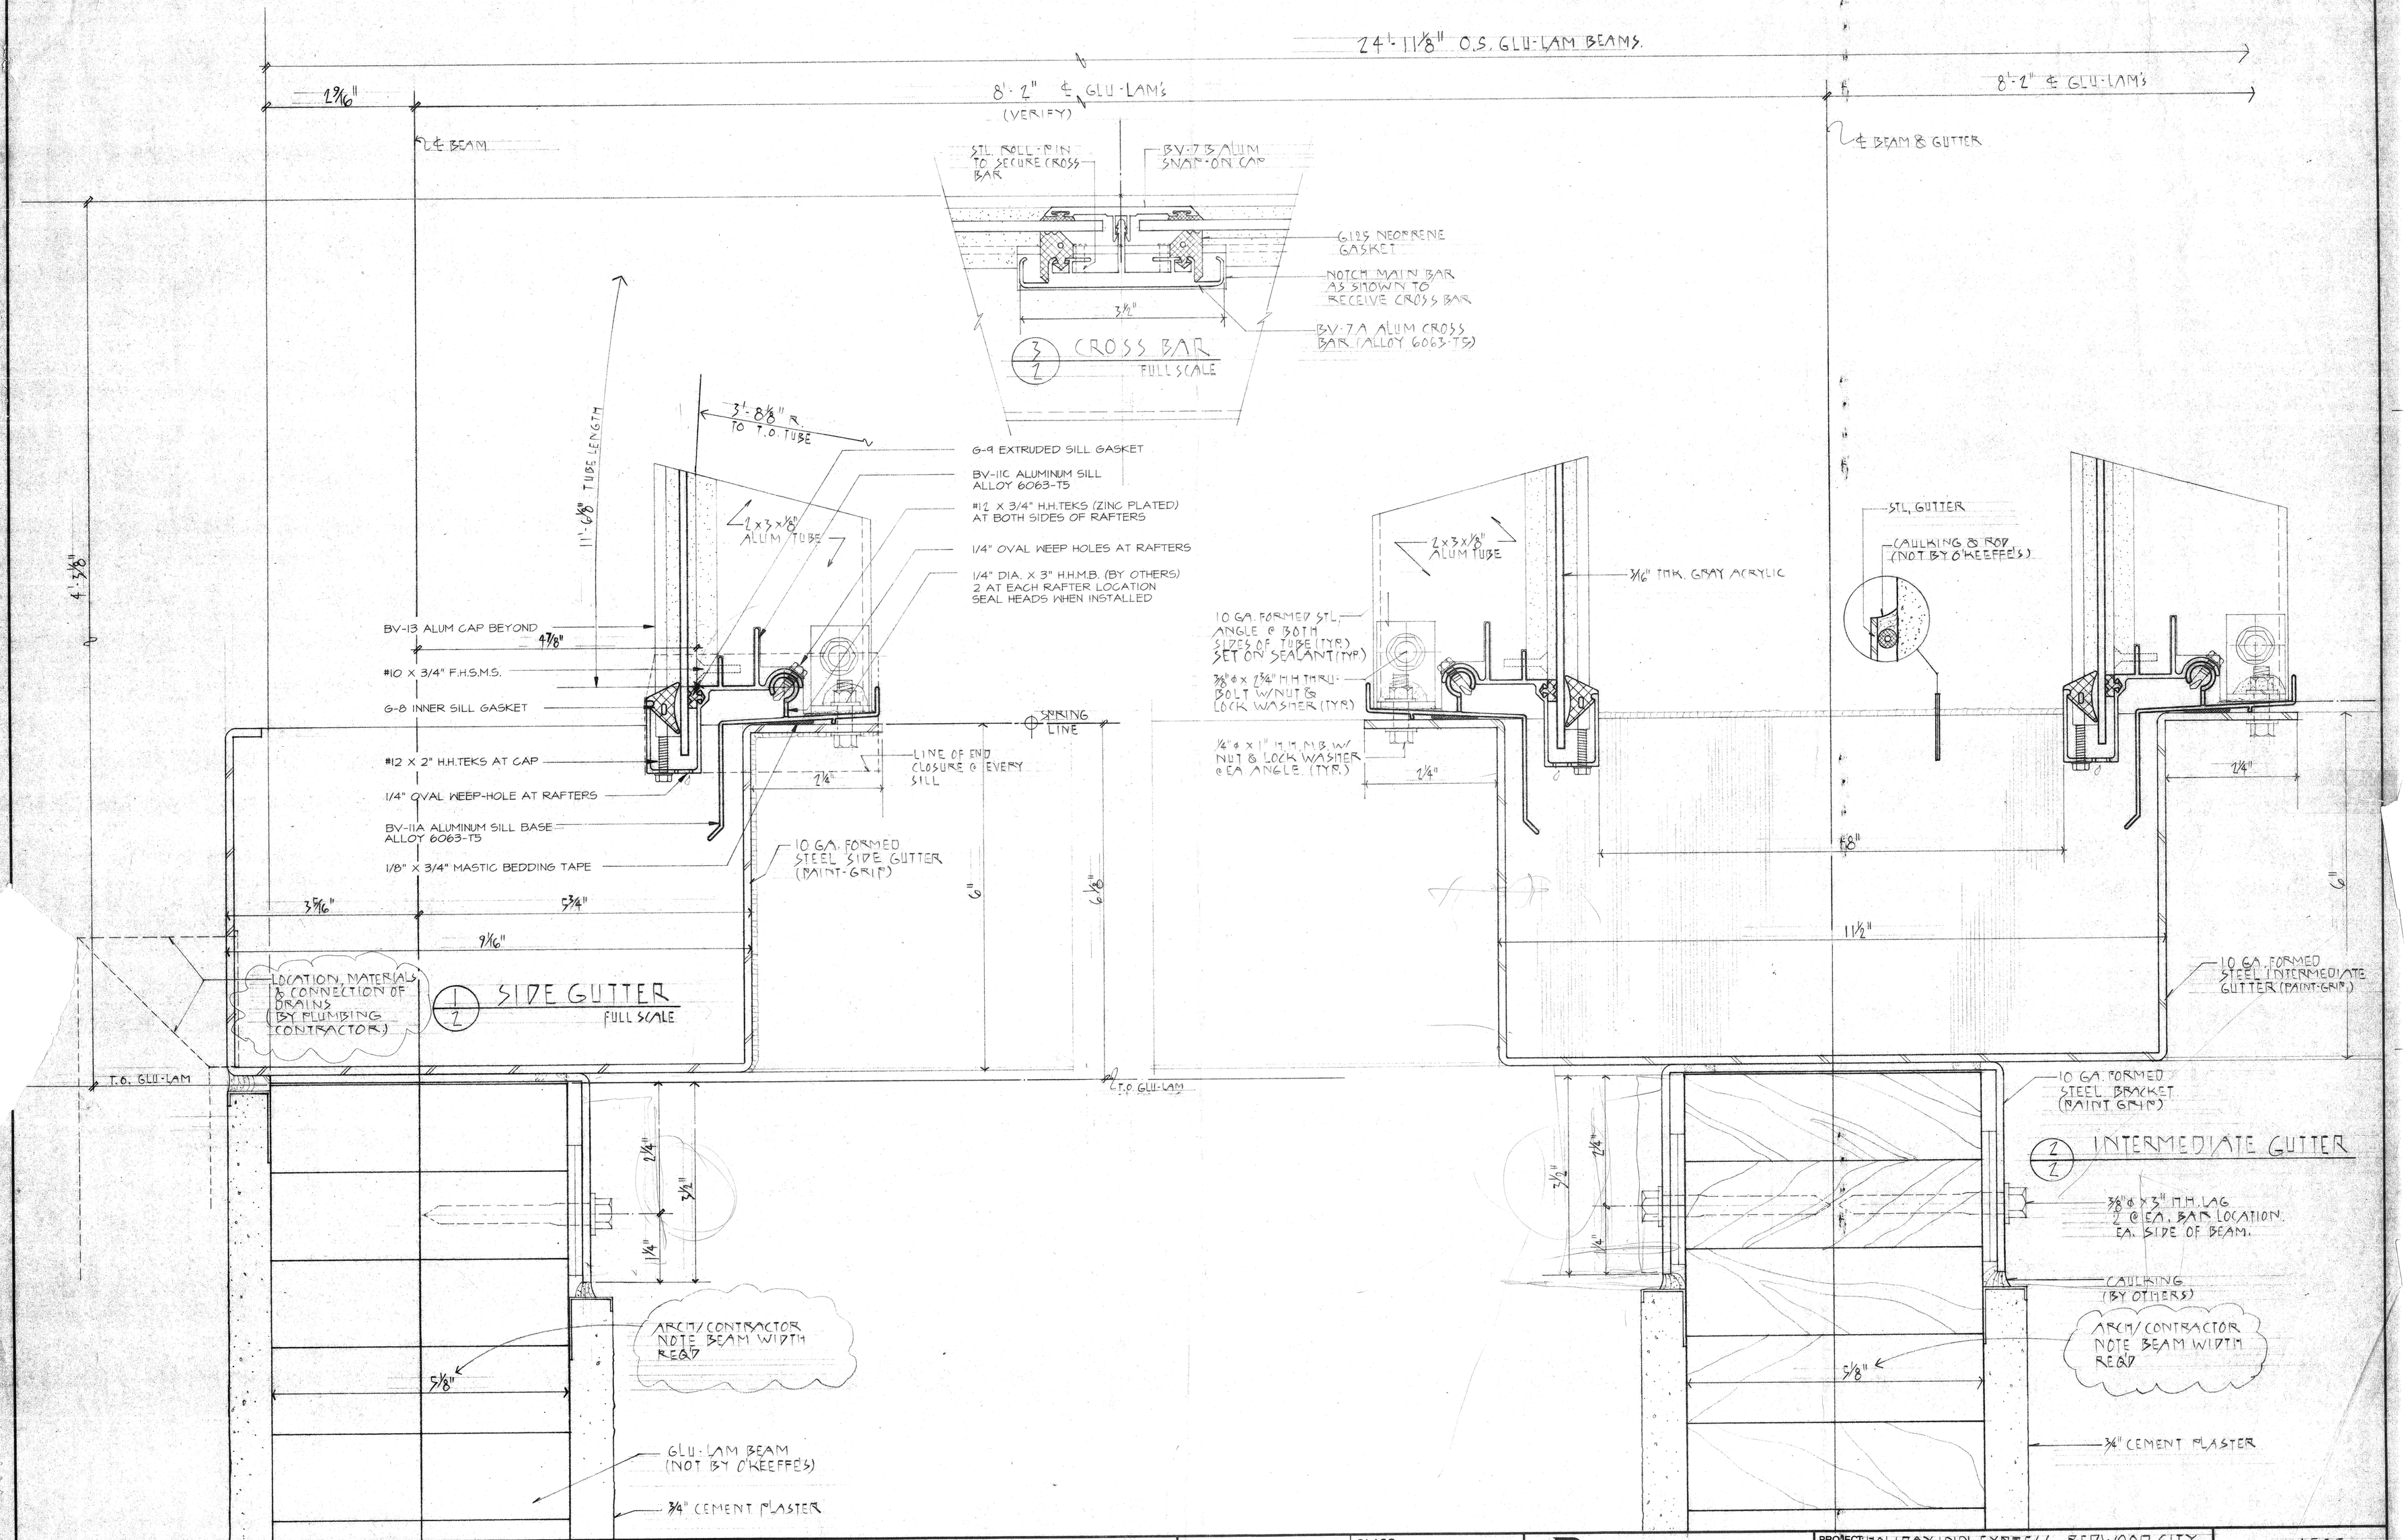

PRINT DISTRIBUTION

DATE	TO	AMT

INSTALLATION BY: ☐ O'KEEFFE'S, INC. ☐ OTHERS

REVISIONS

DATE	DESCRIPTION	BY

☐ FIELD GLAZED ☐ SHOP GLAZED

IMPORTANT NOTES TO ARCHITECT AND CONTRACTOR

- THIS PRODUCT REQUIRES APPROX. [ ] WEEKS SHOP FABRICATION AFTER APPROVED DRAWINGS AND FIELD MEASUREMENTS.
- CONTRACTOR SHALL FURNISH **O'KEEFFE'S, INC.** FIELD VERIFIED OR GUARANTEED DIMENSIONS AT THE TIME OF RETURNED SHOP DRAWINGS IN ORDER TO EXPEDITE DELIVERY; FABRICATION CAN NOT BEGIN UNTIL FIELD DIMENSIONS ARE RECEIVED. PLEASE INDICATE GUARANTEED OR VERIFIED FIELD MEASUREMENTS ON SHOP DRAWINGS OR OTHERWISE CONFIRM IN WRITING.
- ALL PRODUCTS ARE FURNISHED KNOCKED DOWN, FOR FIELD ASSEMBLY AND GLAZING BY OTHERS UNLESS OTHERWISE INDICATED.
- SHOP DRAWINGS ARE BASED UPON GENERAL COMPLIANCE WITH THE INFORMATION GIVEN IN THE CONTRACT DOCUMENTS, **O'KEEFFE'S, INC.** DOES NOT WARRANT THAT NO DEVIATION MAY EXIST DUE TO STANDARD MANUFACTURING OR FABRICATION PROCESSES. ARCHITECT'S / CONTRACTOR'S REVIEW SHALL INDICATE ACCEPTANCE OF SCOPE WORK AS SHOWN ON SHOP DRAWINGS, AND SHALL BE CONSIDERED AS PART OF THE CONTRACT DOCUMENTS.
- ALL PERIMETER CURB CONSTRUCTION TO BE SUPPLIED BY OTHERS. CURBS TO BE SUFFICIENTLY RIGID, STRUCTURALLY ADEQUATE, AND WITHOUT DEFLECTION UNDER LOADS AS MAY BE EXERTED, ARCHITECT AND ENGINEER TO DESIGN CURBS FOR VERTICAL AND HORIZONTAL REACTIONS, WHICH CAN BE SUPPLIED BY **O'KEEFFE'S, INC.** TO AID IN PROPER DESIGN.
- **O'KEEFFE'S, INC.** NOT RESPONSIBLE FOR ADJACENT CONSTRUCTION. CONTRACTOR SHALL FURNISH ALL INFORMATION NECESSARY TO COORDINATE WITH OTHER TRADES.

FINISH:	GLASS:
SEE SH. 1	N/A
SEALANT:	PLASTIC:
COLOR:	SEE SH. 1

O'Keeffe's Inc.
75 WILLIAMS AVENUE, SAN FRANCISCO, CA 94124
TEL: (415) 822-4222 FAX: (415) 822-5222

CUSTOM AND STANDARD SKYLIGHTS, "GLASSPROTEX" DOOR AND WALL SYSTEMS, ARCHITECTURAL METALS AND ALUMINUM SPECIALTIES

PROJECT: HOLIDAY INN EXPRESS, REDWOOD CITY
ARCHITECT: SKL ARCHITECTURE & PLANNING
CONTRACTOR:
SITE ADDRESS:
CONTACT:
OFFICE ( ) SITE ( ) FAX ( )

JOB NO. 4505	
DWG NO:	SHEET 2 OF 5
DATE 3-11-93	DRAWN PBT / CHKD

BISHOP DRAFTING & ACCURPRESS