





















**ARRIS**  
STUDIO ARCHITECTURE

ARCHITECTS  
1306 JONKINSON AVENUE  
SAN LUIS OBISPO, CALIF. 95401  
805.547.2240  
ARRIS-5.STUDIO.COM

INTERIOR DESIGN ARCHITECTURE PLANNING  



**JVA**  
MECHANICAL  
ENGINEERING  
510 STATE STREET, SUITE 284  
SANTA BARBARA, CA 93101  
805/543-3190

CLERK

SRI KRISHNA ENTERPRISE  
300 GATEWAY BOULEVARD  
SOUTH SAN FRANCISCO, CA 94080


**GATEWAY HOTEL**  
550 GATEWAY BOULEVARD  
SOUTH SAN FRANCISCO, CA  
**TITLE 24 COMPLIANCE**  
**DOCUMENTATION**

[illegible]





- REFERENCE NOTES**
1. "F" ACCESS PANEL PER MANUFACTURER'S INSTALLATION INSTRUCTIONS COORDINATE WITH GC
  2. FINISHES SHALL BE AS SHOWN. "FINISHES" SHALL BE WHERE REQUIRED. PROVIDE THE COVER PLATE PAINT TO MATCH CEILING
  3. MITSUBISHI CENTRALIZED CONTROLLER
  4. COMMON USE CLOSETS (DRIVE EXHAUST) DUCTS SHALL MAINTAIN 1" FROM WALLS AND FLOOR. PROVIDE 1" MINIMUM CLEARANCE FROM WALLS. MATERIAL INSTALL DUCT IN ACCORDANCE WITH 2015 IMC 802.3.4.6.2
  5. FLEXIBLE DUCT AT END RUN CONDITION. FLEXIBLE DUCTING SHALL BE NO MORE THAN 10' LONG. FLEXIBLE DUCT SHALL NOT BE USED IN LIEU OF RIGID DUCTING. SEE DETAIL 45/41.1

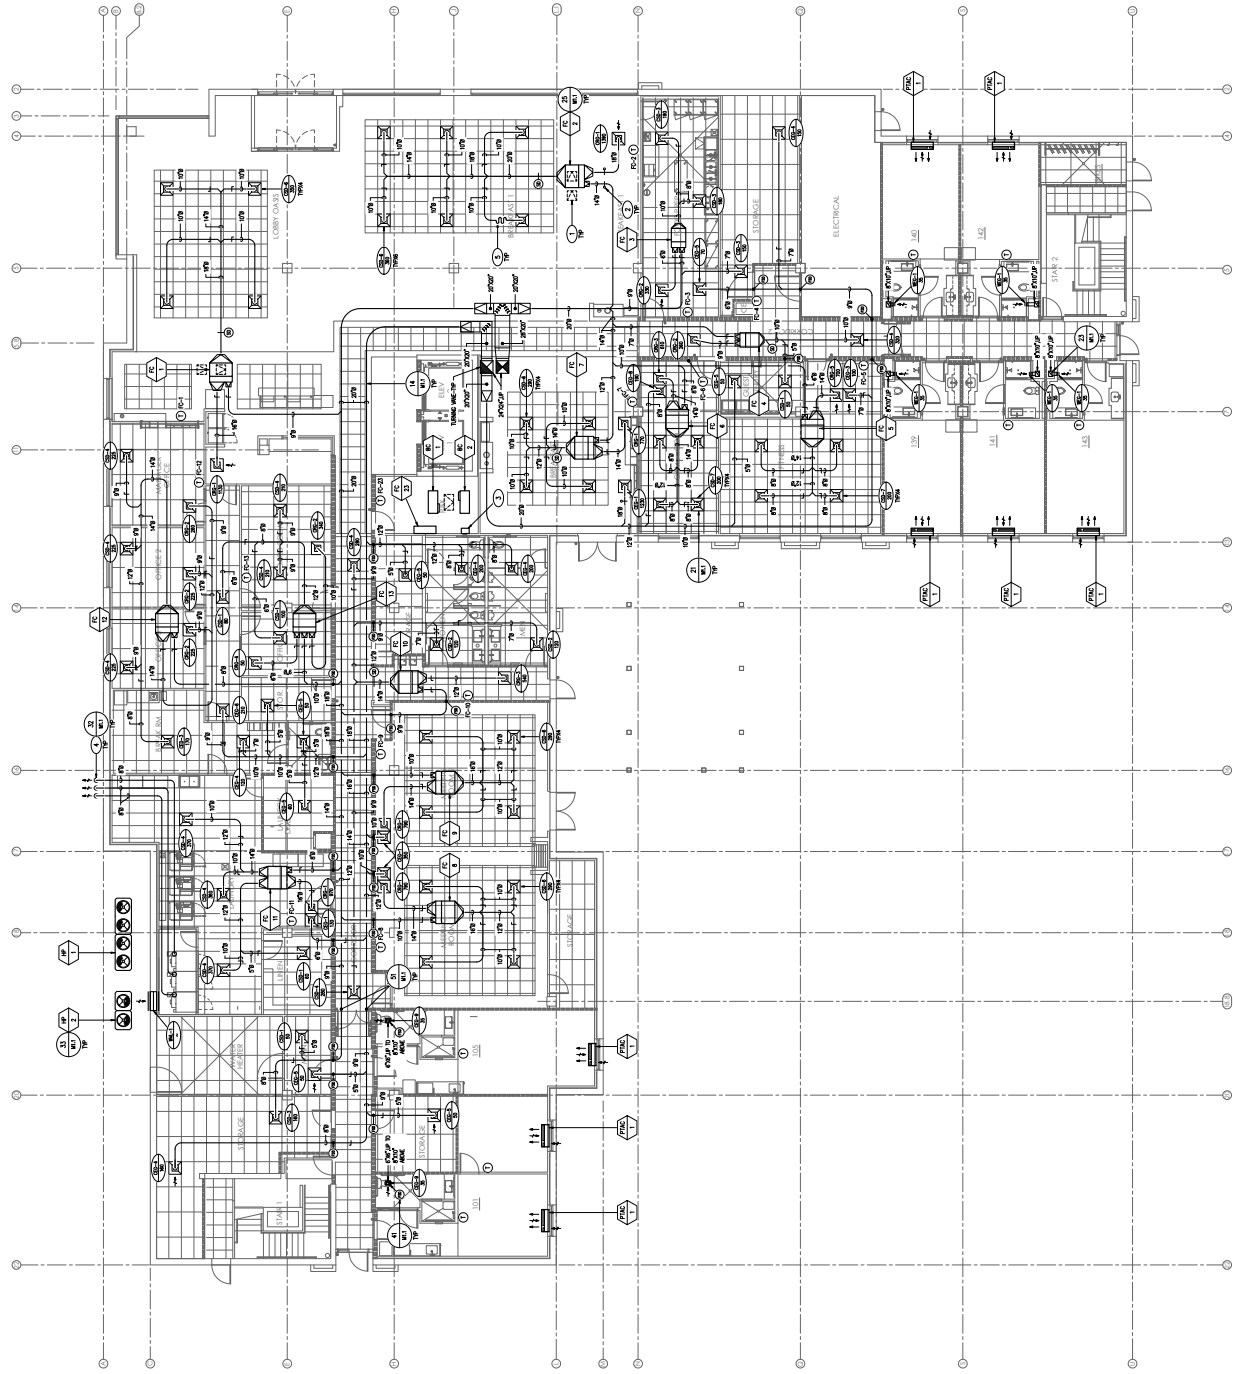

**FIRST FLOOR PLAN**  
1/8" = 1'-0"

**ARRIS**  
STUDIO ARCHITECTS

1301 JOHNSON AVENUE  
SAN LUIS OBISPO, CA 95061  
805.427.2200  
ARRISSTUDIO.COM

DESIGNED BY: JVA MECHANICAL  
ENGINEERING  
300 GATEWAY BOULEVARD  
SOUTH SAN FRANCISCO, CA 94080  
800.745.5119


**JVA MECHANICAL ENGINEERING**  
300 GATEWAY BOULEVARD  
SOUTH SAN FRANCISCO, CA 94080  
800.745.5119

**SRI KRISHNA ENTERPRISE**  
300 GATEWAY BOULEVARD  
SOUTH SAN FRANCISCO, CA 94080

**GATEWAY HOTEL**  
550 GATEWAY BOULEVARD  
SOUTH SAN FRANCISCO, CA  
FIRST FLOOR PLAN


**M3.1**

DATE: 08/29/2017  
1. PLAN CHECK  
2. REVISIONS  
3. REVISIONS  
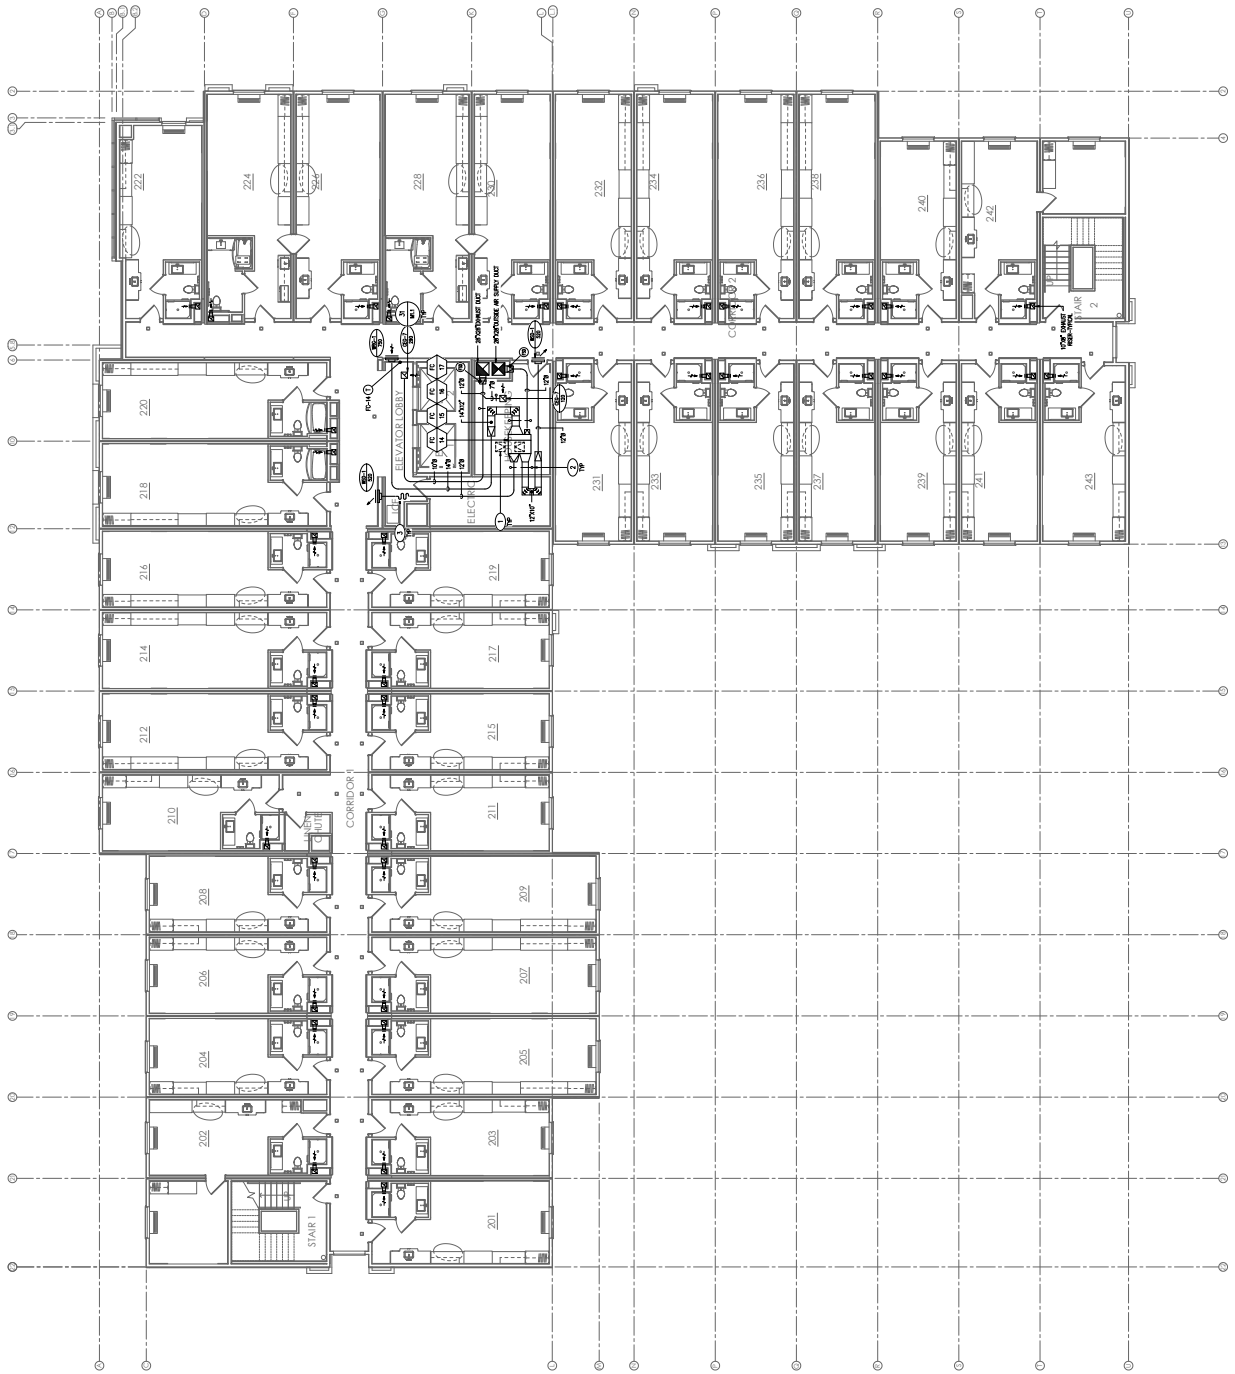

SECOND FLOOR PLAN (THIRD, FOURTH & FIFTH FLOORS SIMILAR)

REFERENCE NOTES  
1 FLEXIBLE DUCT AT END RUN CONDITION, FLEXIBLE DUCTING SHALL BE NO LONGER THAN 10' IN LENGTH AND SHALL NOT BE USED IN LIEU OF RIGID DUCTING OR FITTINGS, SEE TABLE 404.1.1

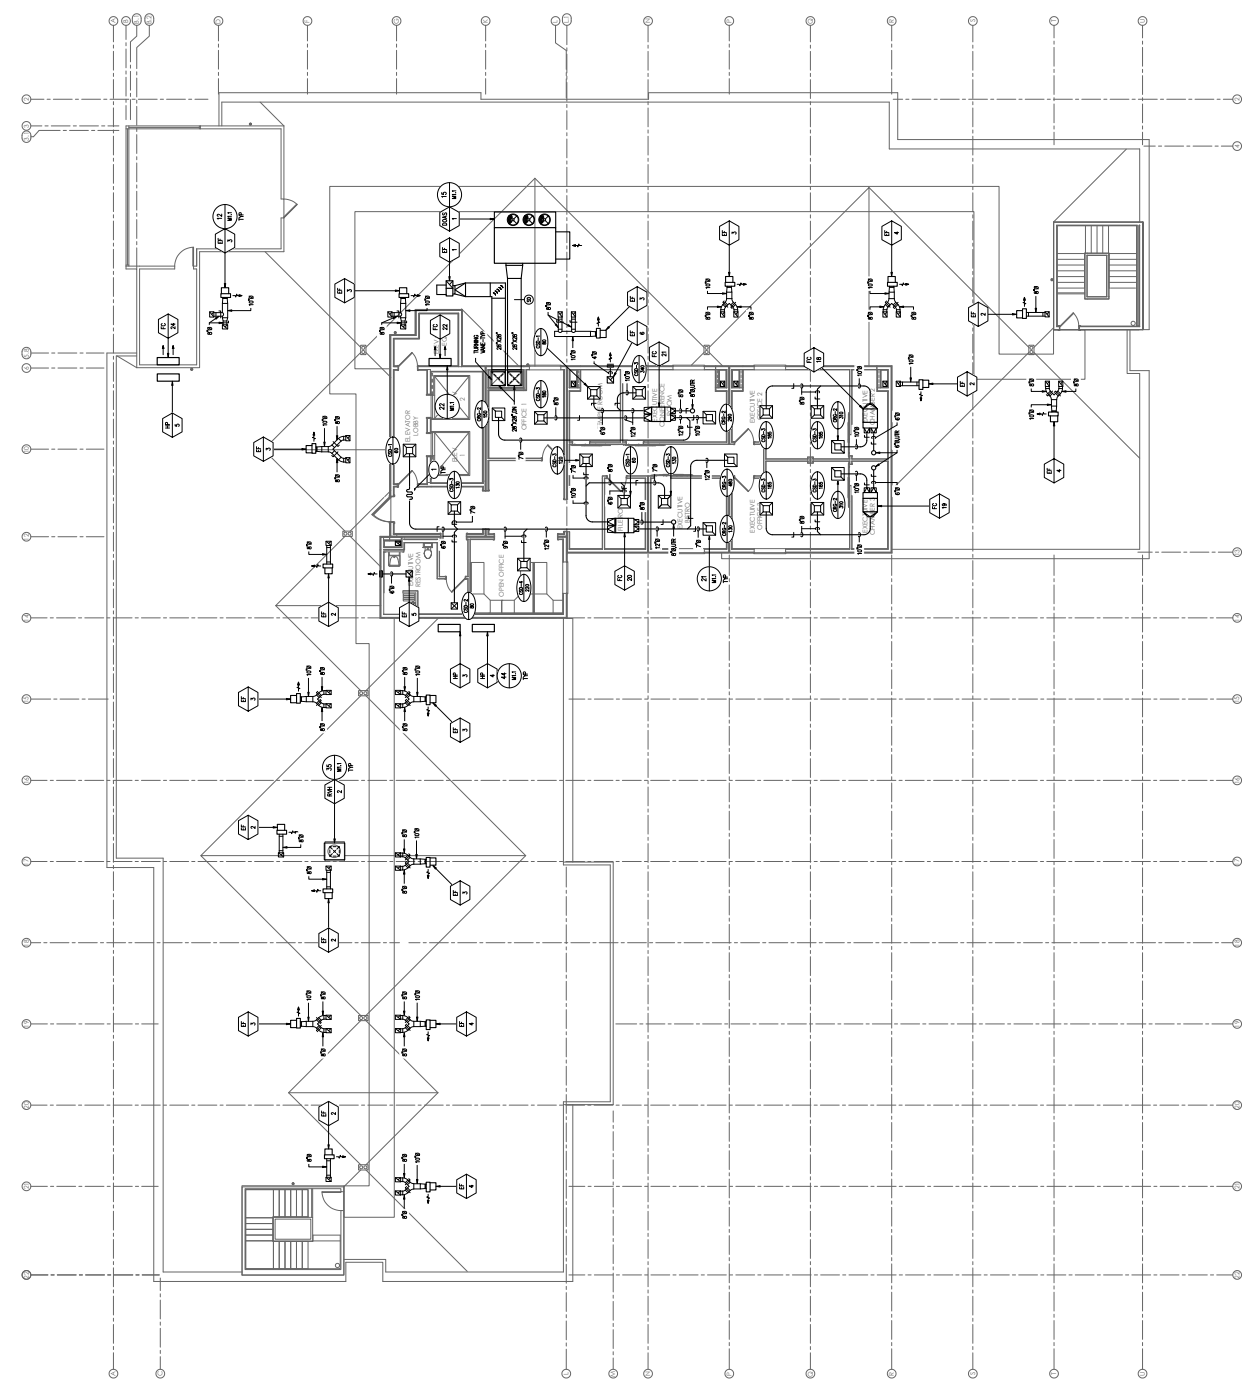

ROOF PLAN  
1/8" = 1'-0"

**ARRIS**  
STUDIO ARCHITECTS

1304 JOHNSON AVENUE  
SAN LUIS OBISPO, CA 95061  
805.477.2240  
ARRISSTUDIO.COM  

**JVA**

**JVA MECHANICAL**  
ENGINEERING  
300 GATEWAY BOULEVARD  
SOUTH SAN FRANCISCO, CA 94080  
650.744.5119

**SRI KRISHNA ENTERPRISE**  
300 GATEWAY BOULEVARD  
SOUTH SAN FRANCISCO, CA 94080

**GATEWAY HOTEL**  
550 GATEWAY BOULEVARD  
SOUTH SAN FRANCISCO, CA

**ROOF PLAN**

**PROJECT**  
GATEWAY HOTEL  
550 GATEWAY BOULEVARD  
SOUTH SAN FRANCISCO, CA

**DATE**  
10/20/17  
10/20/17  
10/20/17

**REVISIONS**  
1. REVISION  
2. REVISION

**DESIGNER**  
M. L. 10/20/17

**DATE**  
August 28, 2017

**PROJECT**  
M3.3





ARRIS  
STUDIO ARCHITECTURE  
1306 JOHNSON AVENUE  
SAN LUIS OBISPO, CA 95061  
805.547.2240  
WWW.ARRISSTUDIO.COM  



JVA MECHANICAL  
ENGINEERING  
300 GATEWAY BOULEVARD  
SOUTH SAN FRANCISCO, CA 94080  
415.747.5119


SRI KRISHNA ENTERPRISE  
300 GATEWAY BOULEVARD  
SOUTH SAN FRANCISCO, CA 94080

GATEWAY HOTEL  
550 GATEWAY BOULEVARD  
SOUTH SAN FRANCISCO, CA  
UPPER ROOF PLAN

| NO. | REVISION | DATE       |
|-----|----------|------------|
| 1   | REVISION | 10/20/2017 |
| 2   | REVISION | 10/20/2017 |

PROJECT: M10095  
DATE: August 28, 2017


M3.4

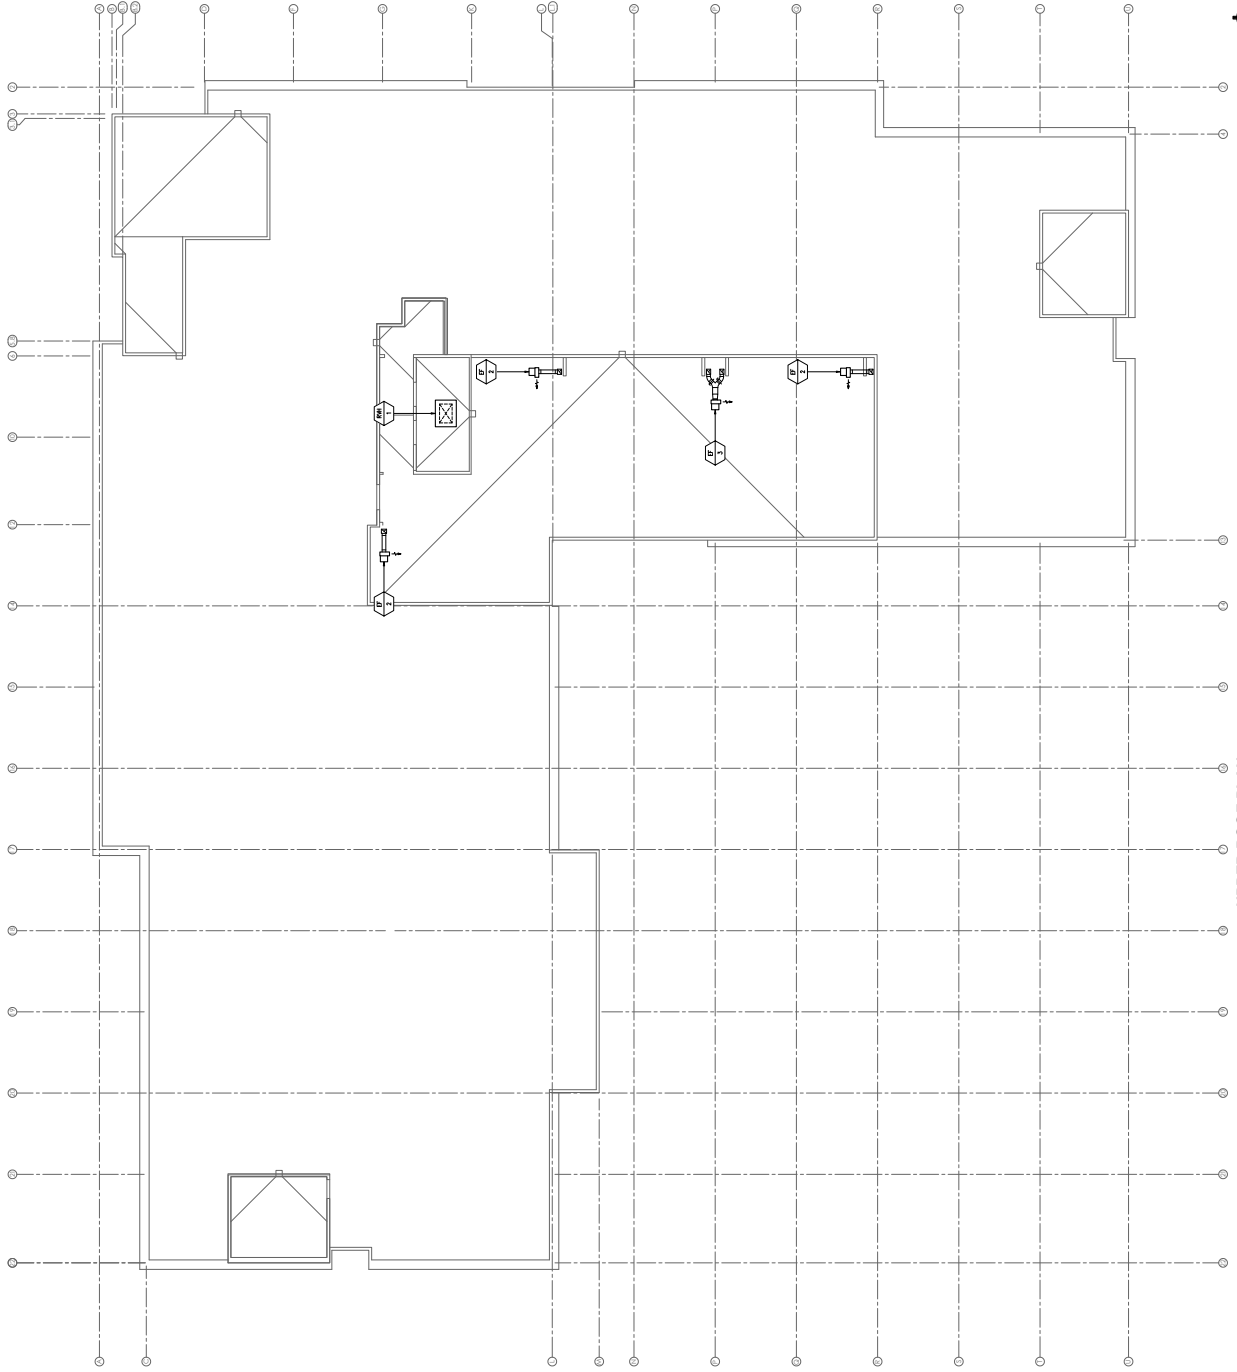

UPPER ROOF PLAN  
1/8" = 1'-0"





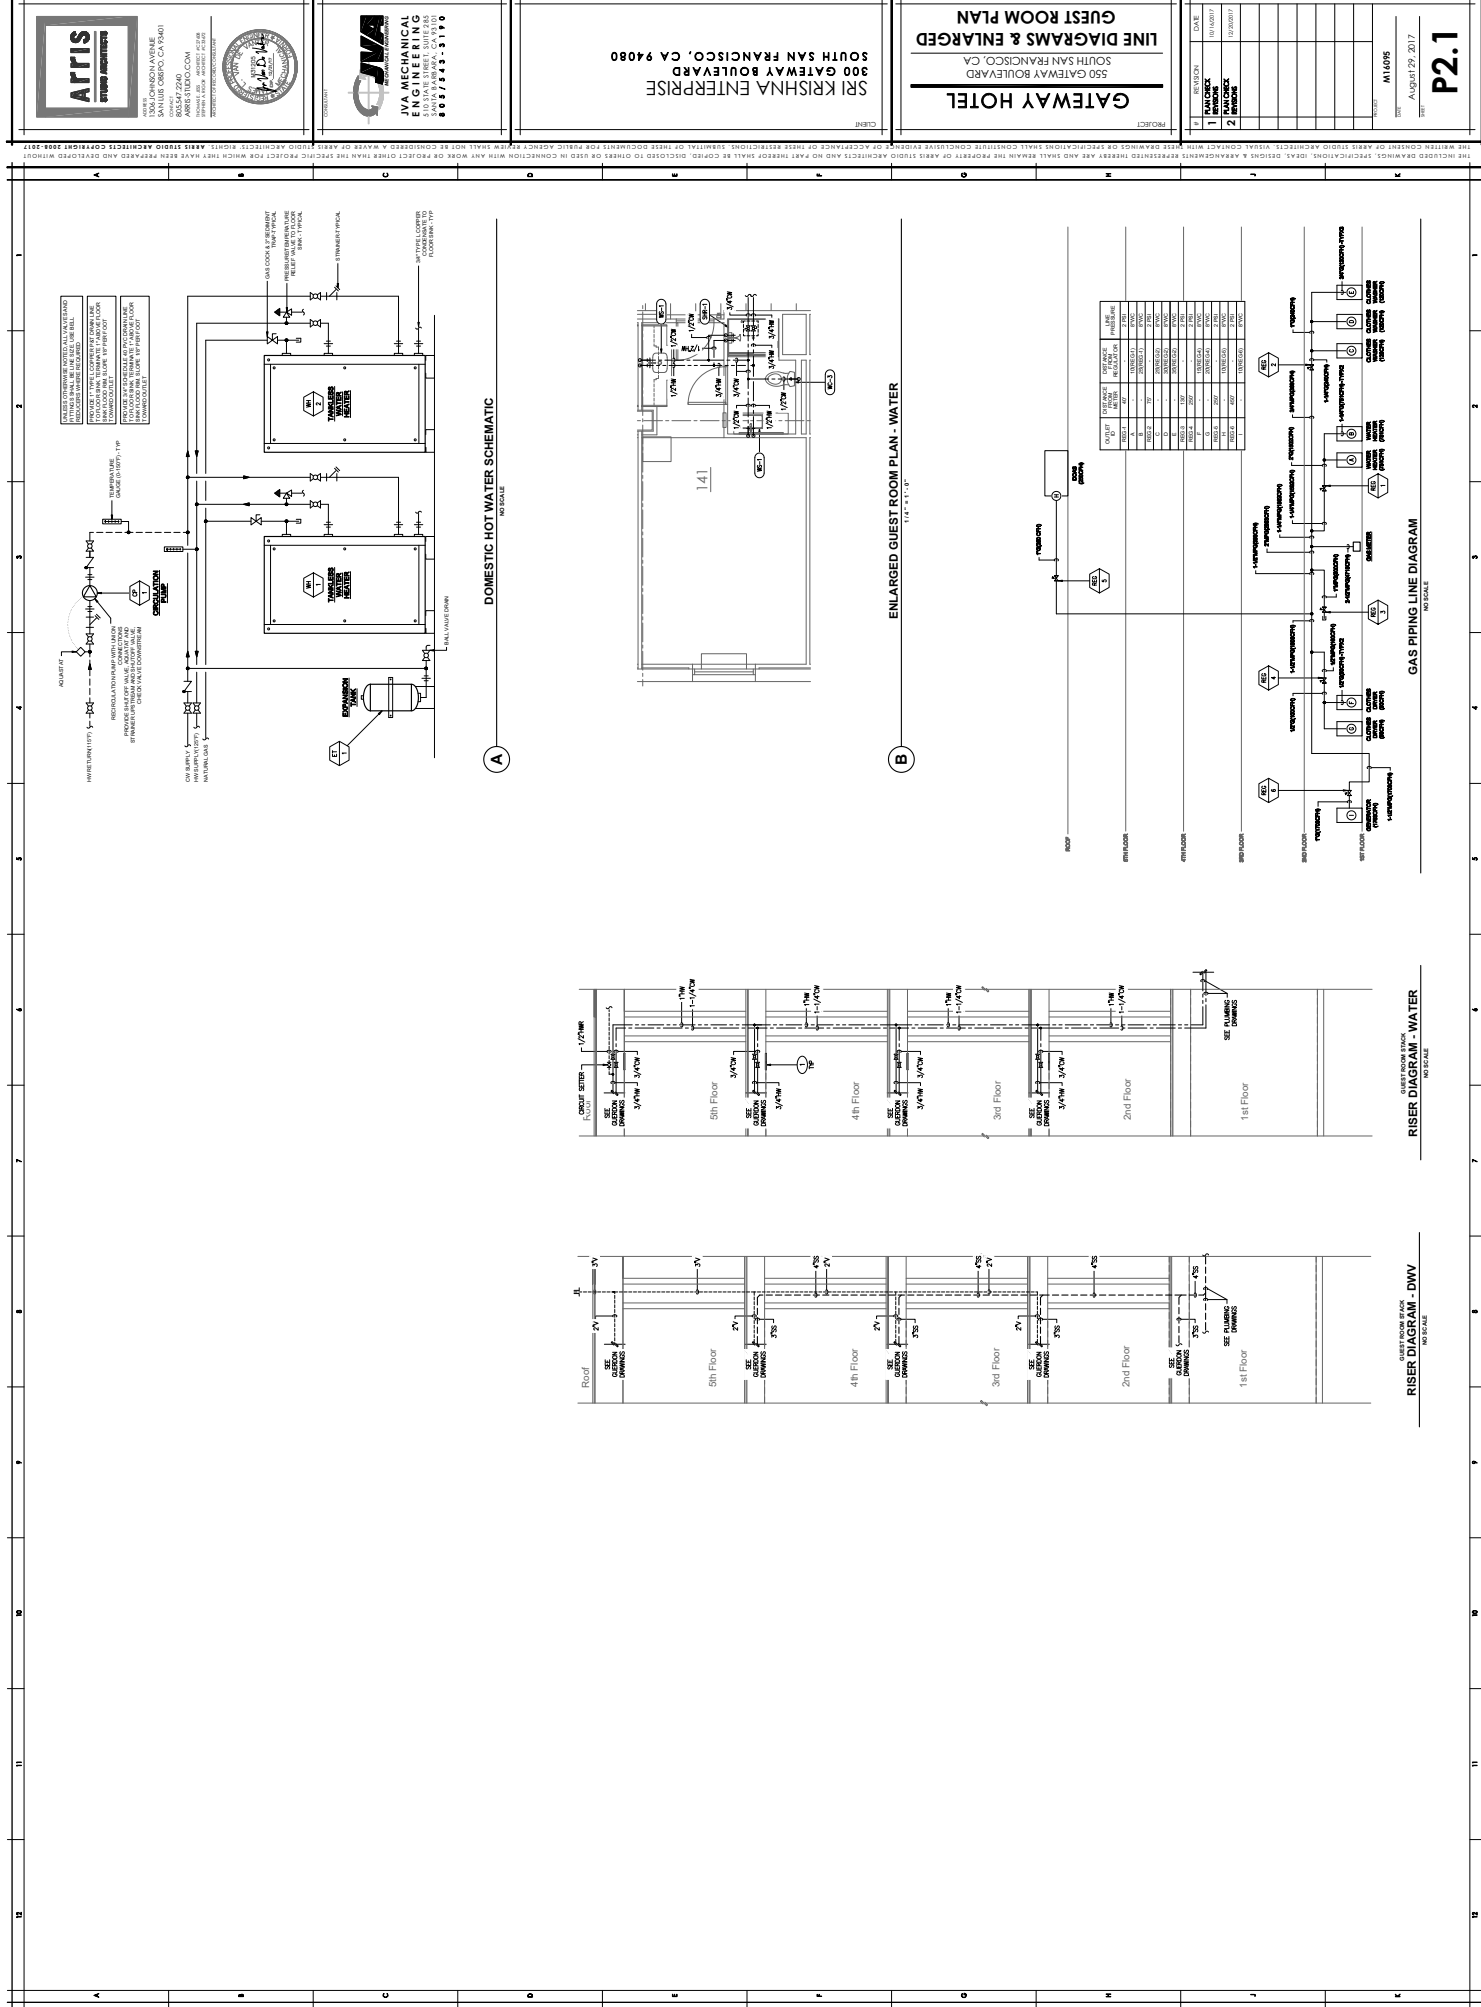







ARRIS  
STUDIO ARCHITECTS  
1304 JOHNSON AVENUE  
WWW.ARRISSTUDIO.COM  




JVA MECHANICAL  
ENGINEERING  

SRI KRISHNA ENTERPRISE  
300 GATEWAY BOULEVARD  
SOUTH SAN FRANCISCO, CA 94080

GATEWAY HOTEL  
550 GATEWAY BOULEVARD  
SOUTH SAN FRANCISCO, CA  
WATER & GAS  
ROOF PLAN


P3.3

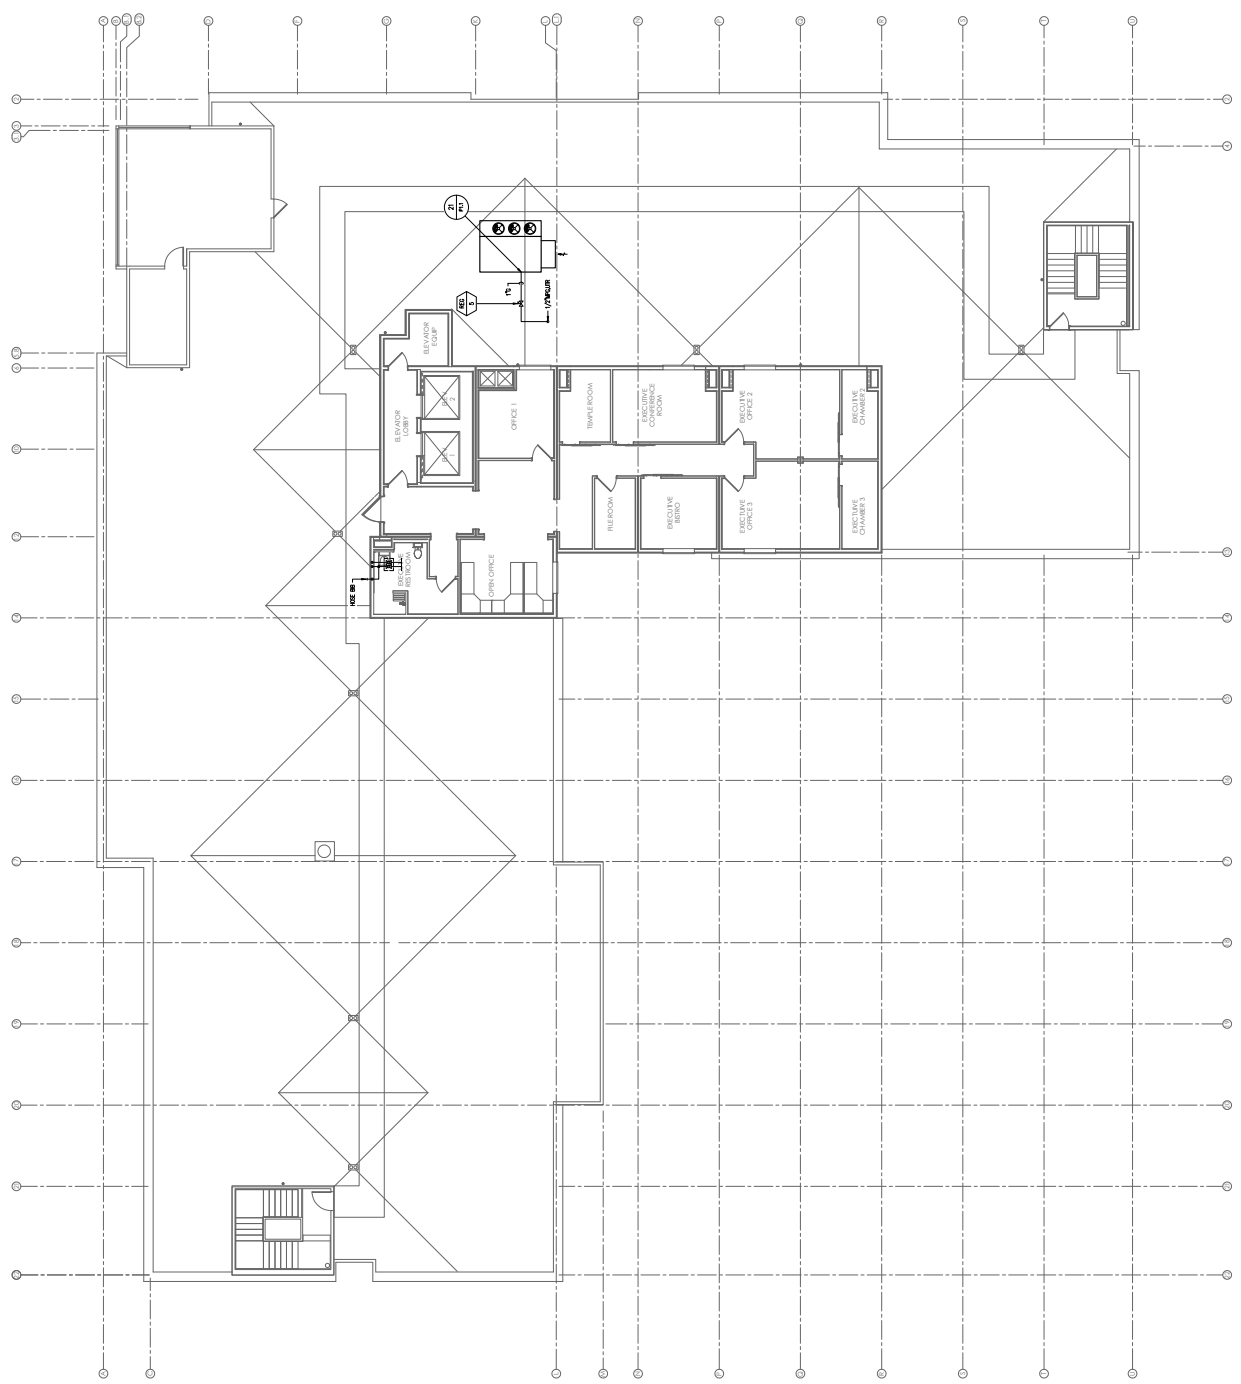

ROOF PLAN  
118' x 111' 0"

**BRANCH LINE SIZING TABLE**

IF NOT INDICATED ON PLAN, BRANCH LINE SHALL BE SIZED TO FURNISH SHOWN AS LISTED.






**BRANCH LINE SIZING TABLE**

IF NOT INDICATED ON PLAN, BRANCH LINE SHALL BE SIZED TO FURNISH SHOWN AS LISTED

