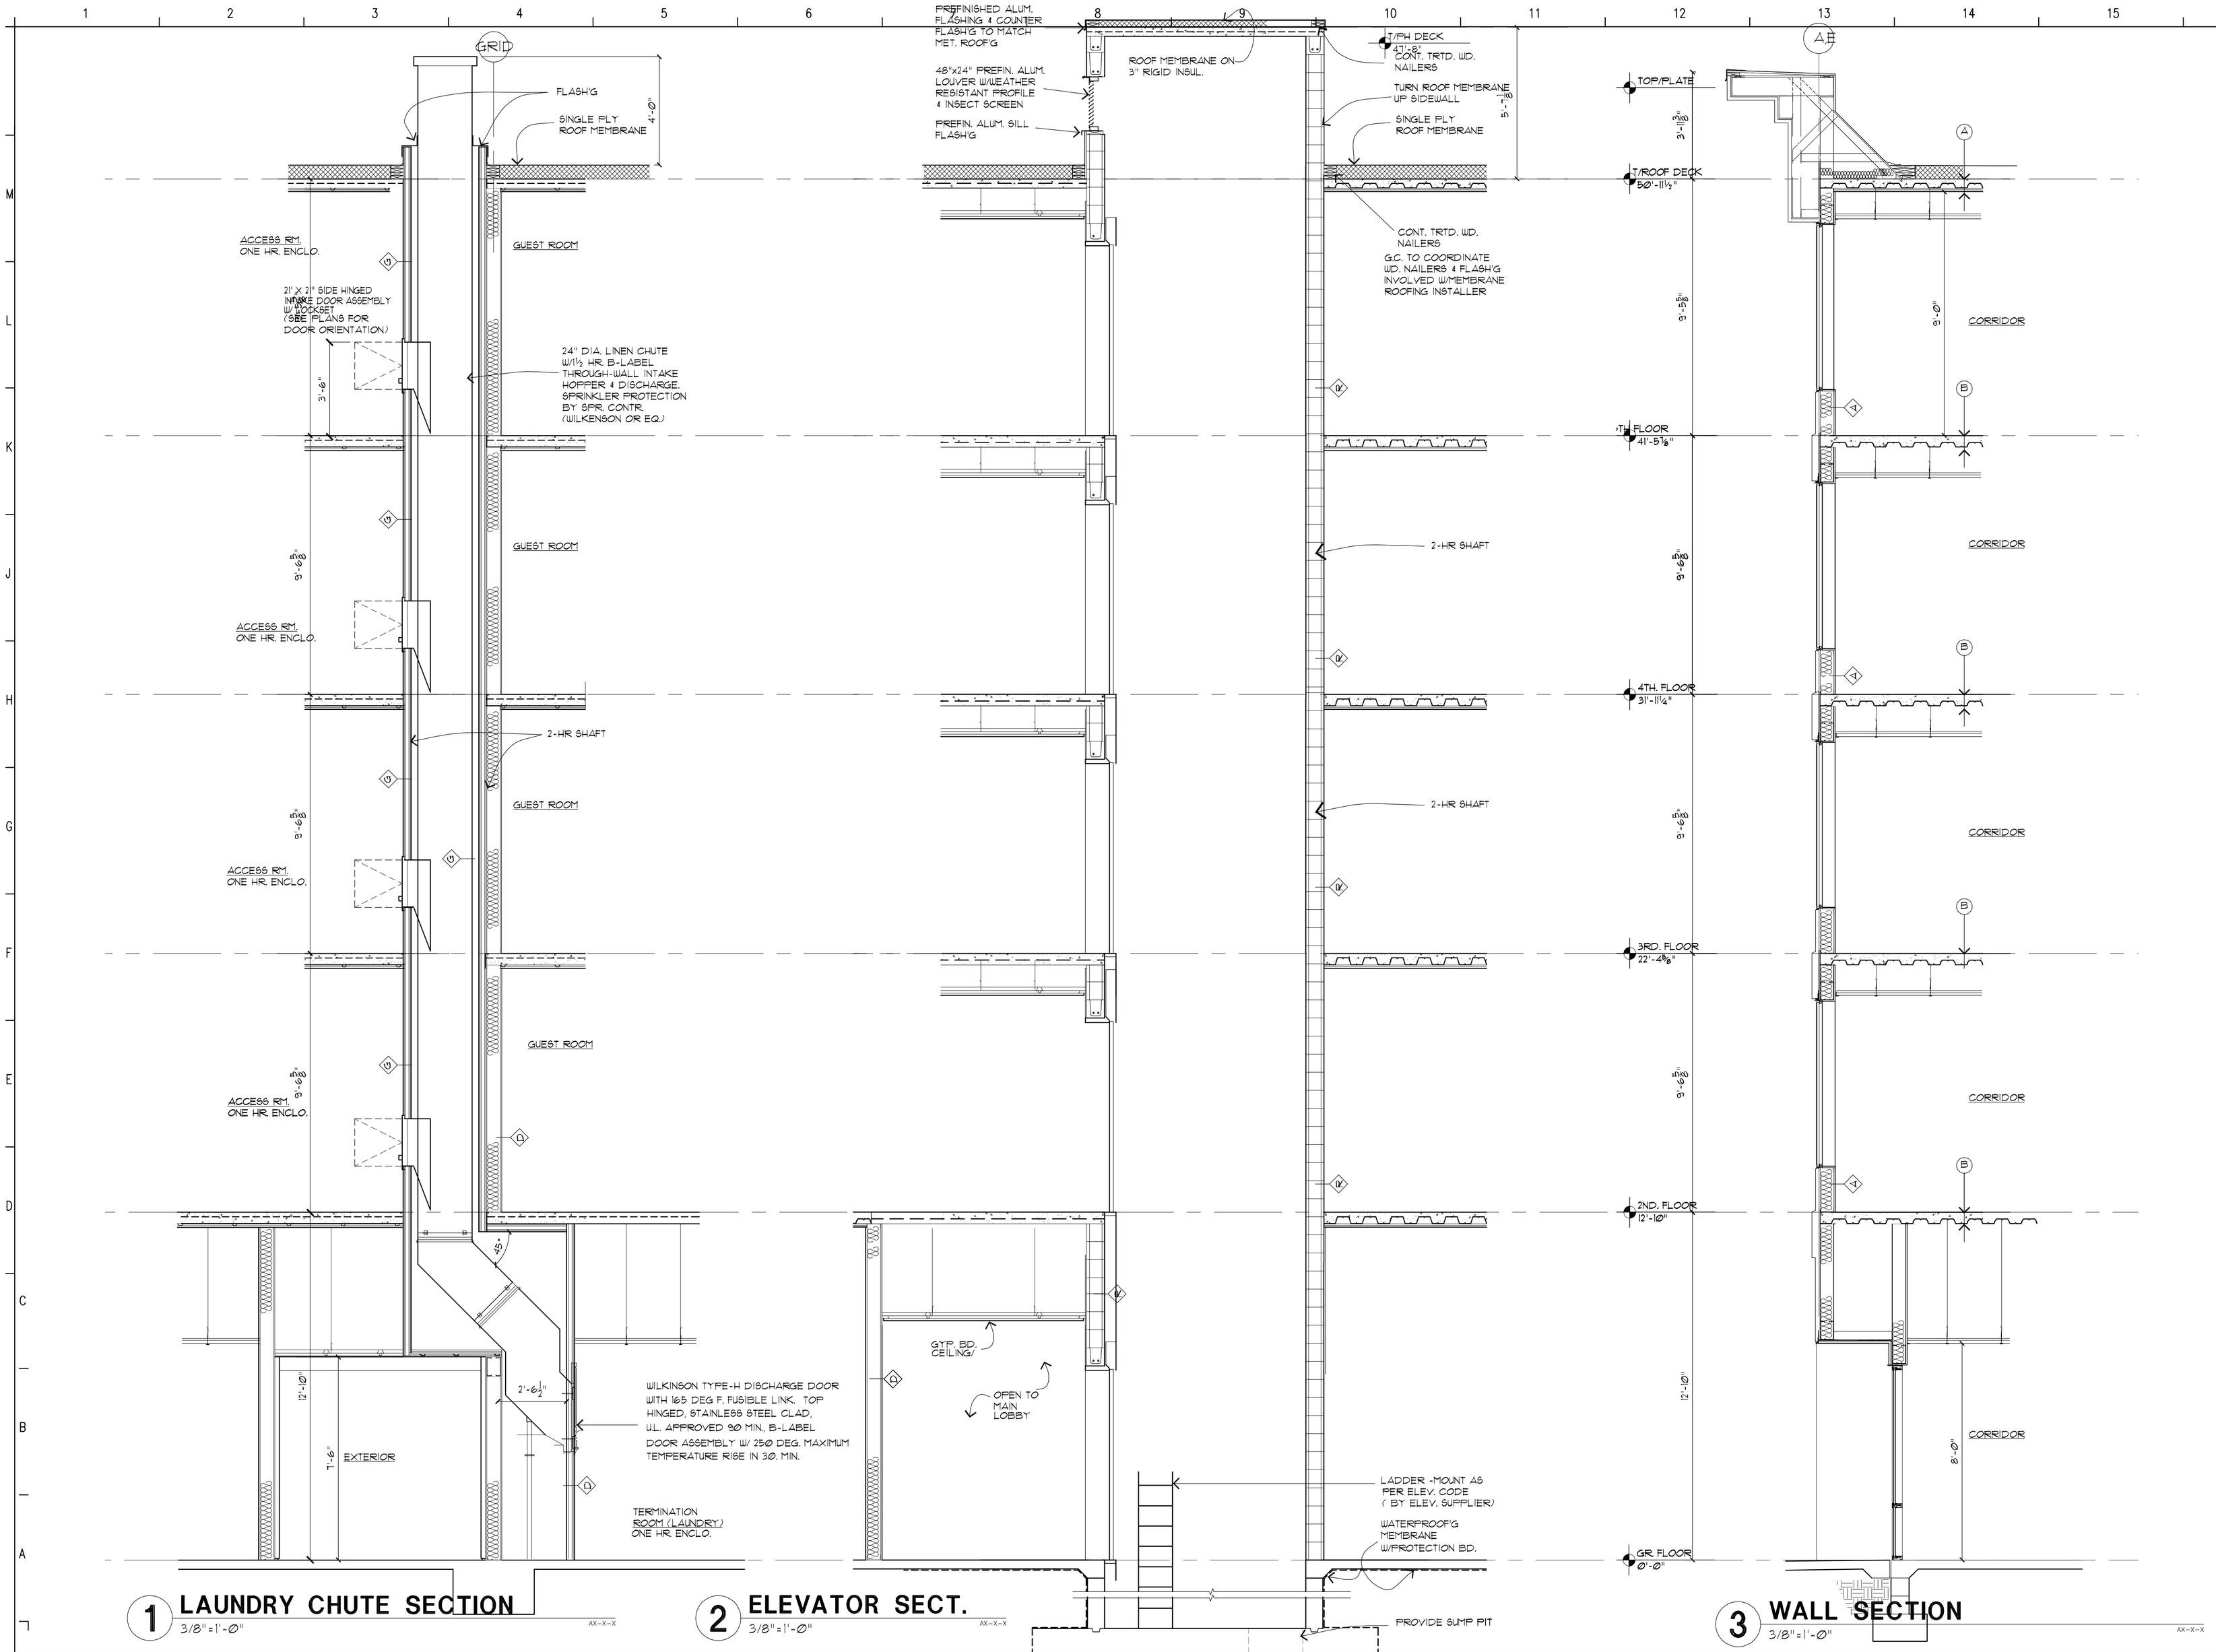

1 LAUNDRY CHUTE SECTION
3/8"=1'-0"

2 ELEVATOR SECT.
3/8"=1'-0"

3 WALL SECTION
3/8"=1'-0"

Richard Molenaar
ARCHITECT

REGISTERED ARCHITECT
Richard Molenaar
1047
Memphis, TN
STATE OF MISSISSIPPI
7/11/15

PROJECT NAME:
HOME2 SUITES BY HILTON

Old Fannin Road Flowood, Mississippi

SHEET TITLE:
Wall Sections

PROJECT NO. 13012
LATEST REVISION:
DRAWN BY: acj
CHECKED BY: rm
SHEET NUMBER: A504
DATE: July 11, 2015

REISSUED: SEPT. 16, 2016