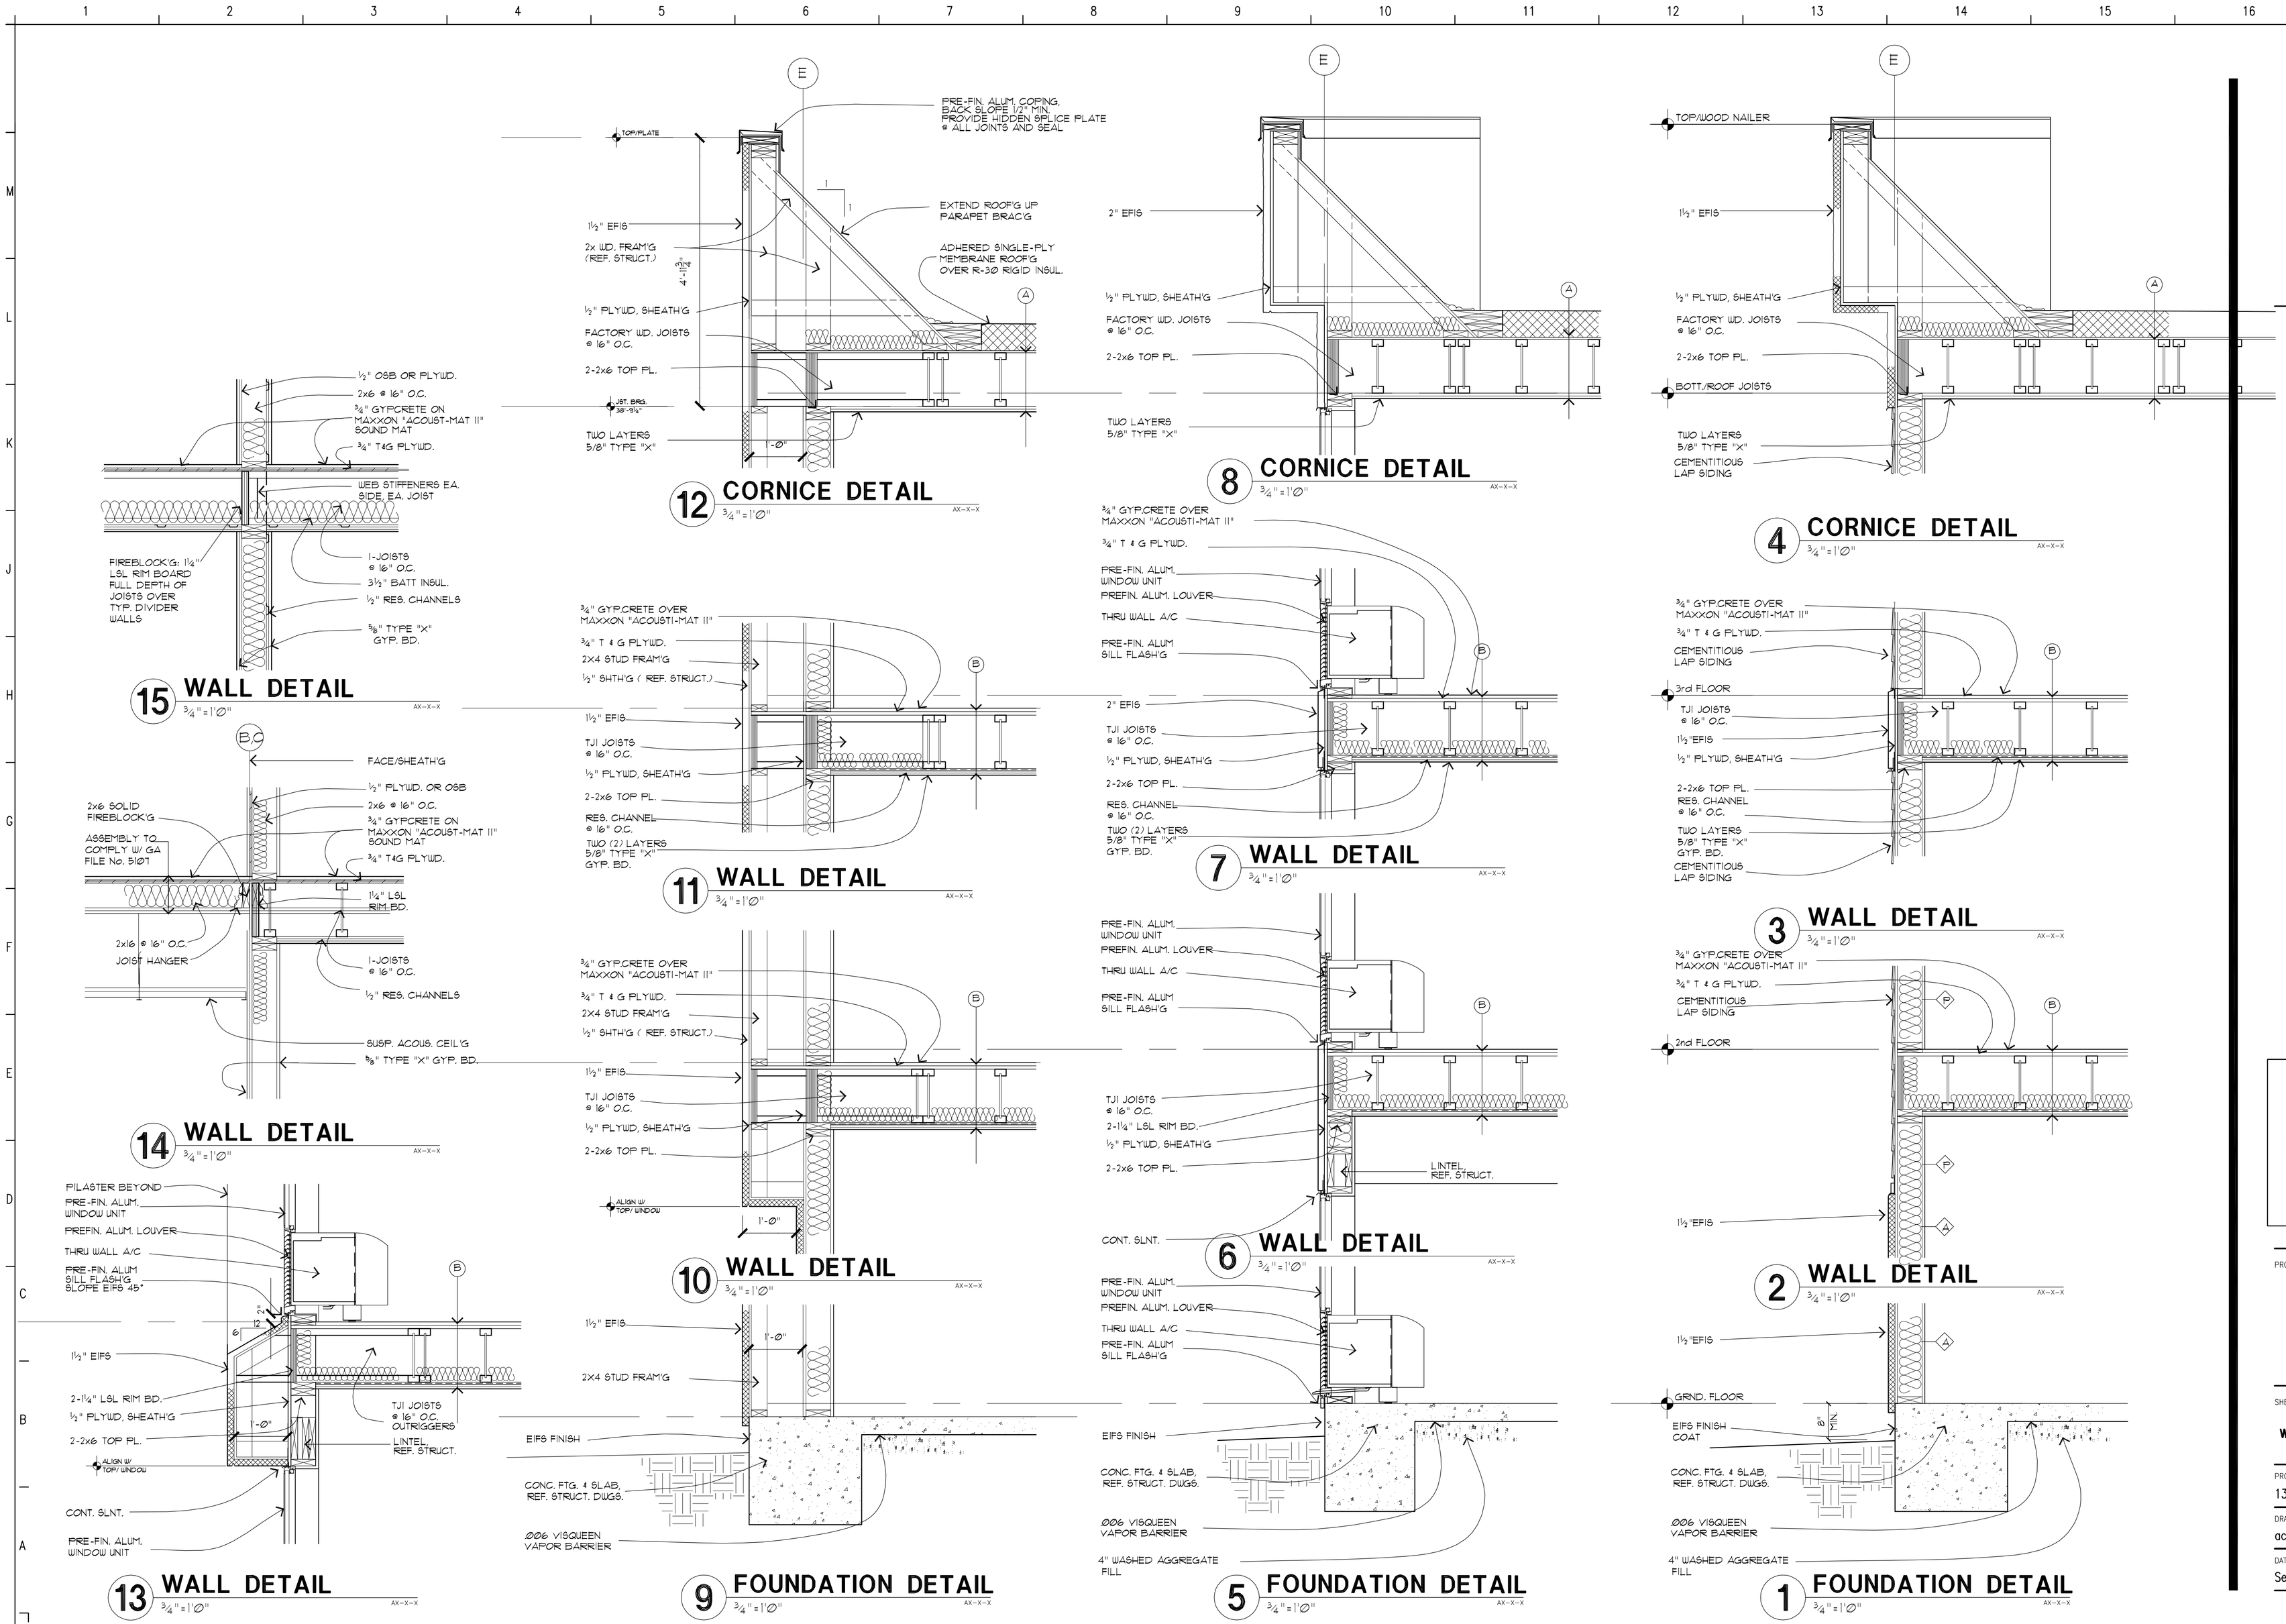

Richard Molenaar
ARCHITECT

RICHARD MOLENAAR
No. 1323
STATE OF LOUISIANA
REGISTERED ARCHITECT
Sept 5, 2014

PROJECT NAME:
HOME2 SUITES BY HILTON

W Mane Street West Monroe, Lousiana

SHEET TITLE:
Wall Details

PROJECT NO.	LATEST REVISION:
13010	△
DRAWN BY: acj / CHECKED BY: rm	SHEET NUMBER:
DATE: Sept 5, 2014	A508